



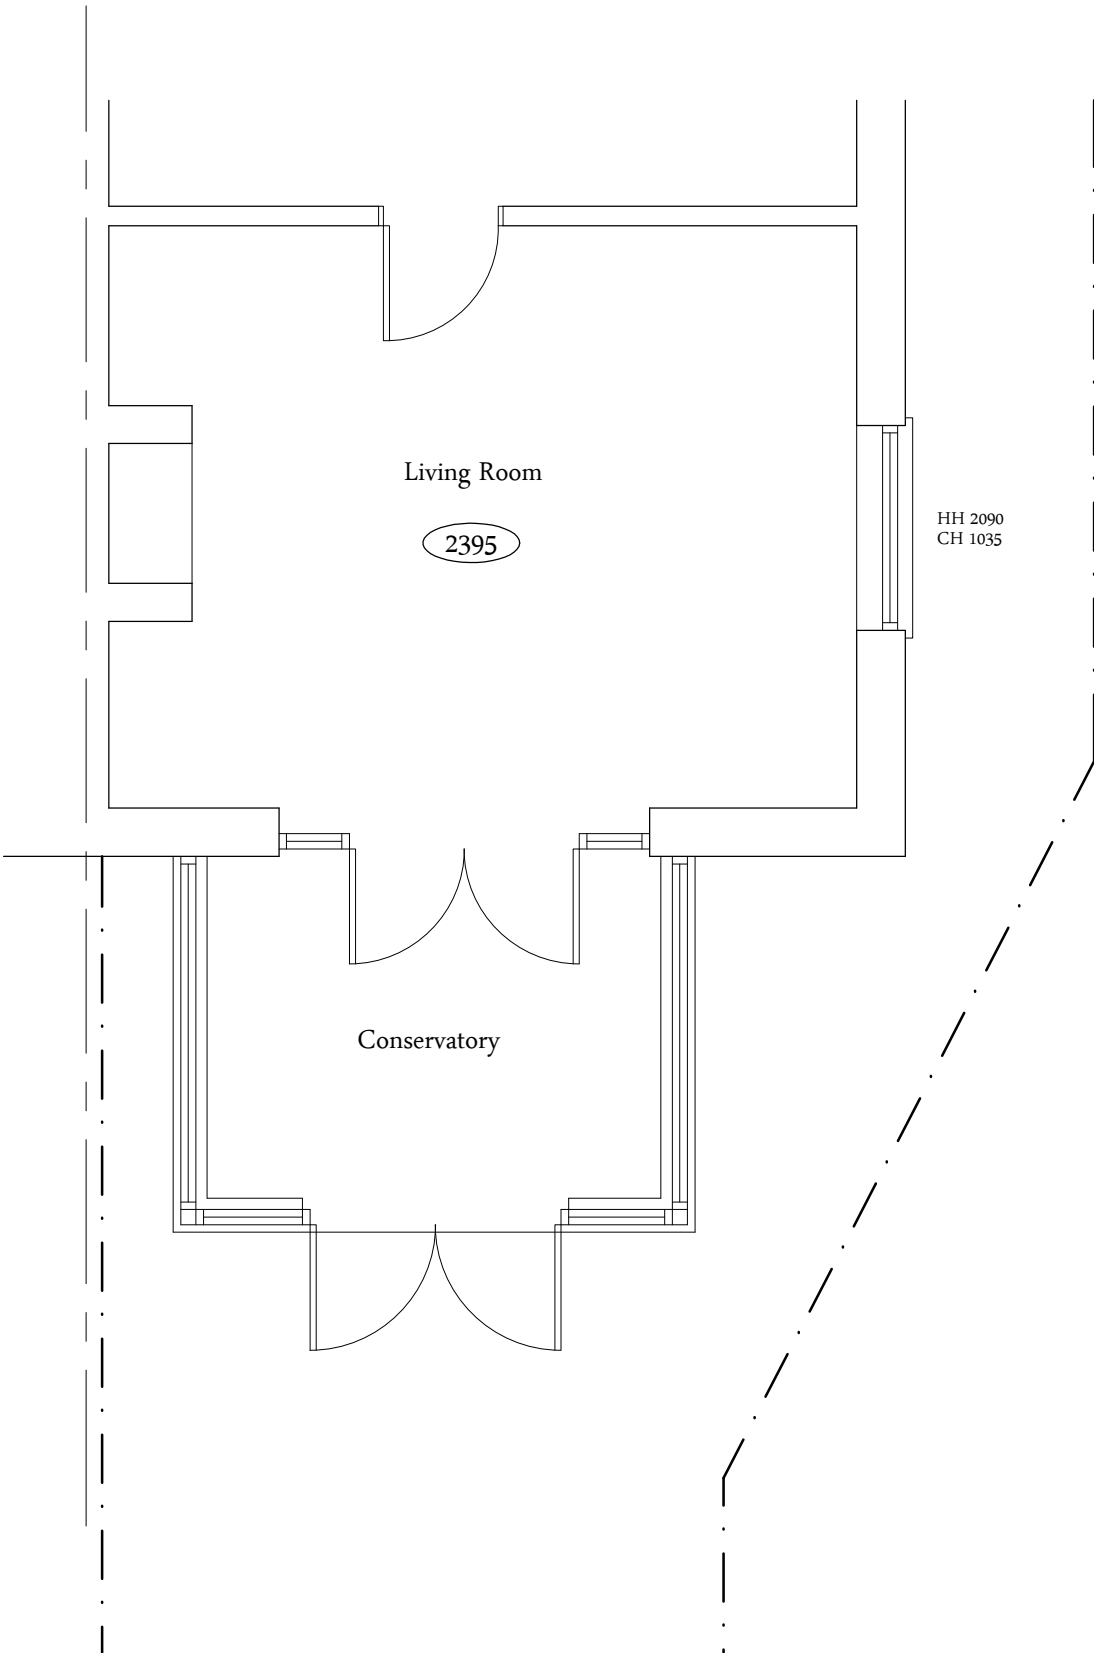

HH 2090
CH 1035

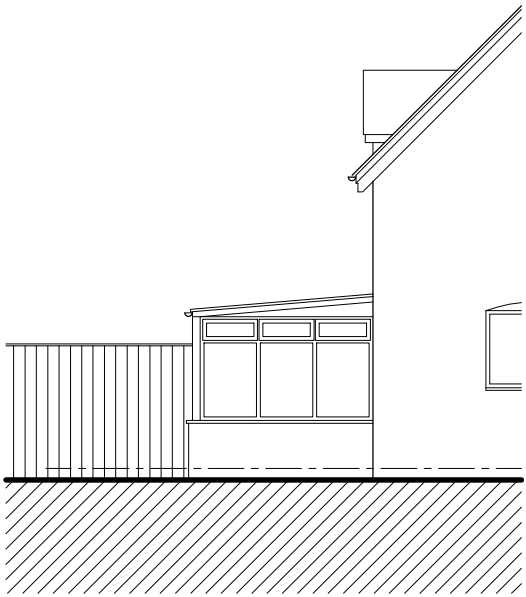

East Elevation



North Elevation

NOTES:

- This drawing is copyright of Larkham Design Ltd and must not be used without their permission.
- This drawing has been produced to support a planning application and should not be used for any other purpose

Metres

0 0.5 1 1.5 2

Scale Bar (1:50 at A3)

Existing Schedule of Materials	
Walls	Brickwork
Windows	White UPVC
Doors	White UPVC
Roof	Natural Slates
R.W Goods	White half round UPVC,

Rev	Amendment	Date

LARKHAM DESIGN LTD

ARCHITECTURAL SERVICES

Field View Barn, Longhedge, Salisbury, Wilts. SP4 6RS

Tel: 01722 322193 info@larkhamdesign.co.uk

www.larkhamdesign.co.uk

Client & Project Address:

Mr S Lloyd & Ms L Atkinson

Beech Cottage,
The Flood,
Winterslow, Wilts.
SP5 1QT

Project Description:

Proposed Single Storey
Rear Extension

Drawing Title:

Existing Plan &
Elevations

Scale: 1:50 & 1:100 at A3

Drawing Ref:	Rev:
1023/Ex/02	