

CDM 2015 Health & Safety Information

This information relates only to 'Significant Hazards' identified on this drawing and is to be read in conjunction with the Designer's Risk Assessment Register.

Notes

No dimensions to be scaled from drawing.
All dimensions are to be checked against site dimensions before any work is began.
It is the Contractor's responsibility to ensure compliance with Building Regulations.


Copyright

This drawing and the associated Copyright & Intellectual Property Rights shall remain vested in BHP Harwood Architects LLP. This drawing may not copied, reproduced, lent or disclosed without the explicit permission of BHPH Architects.


Revisions

Rev.	Date	Description
—		

NOTE:
Survey information by others.

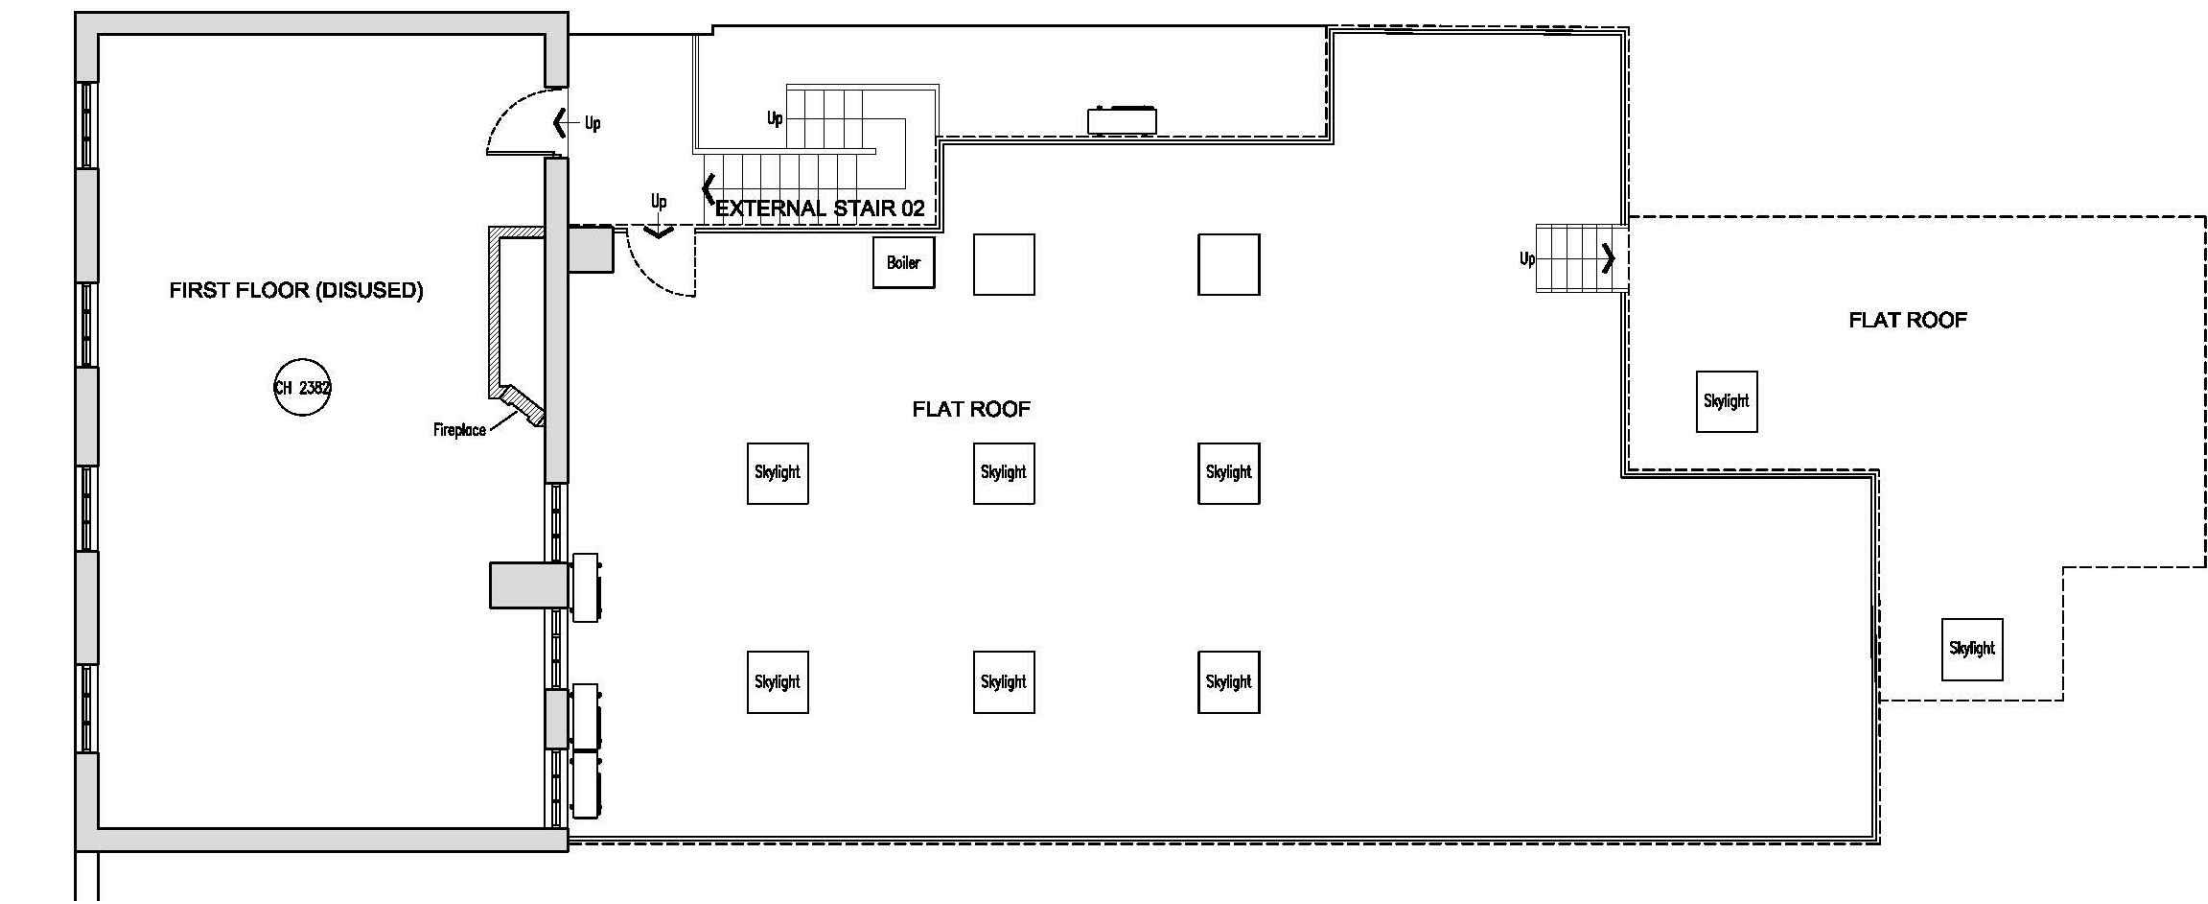


First Floor Plan

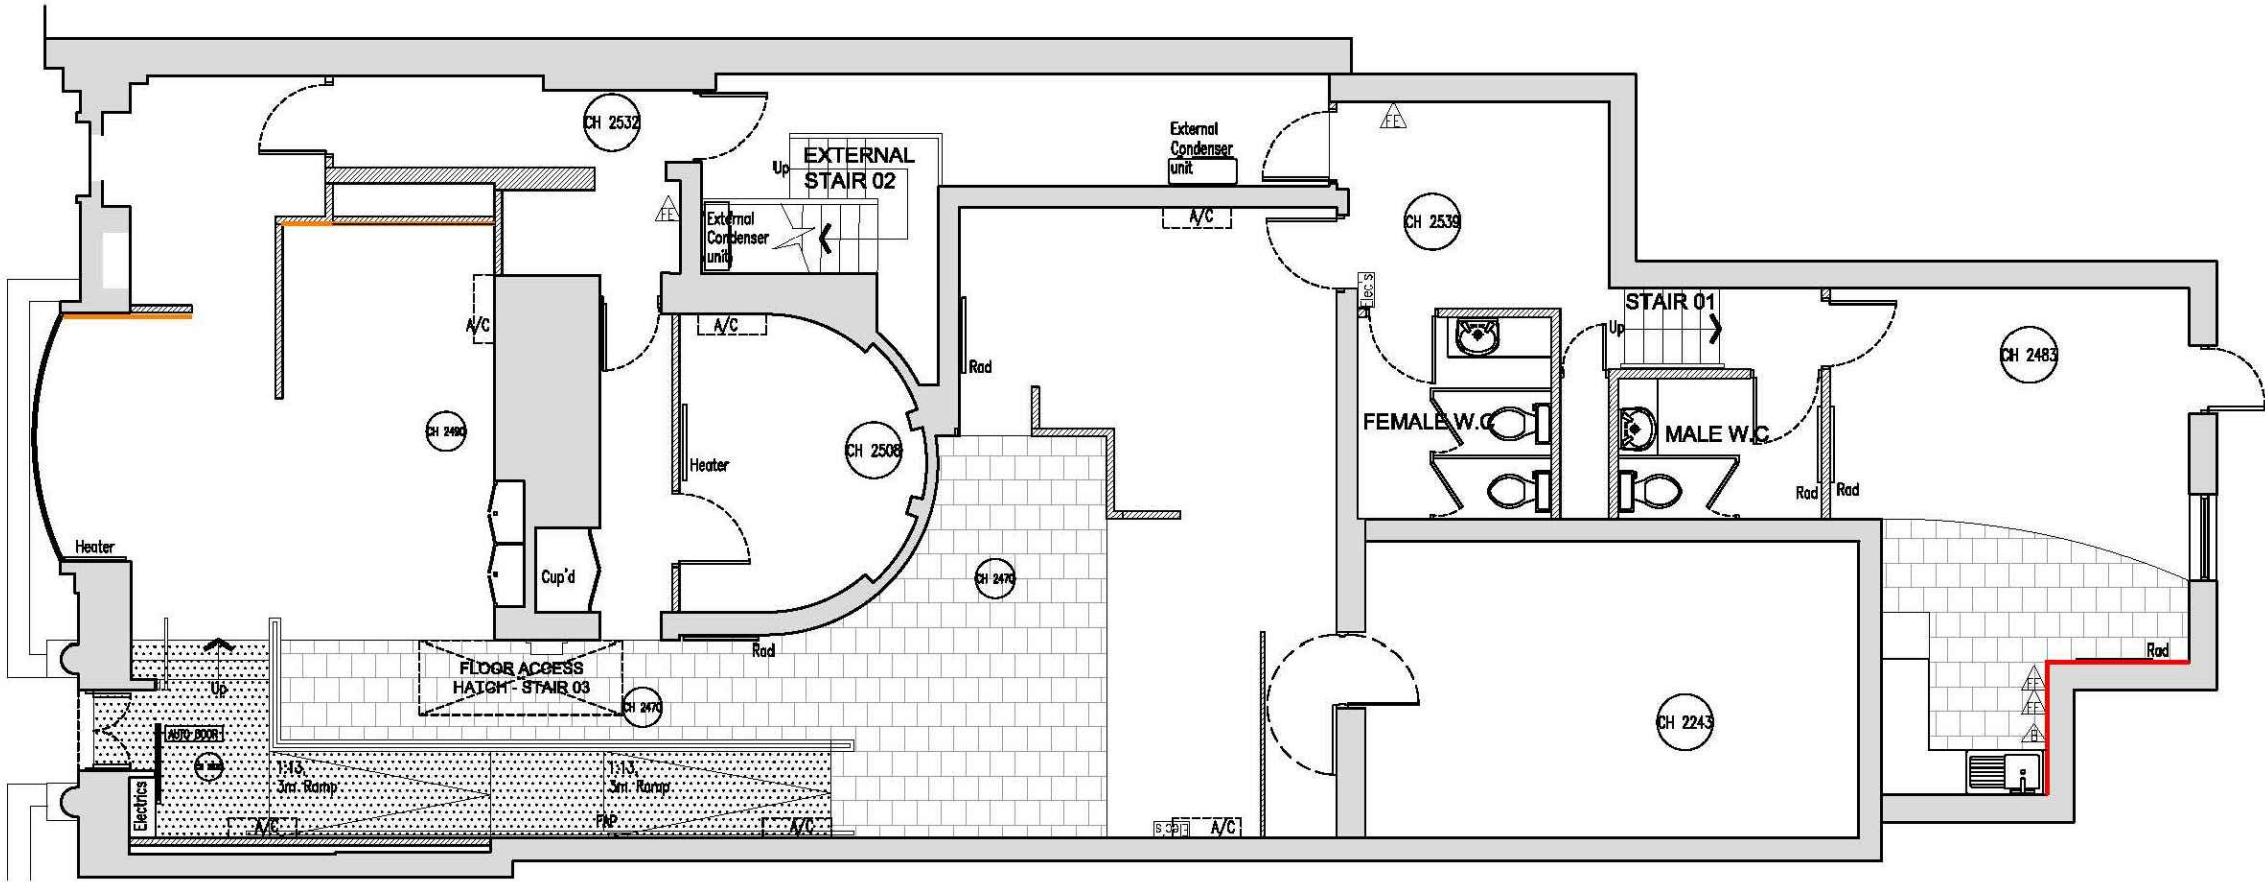


Ground Floor Plan



Front Elevation

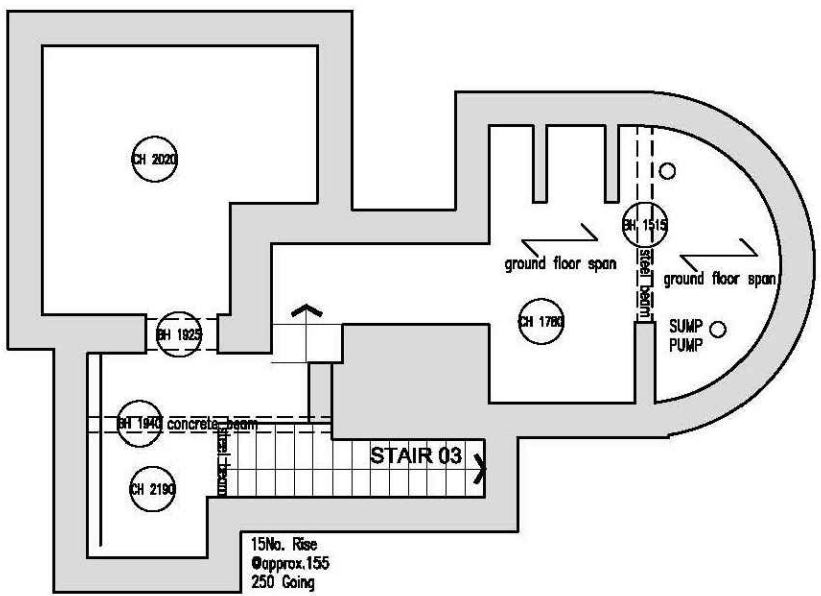

Basement Plan

 

Client: MCH Minibuses Ltd.

Project Name: Former Barclays Bank

Trowbridge

Drawing Title : Existing Buildings

Drawing No: 3903.202 Rev.:

Scale : 1:100 @A1 Date: Nov 2025

Drawn by: MM Checked by:

Status:

PLANNING



Box House Estate
Bath Road, Box, Bath,
SN13 8AA
T: 01225 969380

Boston House Grove Park,
Downsview Road, Wantage
OX12 9FF
T: 01235 765322

E: info@bhpharchitects.com W: www.bhpharchitects.com