

atched
ottage

ANNEX

Old
Pound
Farm

COTTAGE

Pound Cottage

GARAGE

Drive

SOUTH ELEVATION



project	Pound Cottage Marston Devizes
client	Mr & Mrs Cherrington
title	Tree Constraints Plan
dwg	BJH 01/02
scale	1:200 @ A3
date	October 2018
job	1018
drawn by	bjh
The Granary – White Chimney Row – Westbourne PO10 8RS	



Key:

-  = Trees of A (high) grading
-  = Trees of B (moderate) grading
-  = Trees of C (low) grading
-  = Trees of U (fell) grading
-  = Root Protection Area in accordance with BS5837 recommendations


N.B. IF the crown spread exceeds the recommended RPA and the tree has a low branching habit then it may prove necessary to either increase the RPA to encompass the full crown or undertake facilitation pruning works



for tree
survey
purposes

 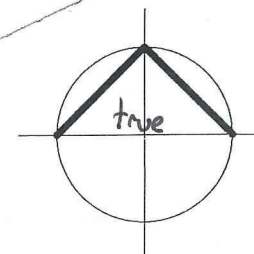

hed
age

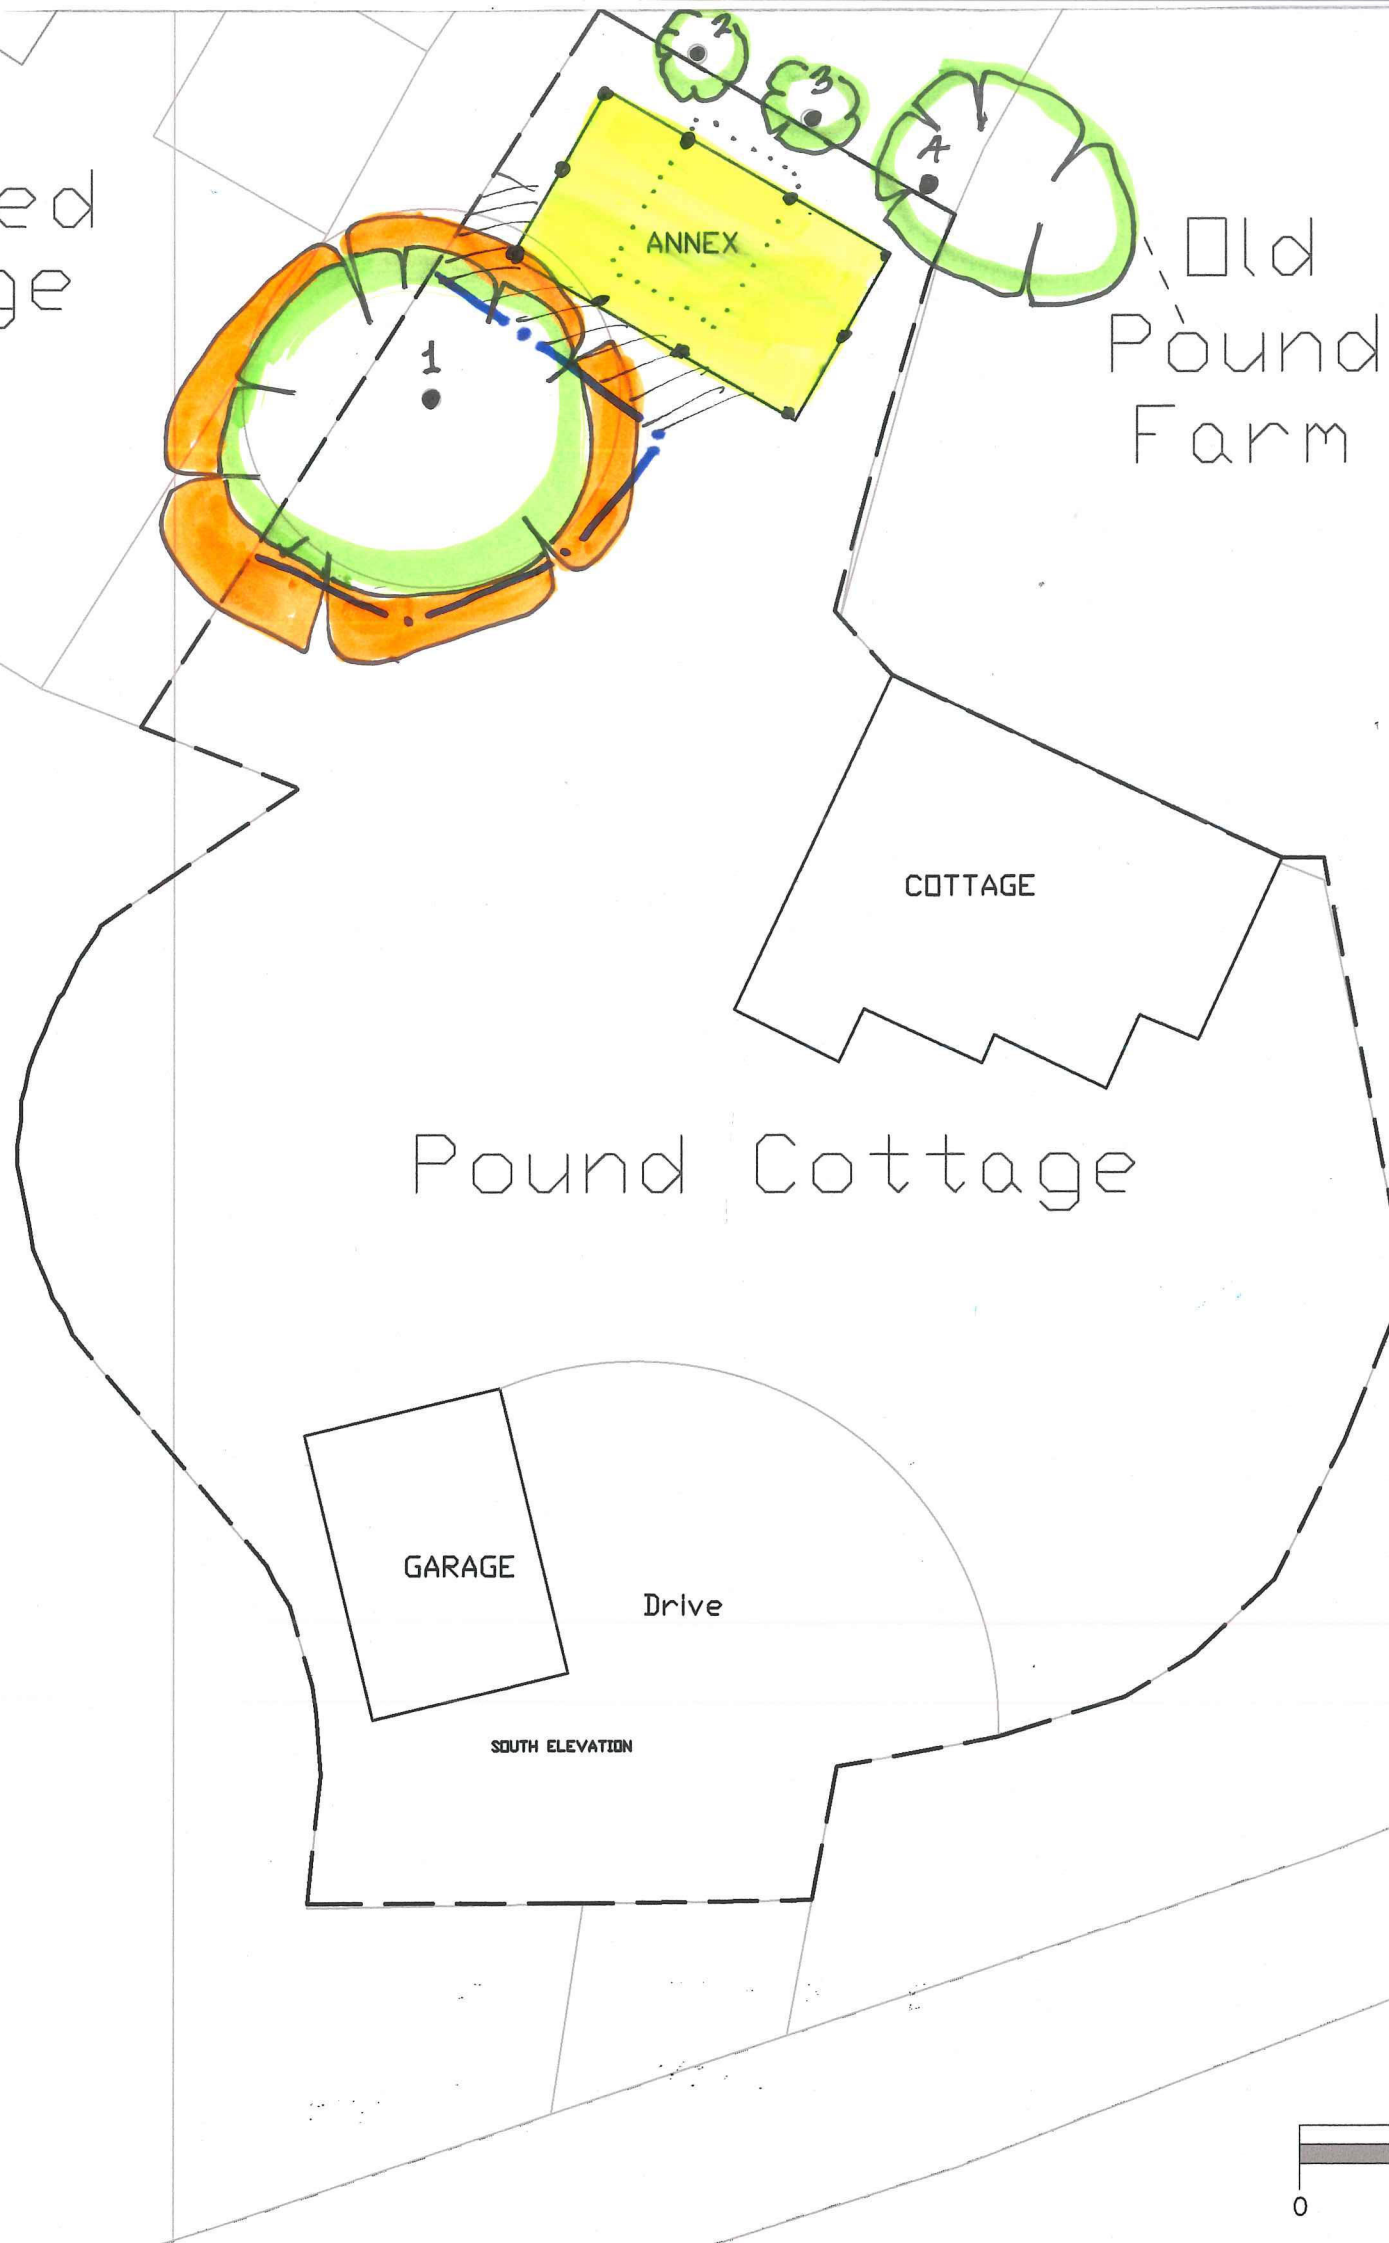

	
project	Pound Cottage Marston Devizes
client	Mr & Mrs Cherrington
title	Tree Protection Plan
dwg	BJH 03/04
scale	1:200 @ A3
date	October 2018
job	1018
drawn by	bjh
The Granary – White Chimney Row – Westbourne PO10 8RS	

Key:

-  = Trees which will be retained and fully protected.
-  = Trees which will require facilitation pruning to cater for safe working clearances and to then re-balance the overall crown form.
-  = The setting out positions for the Protective Fencing in accordance with BS5837:2012 recommendations – Section 6.2.
-  = Ground Protection measures required here in accordance with BS5837:2012 – Section 6.2.3.3a).
-  = Short bore augered piles with above ground formed ring beam and suspended floors to avoid root damage/severance.