

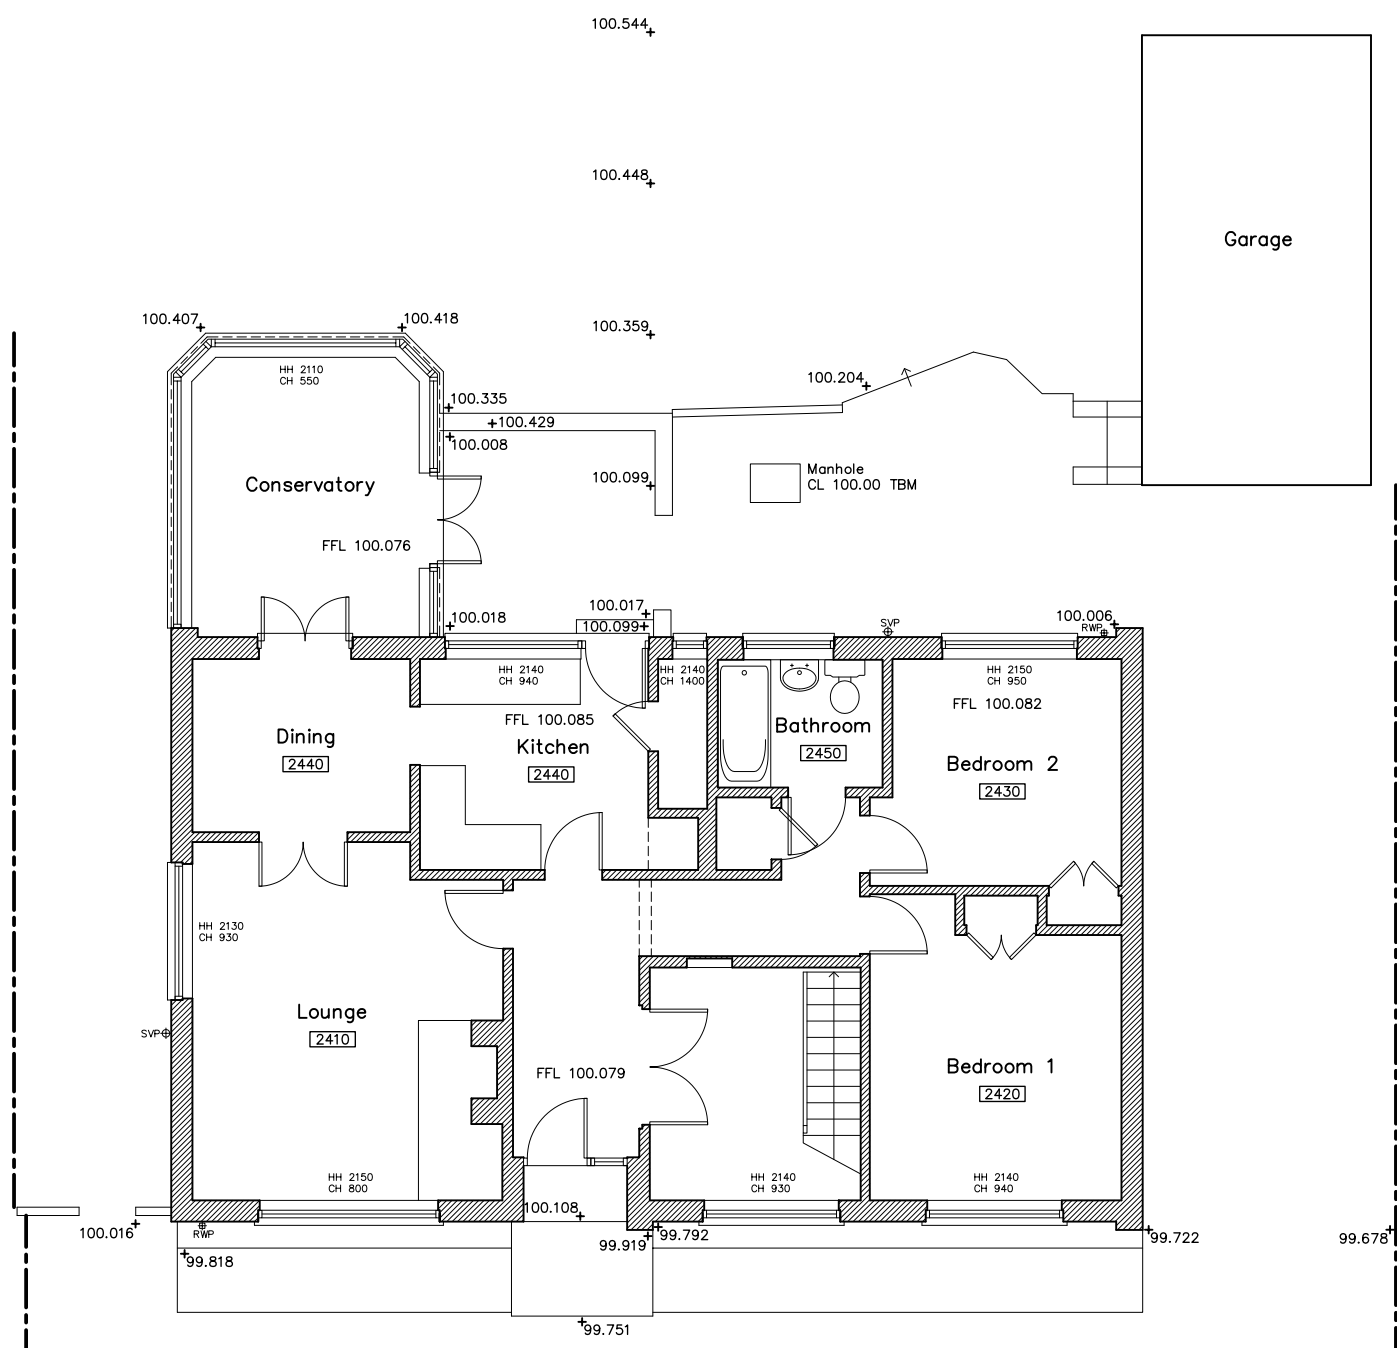


 


Ground Floor Plan scale 1:50 @ A1 (1:100 @ A3)

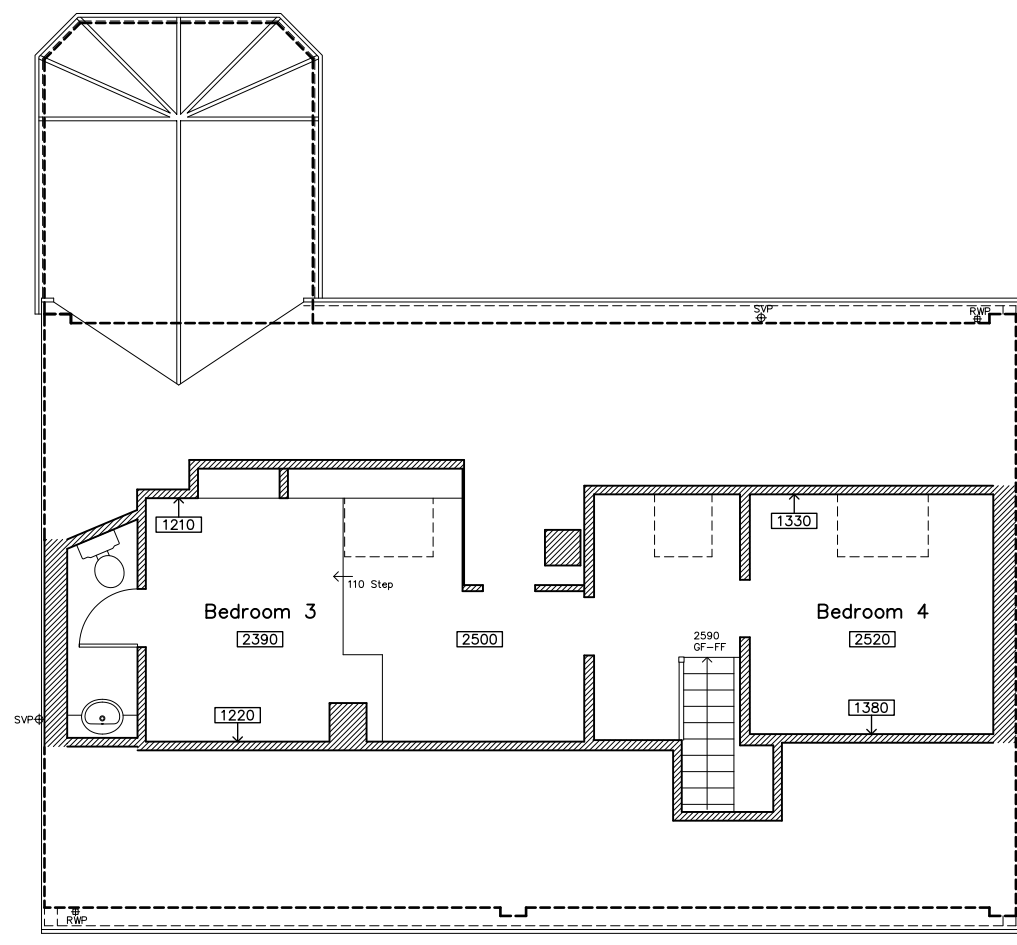

First Floor Plan scale 1:50 @ A1 (1:100 @ A3)

Existing Plans for Proposed Extension and Alterations to 20 Church Road, Idmiston

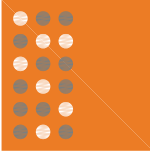Rev	Revision	Date
		
Sarum Architecture Bespoke Architectural Design		
33 Old Meadows Walk, Salisbury, Wiltshire, SP2 8PA		
Website: www.sarumarchitecture.co.uk		
Email: chris@sarumarchitecture.co.uk		
Tel: 01722 238399 Mob: 07979 923861		
Project:		20 Church Road Idmiston
Drawing:		Survey Plans
Client:		
Drawing Scale:		1:50 (1:100 @ A3)
Drawing Number:		24/0418/su01