


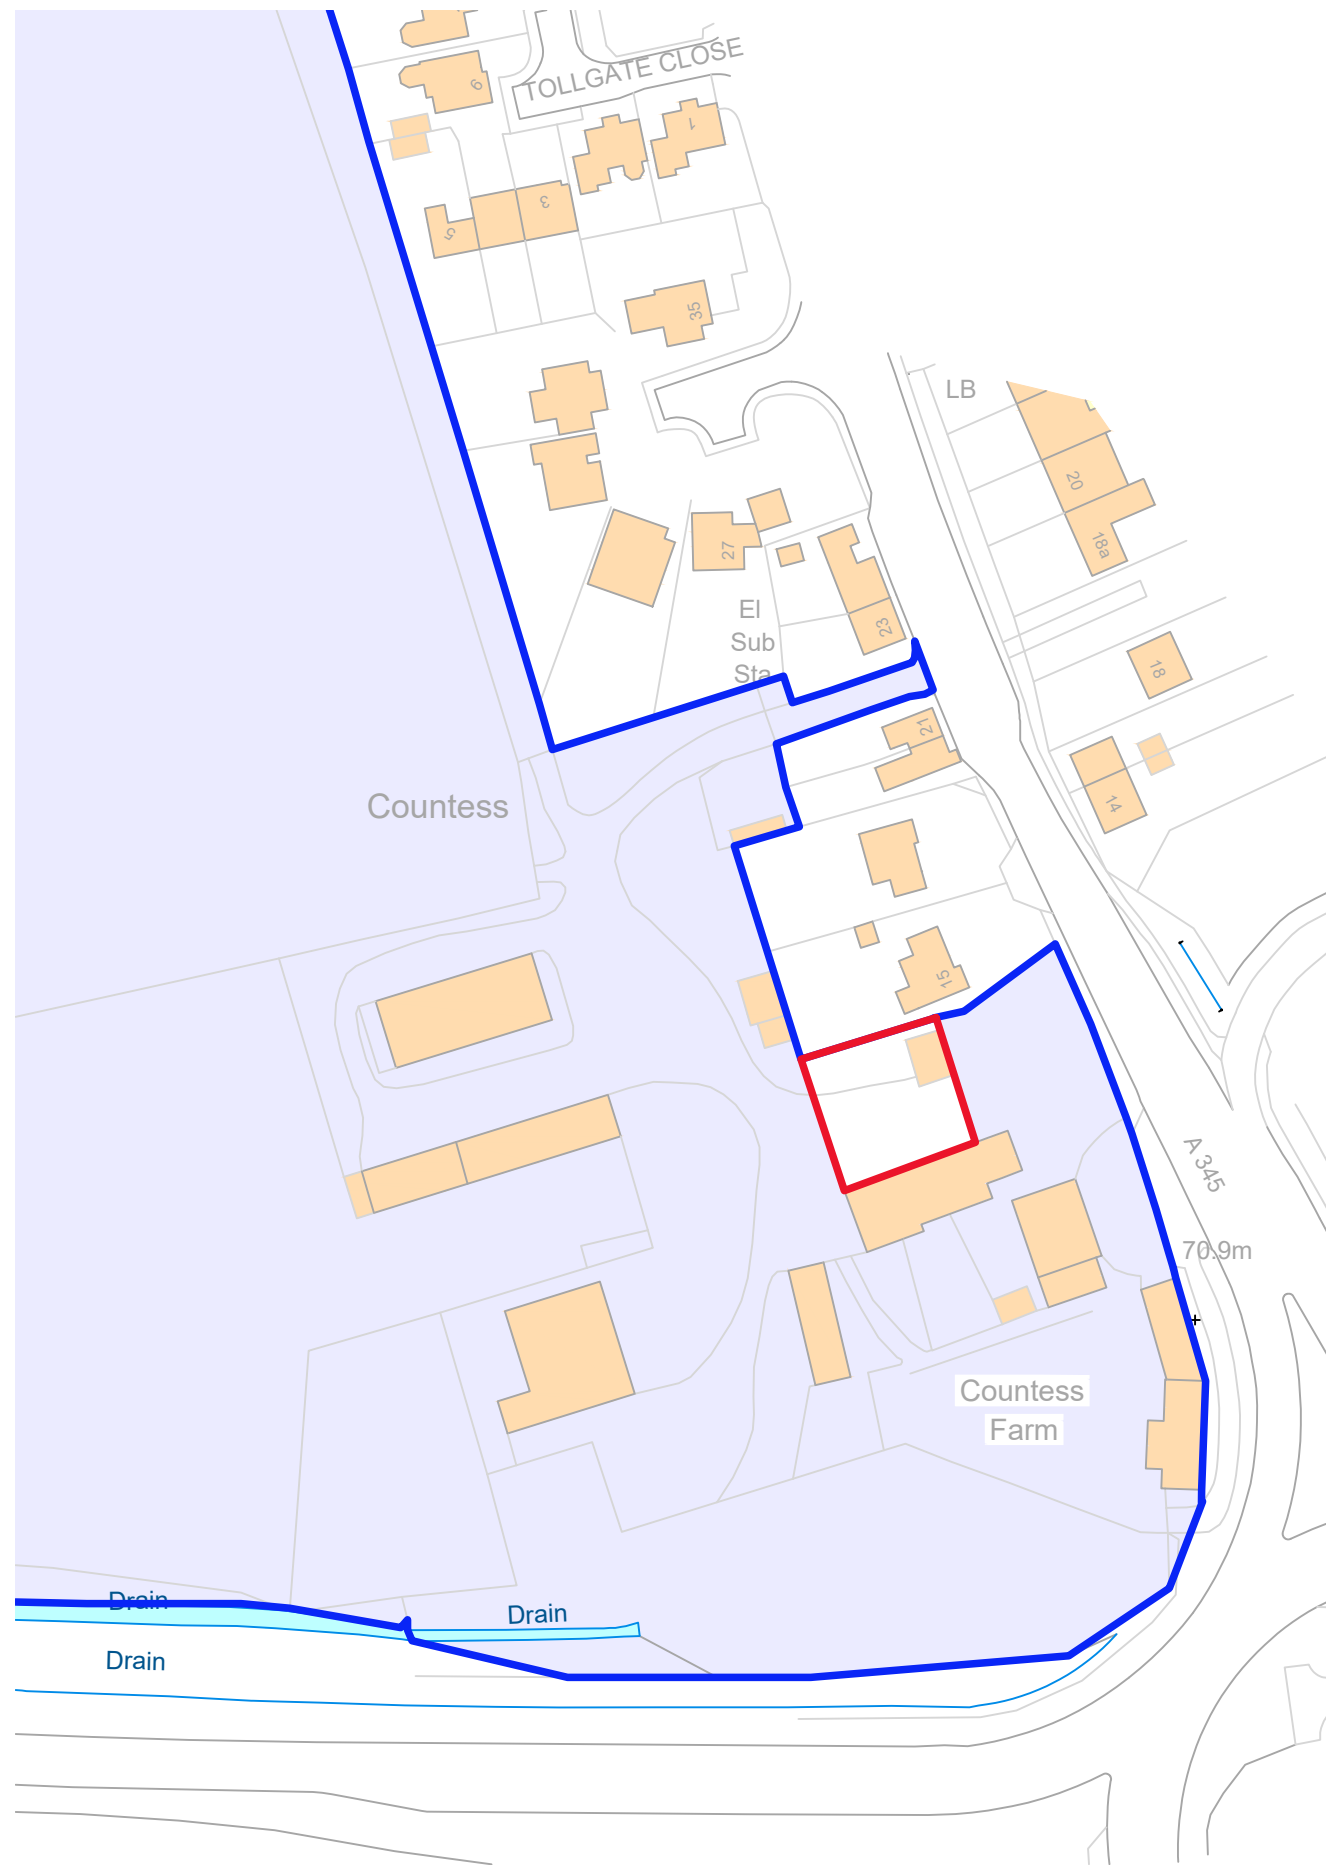


LOCATION PLAN 1:1250



SITE AREA OUTLINED IN RED
ADJOINING LAND IN SAME OWNERSHIP
OUTLINED AND SHADED IN BLUE

EXISTING SITE PLAN 1:500

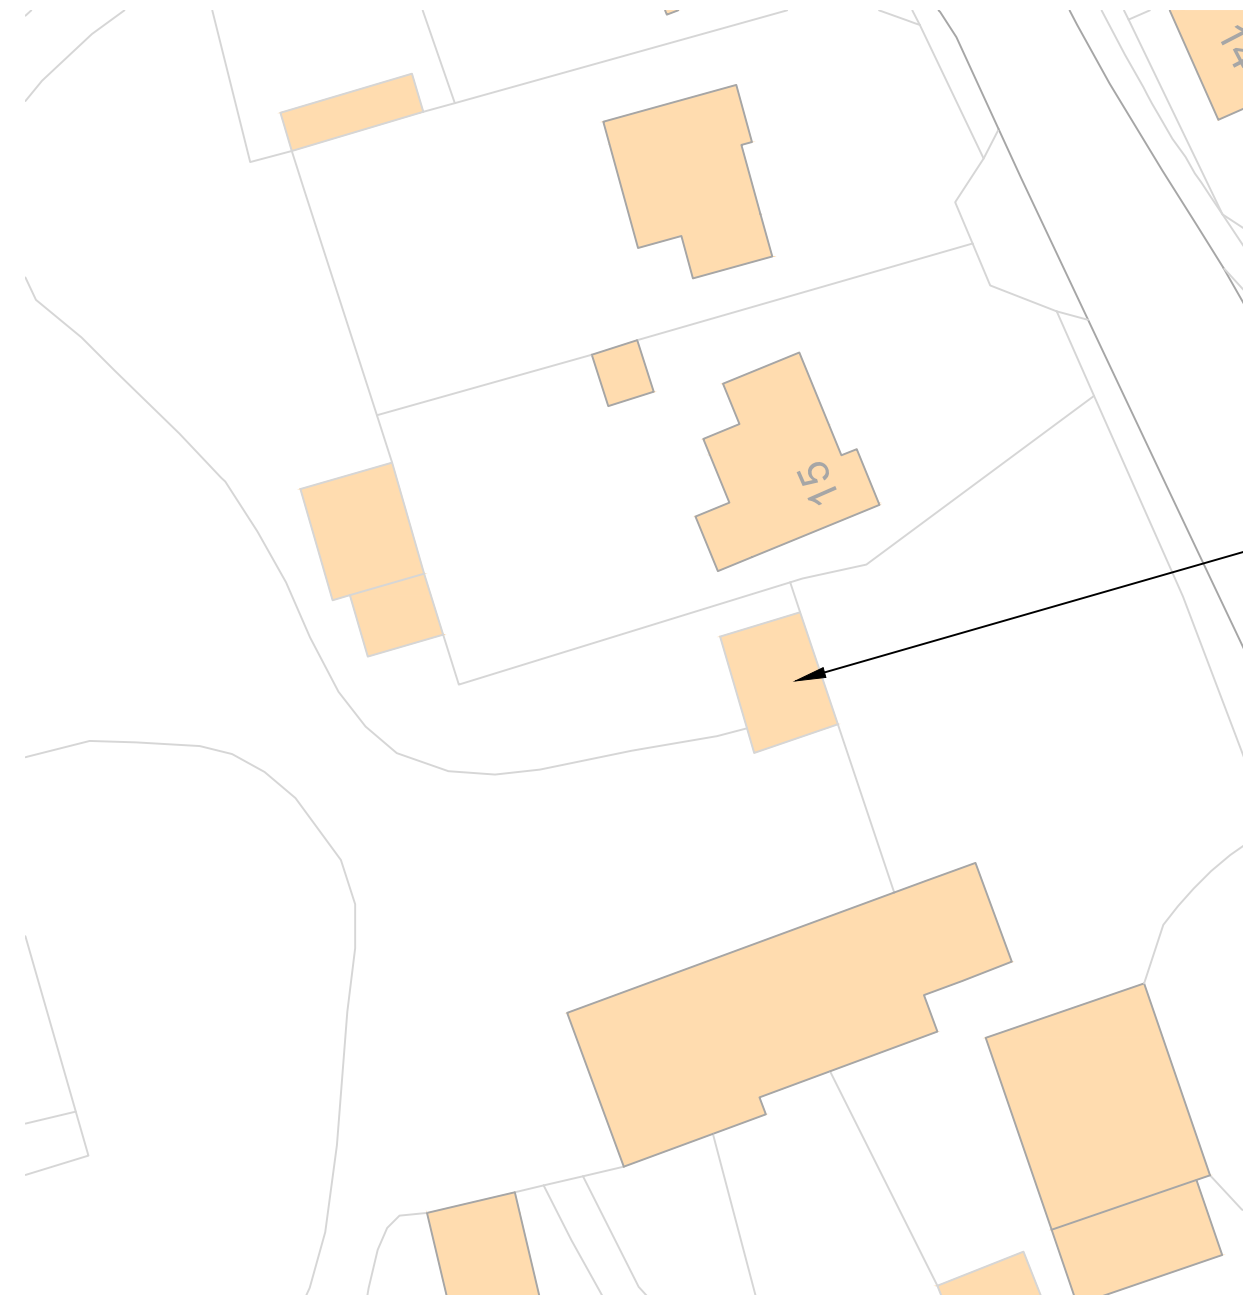

This drawing is the property of the National Trust. The information shown is to be treated as confidential and must not be copied, reproduced or disclosed to any third person, without the Trust's written permission.

Protected By The Design Copyright Act 1988

This drawing is for information purposes only. The Contractor should take their own measurements for pricing purposes and not rely on scaling off of this drawing.

Small Granary


REV.	DATE

DATE
05/11/2025

ADDRESS/PROJECT
Countess Farm
Small Granary Barn

DRAWING TITLE
Location Plan and Site Plan

SCALE
1:1250 & 1:500 @A3

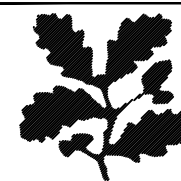

NATIONAL TRUST

SOUTH WEST REGION
TISBURY HUB, PLACE FARM COURTYARD, COURT STREET, TISBURY,
SALISBURY, WILTSHIRE, SP3 6LW
paul.bower@nationaltrust.org.uk

JOB	DRG	REV
CB3	01	-