



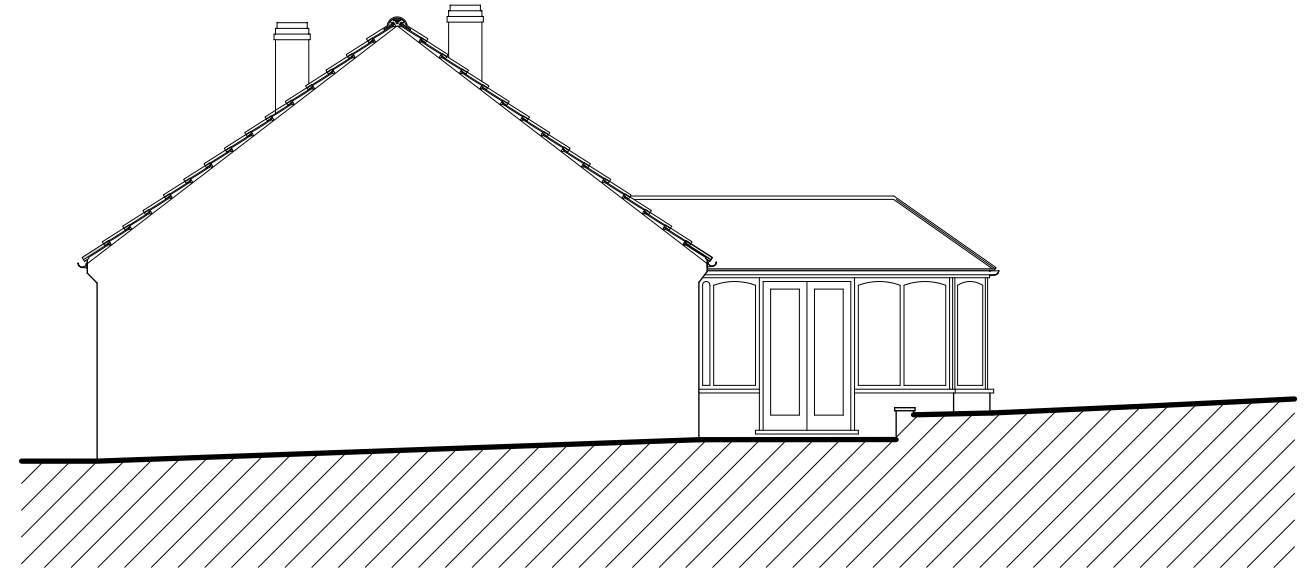


North Elevation scale 1:50 @ A1 (1:100 @ A3)

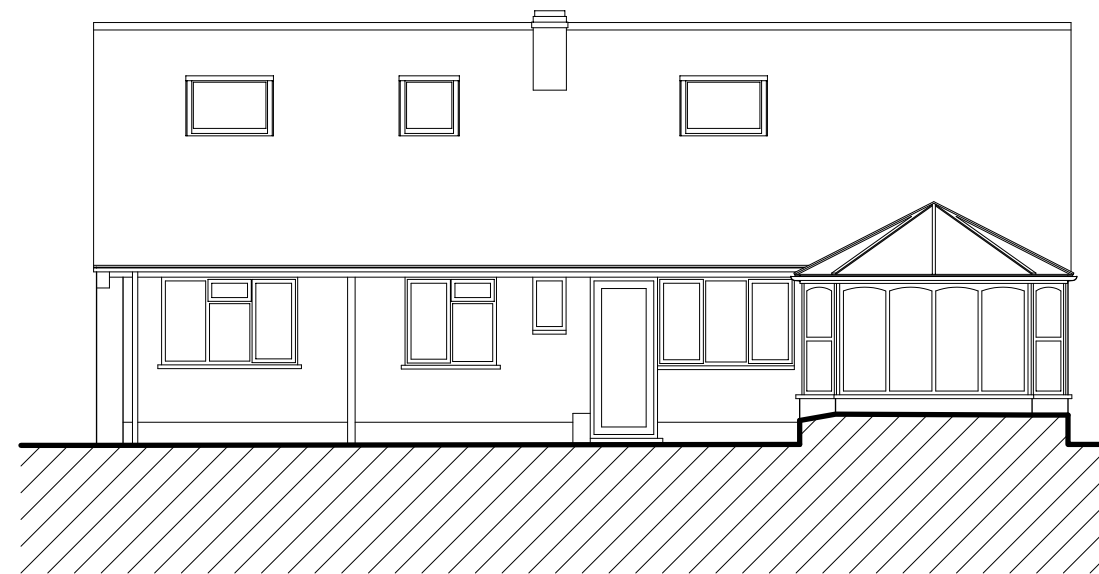

West Elevation scale 1:50 @ A1 (1:100 @ A3)



South Elevation scale 1:50 @ A1 (1:100 @ A3)

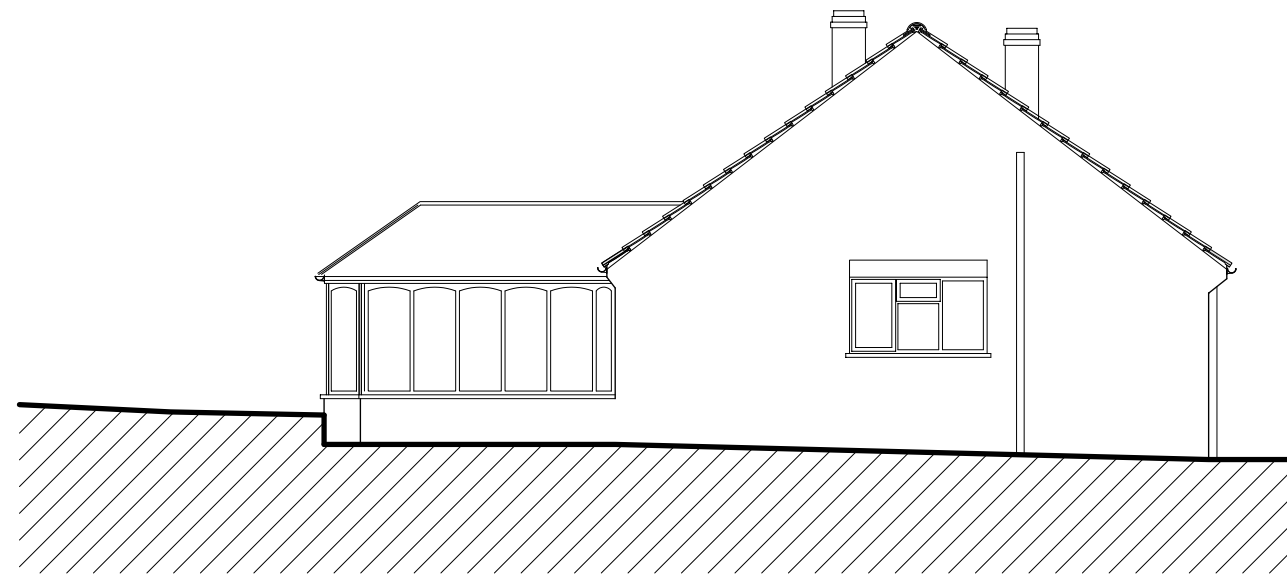

East Elevation scale 1:50 @ A1 (1:100 @ A3)

Existing Elevations for Proposed Extension and Alterations to 20 Church Road, Idmiston

Rev	Revision	Date

Sarum Architecture
Bespoke Architectural Design
33 Old Meadows Walk,
Salisbury, Wiltshire, SP2 8PA
Website: www.sarumarchitecture.co.uk
Email: chris@sarumarchitecture.co.uk
Tel: 01722 238399 Mob: 07979 923861

Project: 20 Church Road
Idmiston
Drawing: Survey Elevations

Client:
Drawing Scale: 1:50 (1:100 @ A3)

Drawing Number: 24/0418/su02