

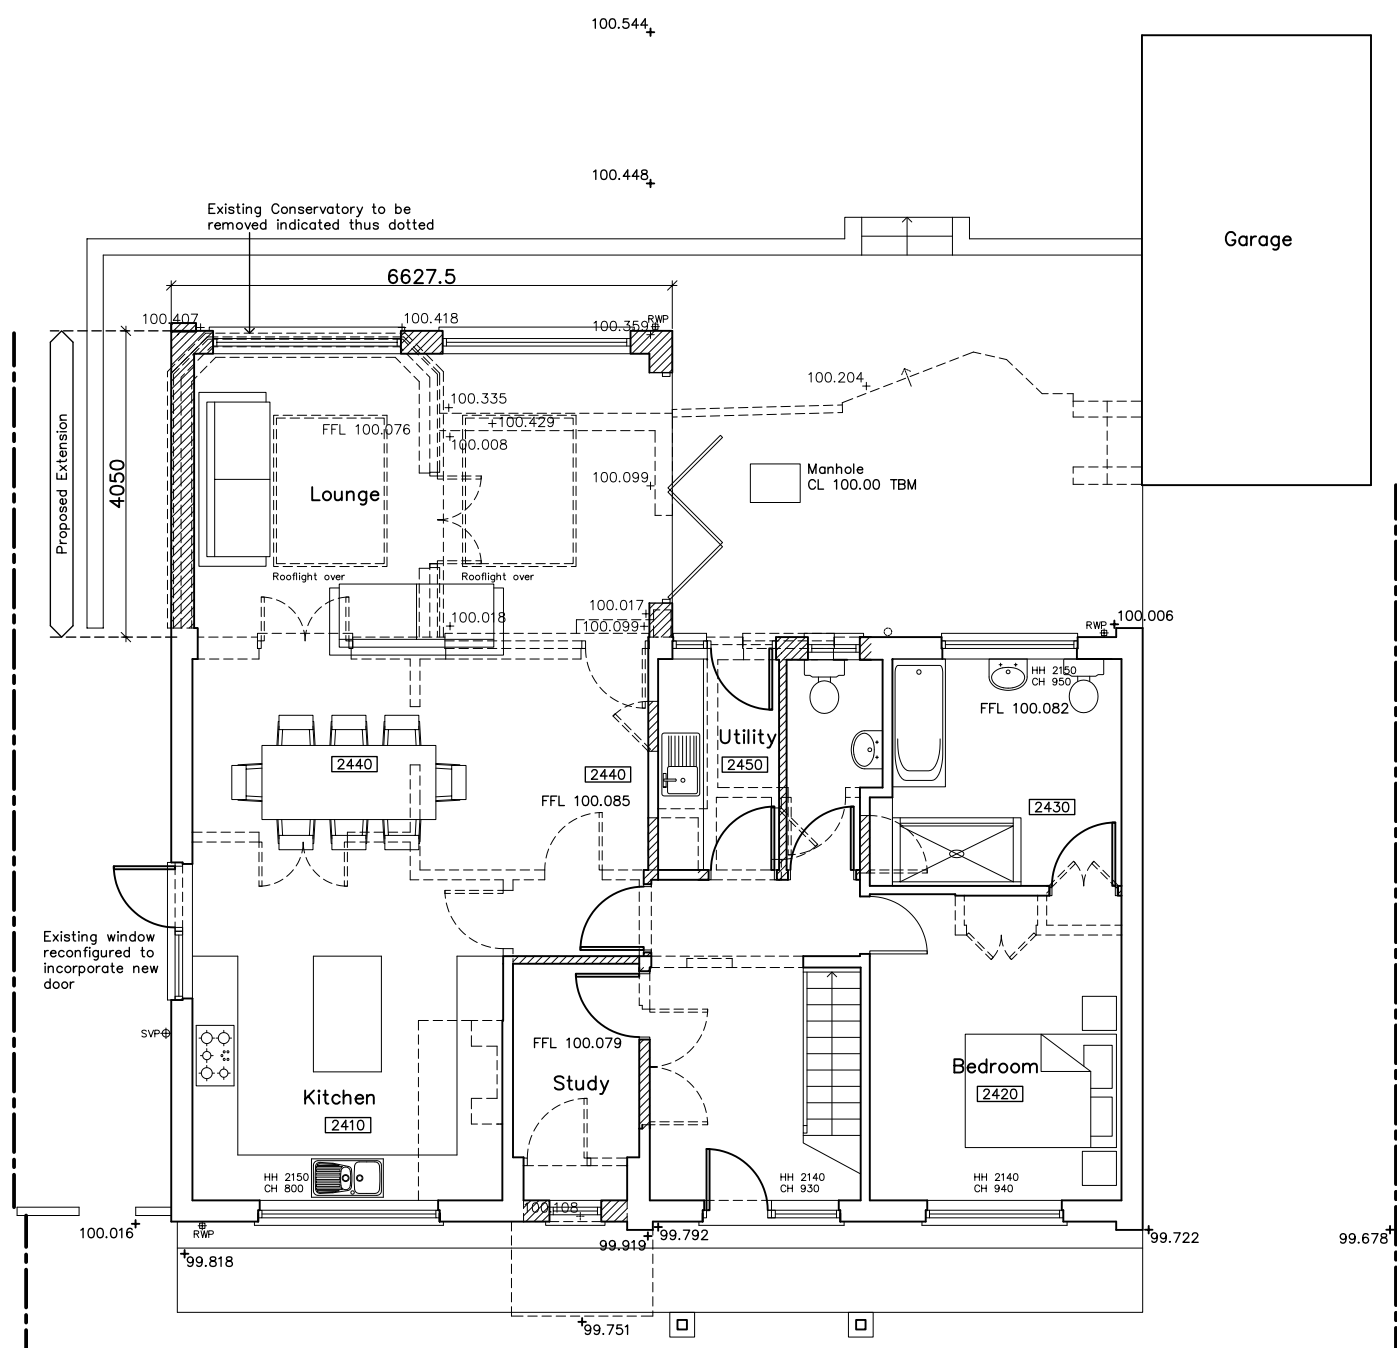
 


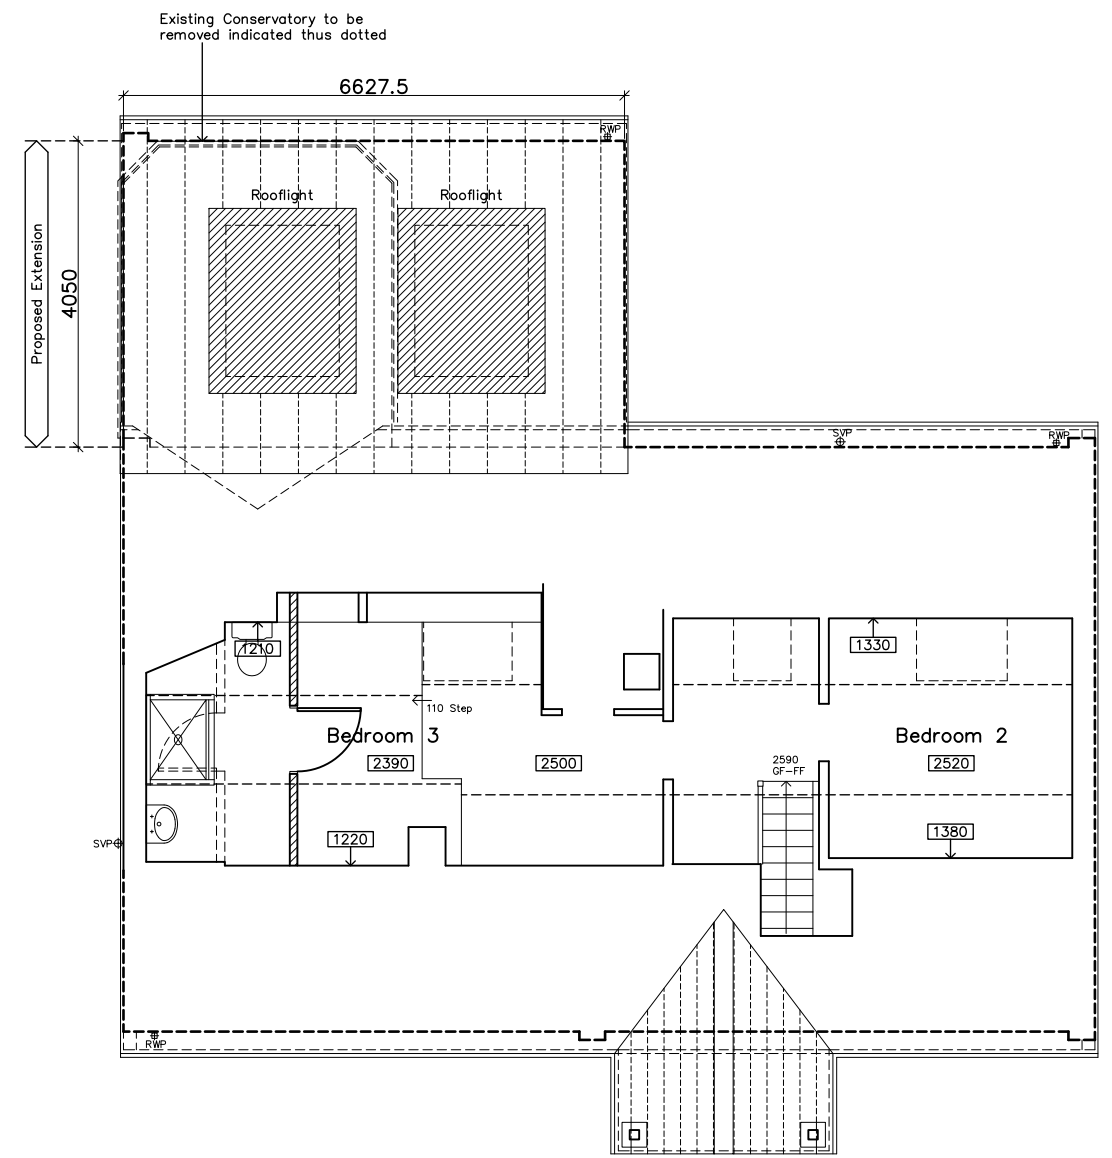

Ground Floor Plan scale 1:50 @ A1 (1:100 @ A3)

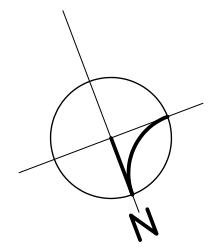

First Floor Plan scale 1:50 @ A1 (1:100 @ A3)

Proposed Plans for Proposed Extension and Alterations to 20 Church Road, Idmiston

Schedule of Materials

Walls	Facing Brickwork and Render to match existing
Doors & Windows	UPVC or Aluminium Double glazed
Roof	Single Ply Membrane to Single Storey extension and Profiled Interlocking concrete tiles to match existing to Porch UPVC fascia and soffits to match existing
R W Goods	UPVC to match existing

Legend

- New door
- Walls to be removed
- New wall
- Obscure glazed

Rev	Revision	Date
-----	----------	------

Sarum Architecture
Bespoke Architectural Design
33 Old Meadows Walk,
Salisbury, Wiltshire, SP2 8PA
Website: www.sarumarchitecture.co.uk
Email: chris@sarumarchitecture.co.uk
Tel: 01722 238399 Mob: 07979 923861

Project: 20 Church Road Idmiston
Drawing: Proposed Plans

Client:
Drawing Scale: 1:50 (1:100 @ A3)
Drawing Number: 24/0418/301