



North Elevation scale 1:50 @ A1 (1:100 @ A3)

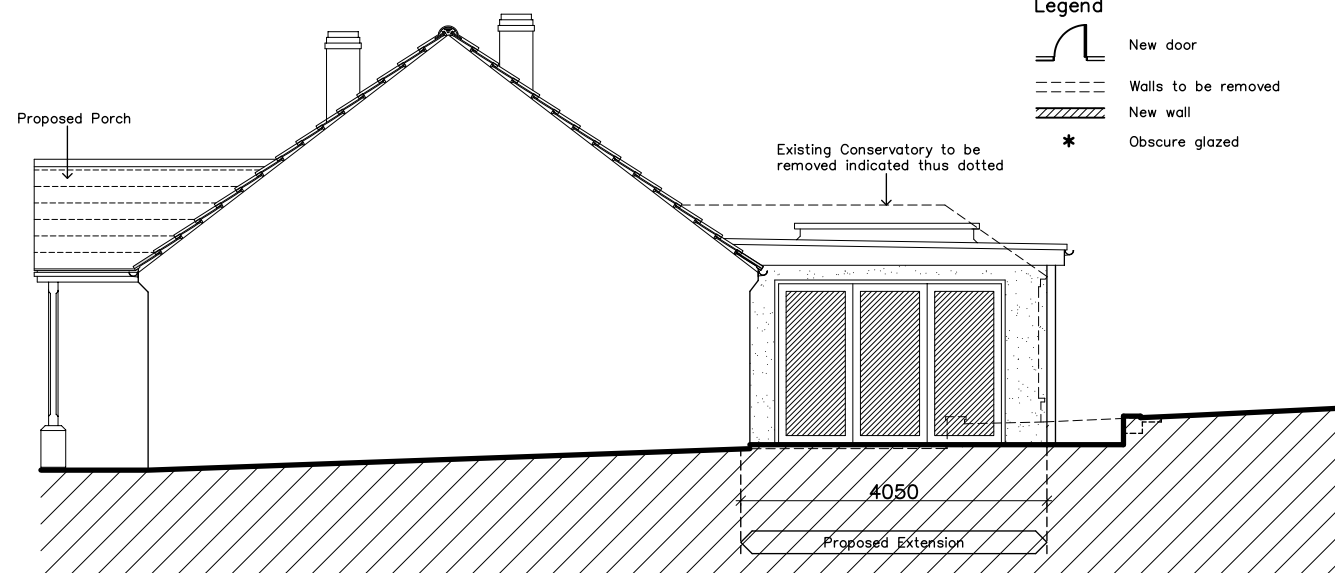


West Elevation scale 1:50 @ A1 (1:100 @ A3)

Schedule of Materials

Walls	Facing Brickwork and Render to match existing
Doors & Windows	UPVC or Aluminium Double glazed
Roof	Single Ply Membrane to Single Storey extension and Profiled interlocking concrete tiles to match existing to Porch UPVC fascia and soffits to match existing
R W Goods	UPVC to match existing

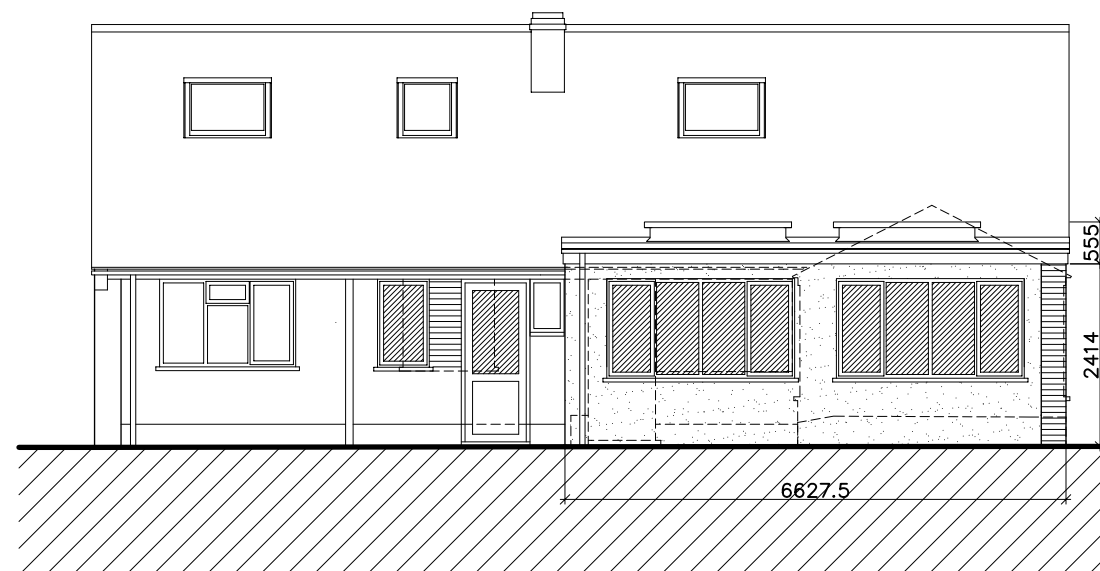


South Elevation scale 1:50 @ A1 (1:100 @ A3)

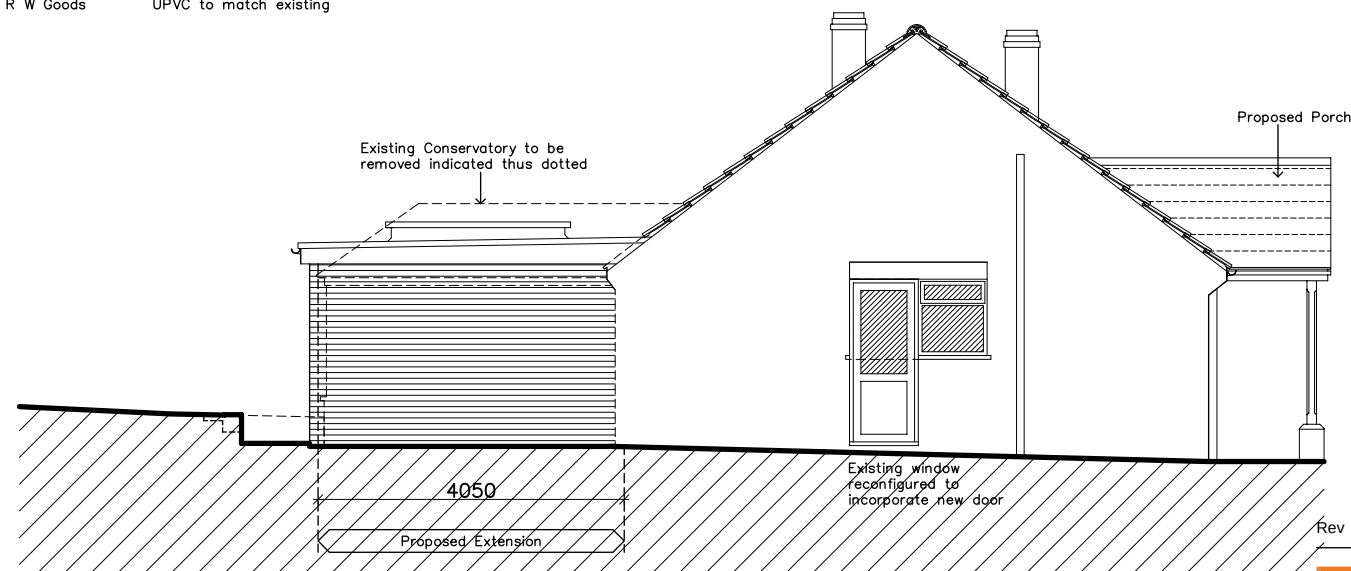

East Elevation scale 1:50 @ A1 (1:100 @ A3)

Proposed Elevations for Proposed Extension and Alterations to 20 Church Road, Idmiston

Rev Revision Date

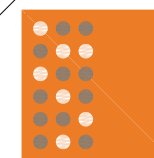

Sarum Architecture
Bespoke Architectural Design

33 Old Meadows Walk,
Salisbury, Wiltshire, SP2 8PA
Website: www.sarumarchitecture.co.uk
Email: chris@sarumarchitecture.co.uk
Tel: 01722 238399 Mob: 07979 923861

Project: 20 Church Road
Idmiston
Drawing: Proposed Elevations

Client:
Drawing Scale: 1:50 (1:100 @ A3)

Drawing Number: 24/0418/302