

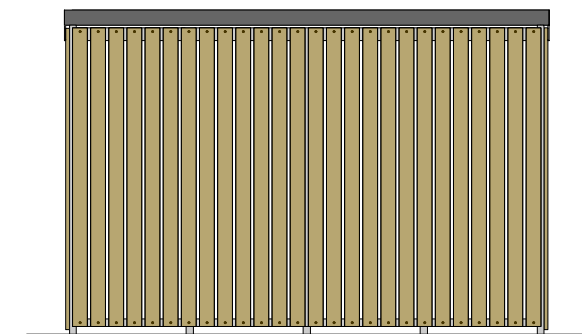
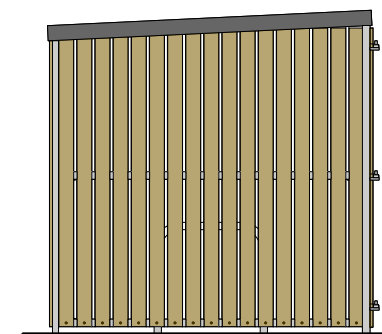
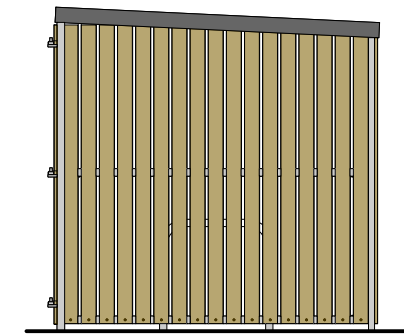


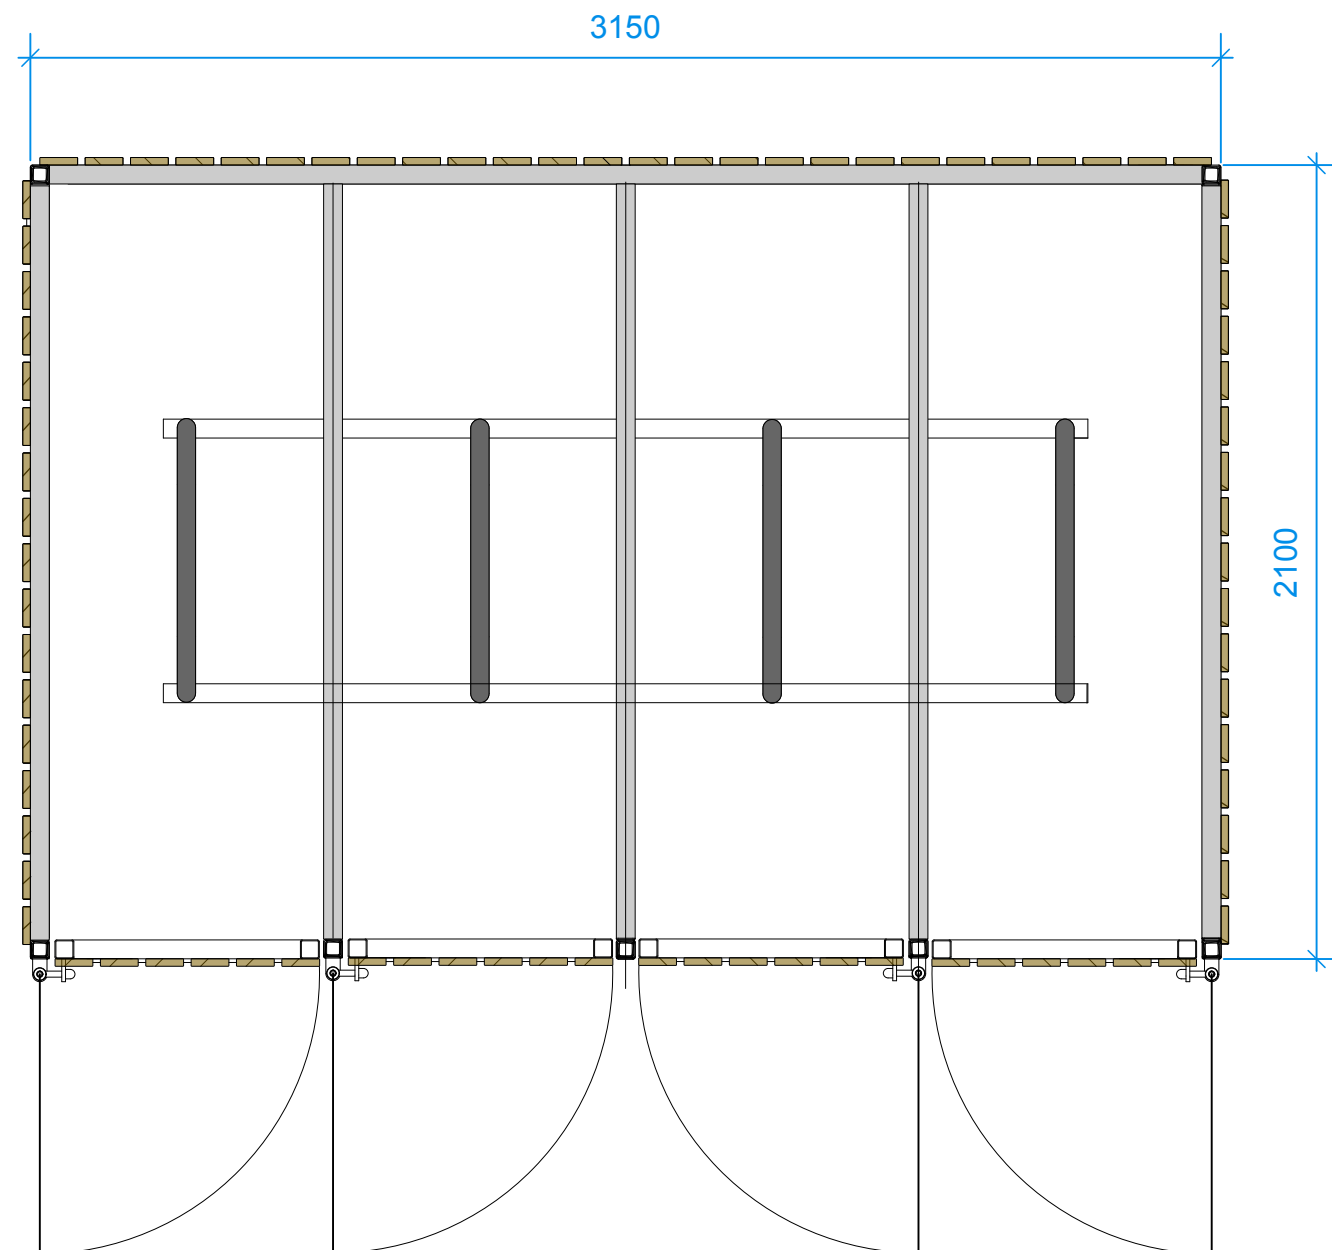

01 Bicycle Store - Floor Plan (Scale 1:20) The storage unit contains 4 floor mounted Sheffield bicycle stands to support 8 no bicycles.

 

PLANNING

No.	Date	Dr/Ch	Revision Notes	Project Title The Old Vicarage Project Client F.Tieman Suitability Code - Description .	Sheet Scale: 1:20 & 1:50 @ A3 Date: 13/11/2025 Drawn By: LW Reviewed By: PR Copyright. Check all dimensions on site. This drawing is only to be used on the site for which designed.	Sheet No. Project ID - Originator - Volume - Level - Type - Role - Number 2127-CMS-XX-XX-DR-A-PL36 Sheet Title Proposed Bicycle Storage Unit 26 Martingate, Corsham, Wiltshire, SN13 0HL, Web: www.cms-group.co, Tel: 01249 701333	Rev 
-----	------	-------	----------------	--	---	--	--