





01 House Type 1 - Front Elevation

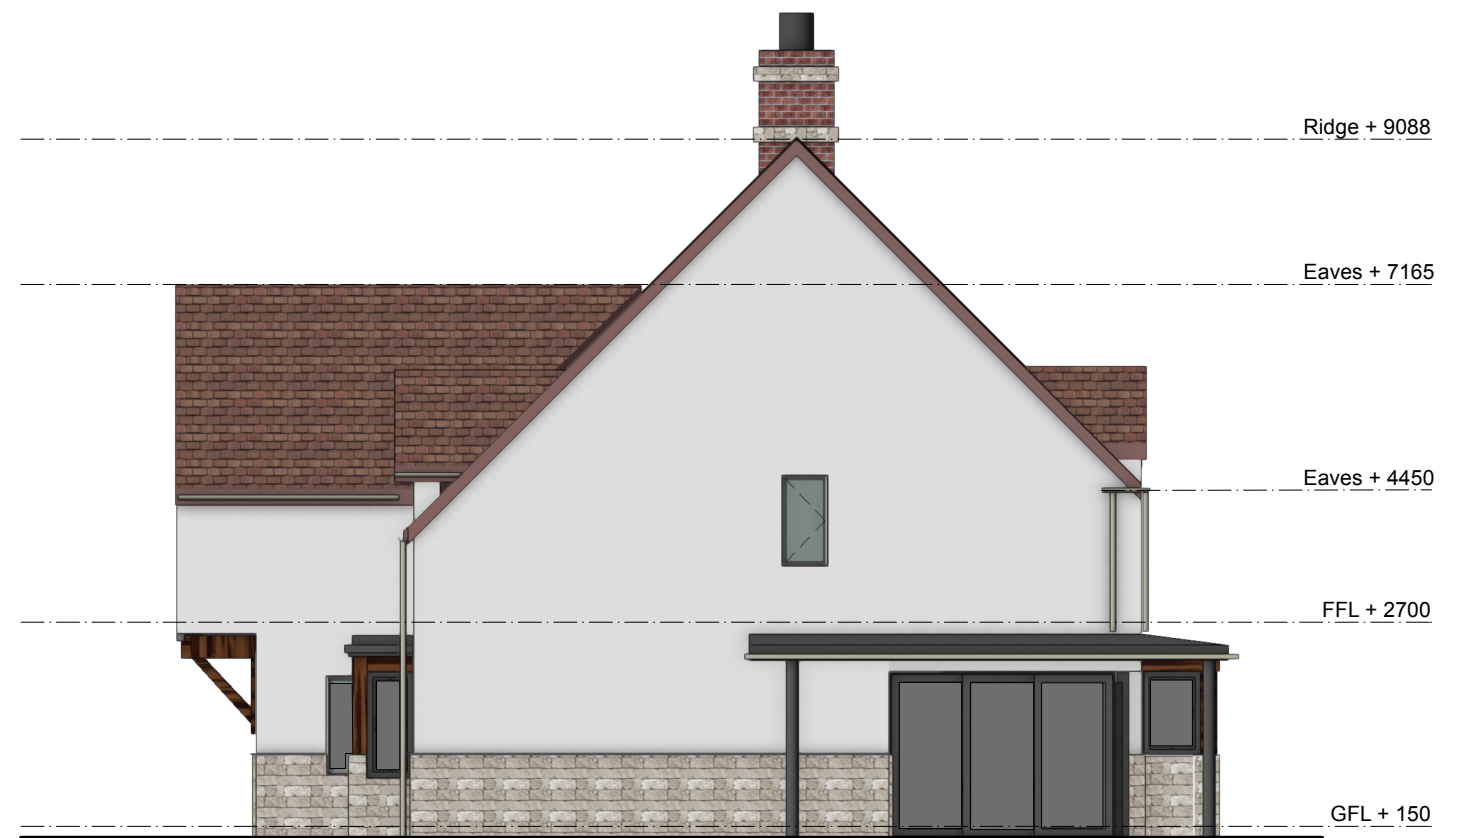


02 House Type 1 - Side Elevation



02 House Type 1 - Rear Elevation

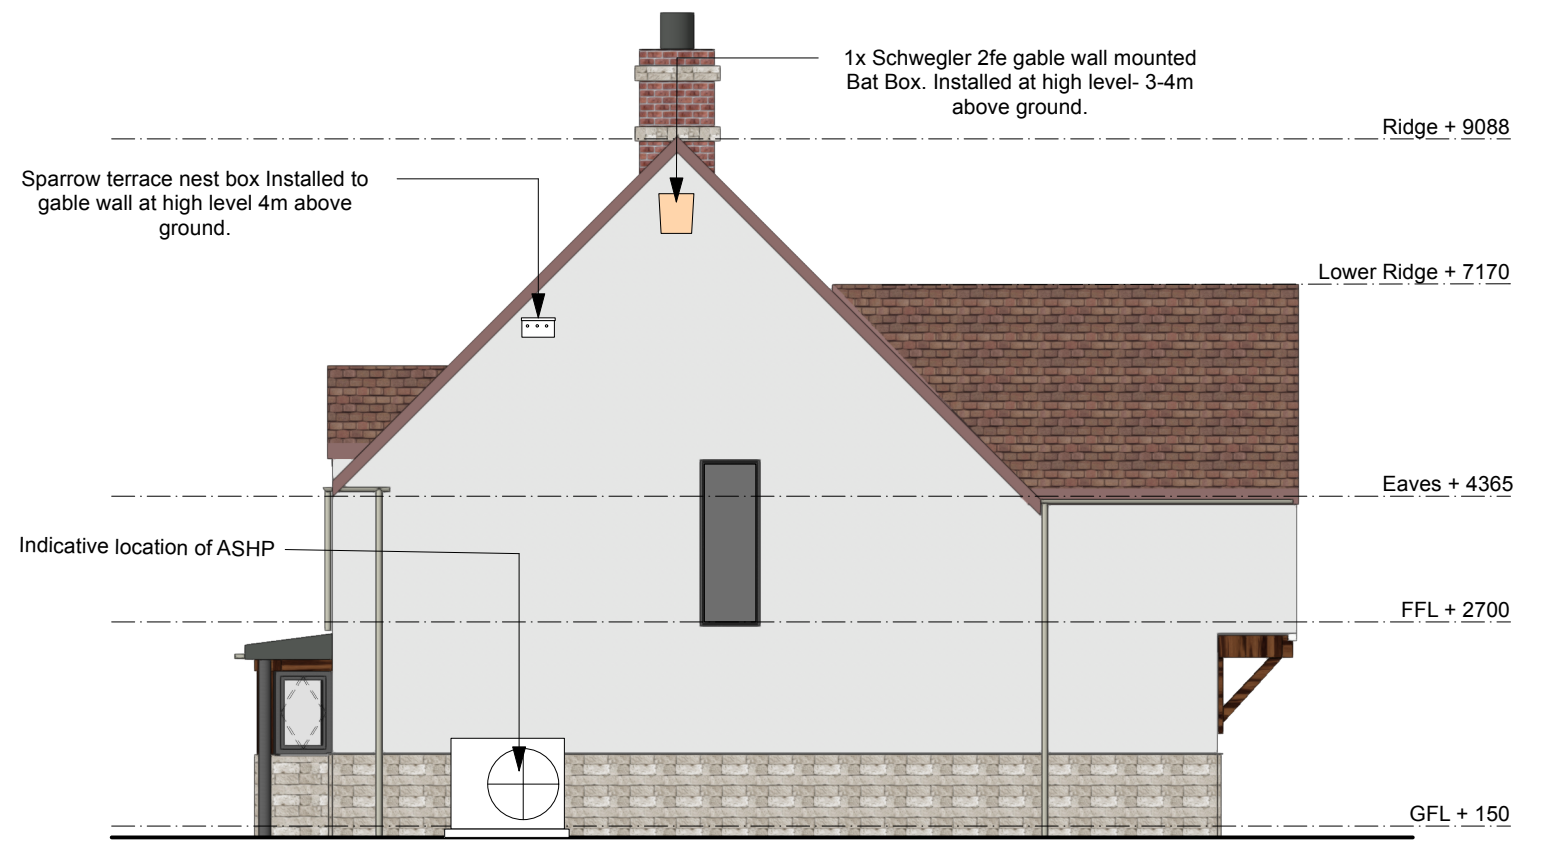

02 House Type 1 - Side Elevation

 

PLANNING

| No. | Date       | Dr/Ch | Revision Notes                                                      |
|-----|------------|-------|---------------------------------------------------------------------|
| A   | 26/09/2025 |       | Additional architectural detail added to front and rear elevations. |

**Project Title**  
The Old Vicarage  
**Project Client**  
F.Tieman  
**Suitability**  
Code - Description  
S0 INITIAL STATUS

**Sheet Scale:** N/A  
**Date:** 26/09/2025  
**Drawn By:** LW  
**Reviewed By:** PR

Copyright. Check all dimensions on site. .  
This drawing is only to be used on the site for which designed.

**Sheet No.**  
Project ID - Originator - Volume - Level - Type - Role - Number  
**2127-CMS-XX-XX-DR-A-PL22**

**Sheet Title**  
House Type 1 - Plots 1 & 2 Proposed Elevations

26 Martingate, Corsham, Wiltshire, SN13 0HL, Web: www.cms-group.co, Tel: 01249 701333

Rev  
A

**CMS**  
Architects