

SURVEY: HOLLY HOUSE, ASHES LANE , KINGTON LANGLEY, Nr. CHIPPENHAM, WILTSHIRE.




South Elevation 1:100

East Elevation 1:100

North Elevation 1:100

Scale Bar (A2 print out = 1:100 scale).

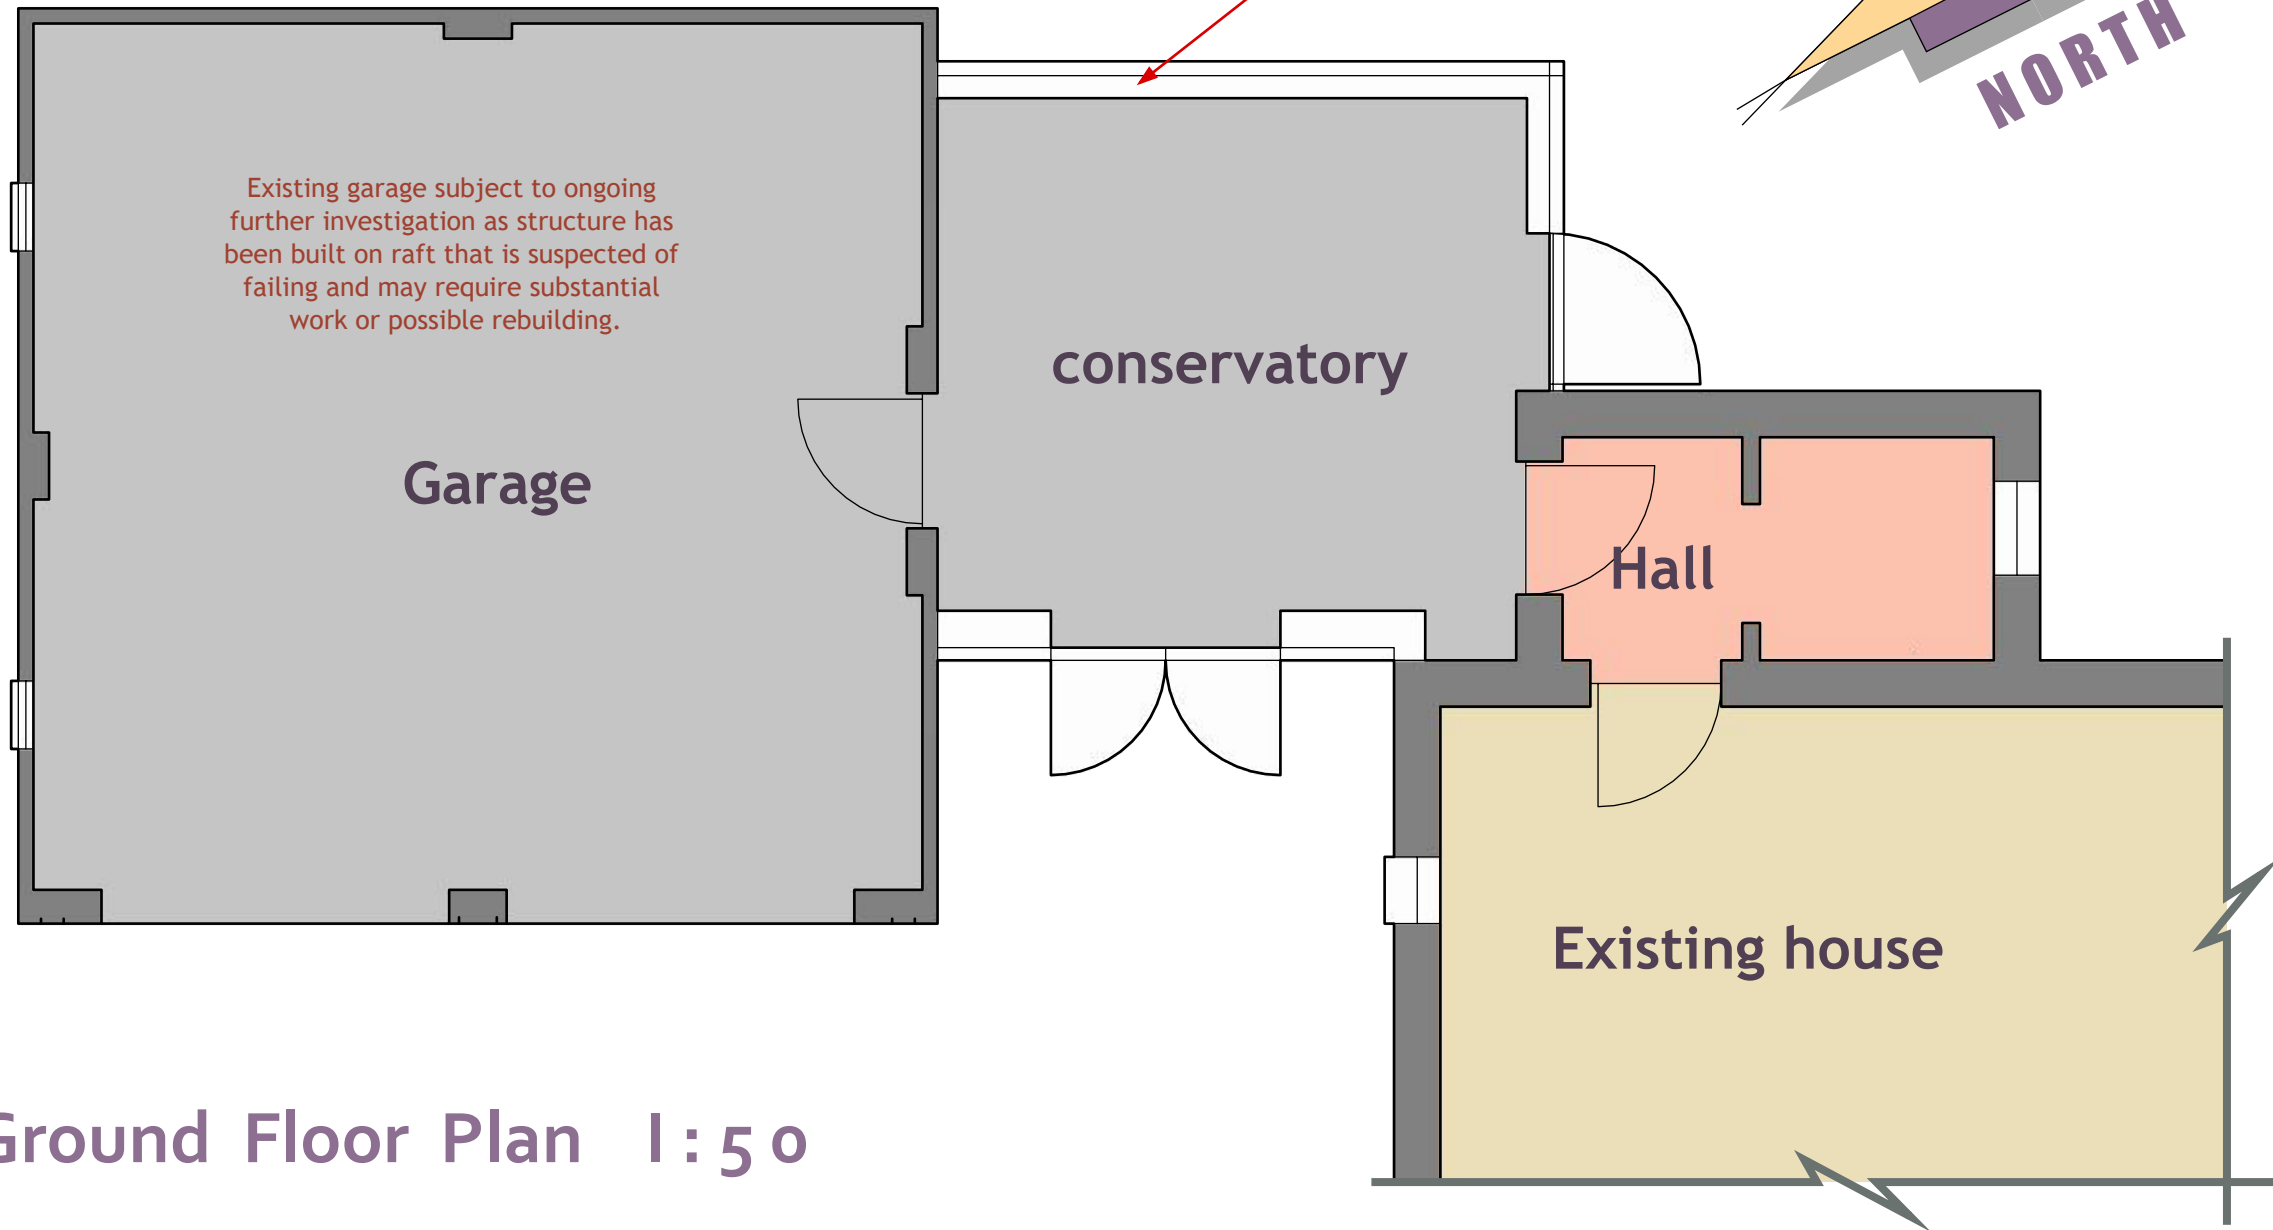

Ground Floor Plan 1:50

Scale Bar (A2 print out = 1:50 scale).



West Elevation 1:100

EXISTING SURVEY

ROBERT MANNING
ARCHITECTURAL DESIGN
OFFICE 129, 8 THE BRIDGE, CHIPPENHAM, WILTS SN15 1EX
MOBILE: 07909228419 EMAIL: robmanning2000@hotmail.com

PROJECT: PROPOSED EXTENSION & ALTERATIONS TO HOLLY HOUSE,
ASHES LANE, KINGTON LANGLEY, Nr. CHIPPENHAM, WILTS.
DRAWING No:- 404/ RJM/ 2025/ 1 REV DATE: DEC. 2025

SCALES:- ELEVATIONS & FLOOR PLANS 1:100

ROBERT MANNING, this drawing/design is COPYRIGHT and cannot be copied or used in anyway for the above project or similar ventures, by any means without the express permission of Robert Manning. Always use written measurements in preference to scaling, if in doubt ask report any discrepancies & always use the latest approved plans by Local Authority. Consult on any design changes to the project, so amendments can be made