


NOTES:

Responsibility is not accepted for errors made by others in scaling from this drawing.
Any discrepancies are to be reported to Philip Hughes Associates for clarification.

PLANNING/ LBC

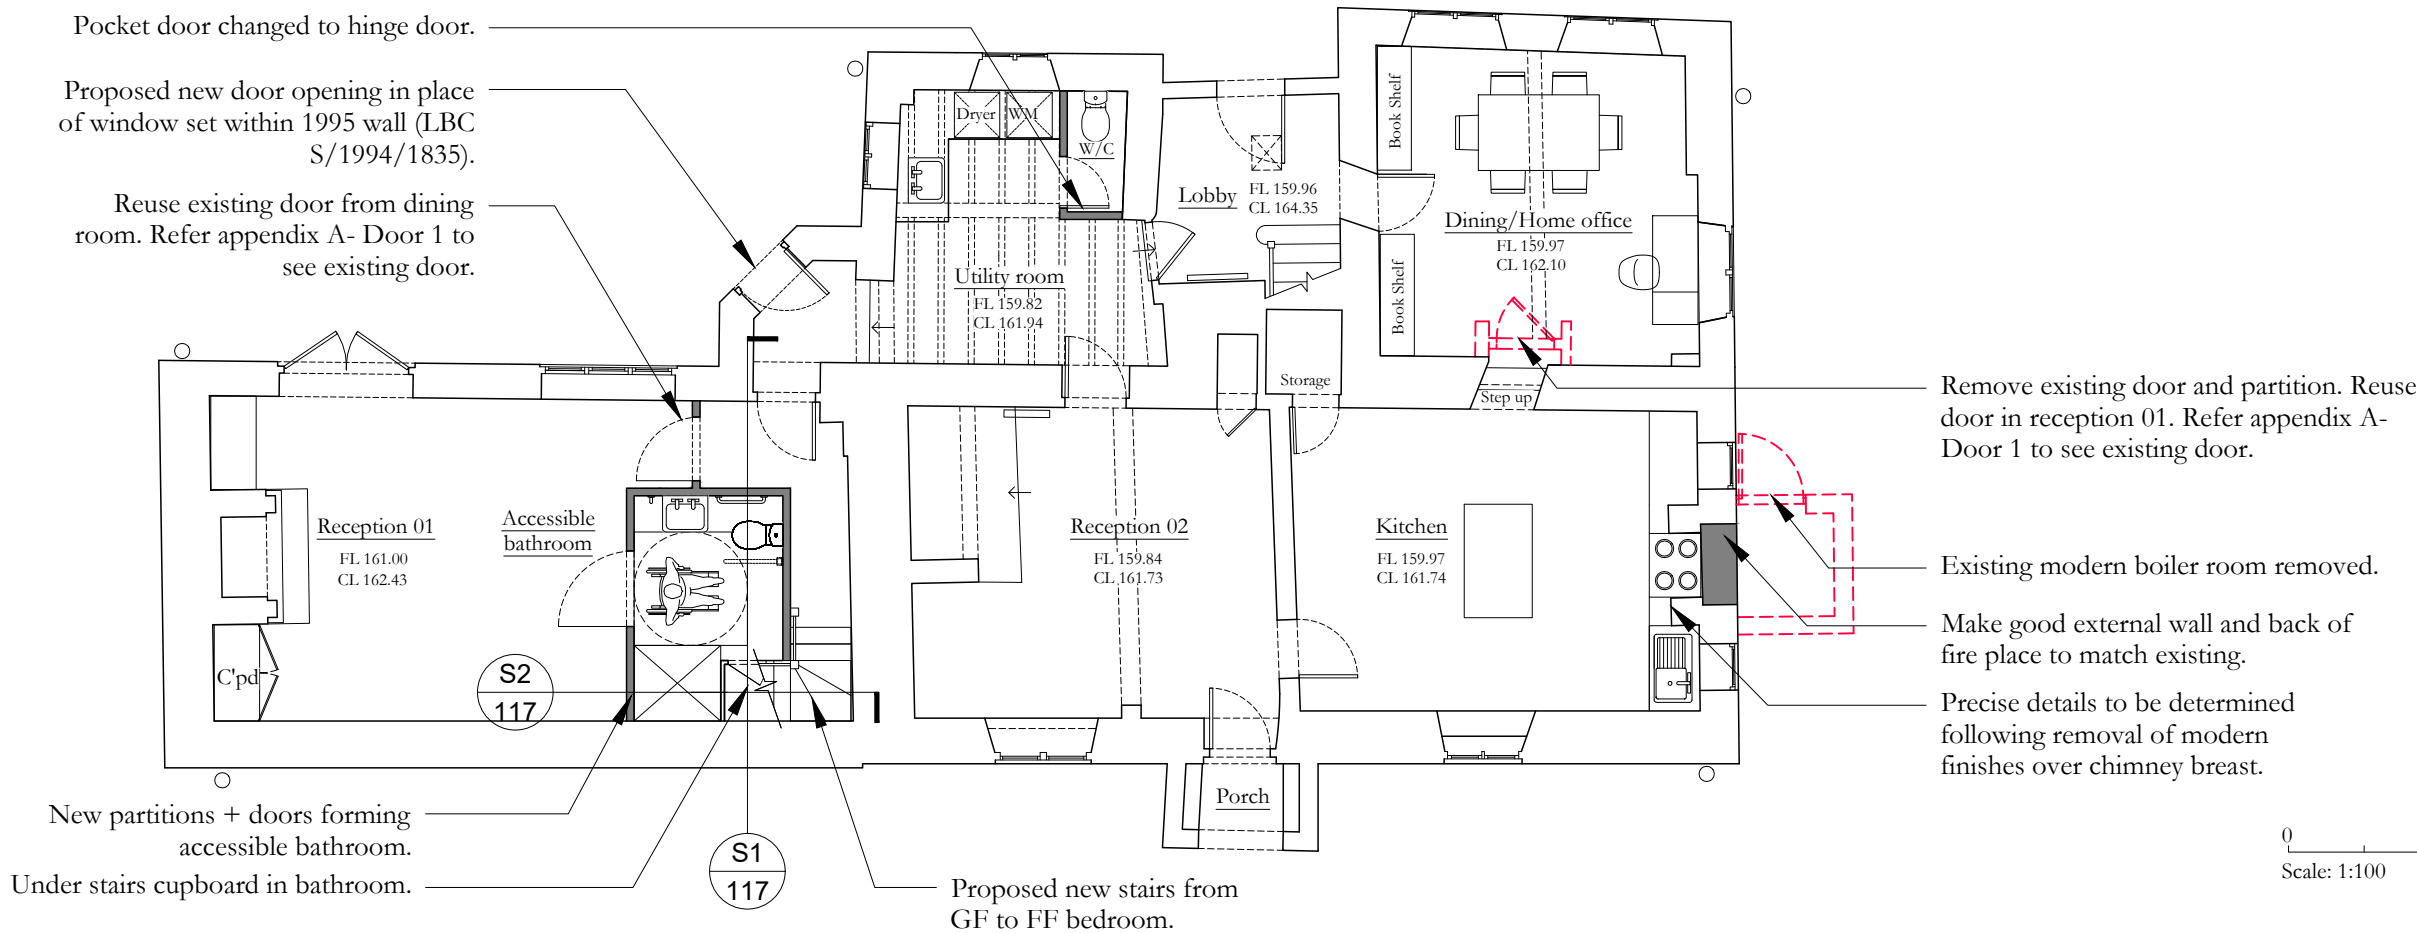

Ground Floor Plan- As Proposed
Scale 1:100

REV	DATE	NOTES	BY
A	14-11-2025	Drawing and notes amended.	AT
~	03-07-2025	Drawing originated	AT

JOB TITLE
Gasper Farmhouse
Stourhead

DRAWING TITLE
Ground Floor Plan
As Proposed



JOB No	DWG No	REV
666/02	111	A
DRAWN BY	SCALE	DATE
AT	1:100 at A3	July 2025