




Ground Floor Gross Internal Area (GIA) = 101 sq m
Basement Gross Internal Area (GIA) = 50 sq m
Ground Floor FFL Plot 1 = 104.50
Ground Floor FFL Plot 2 = 103.80

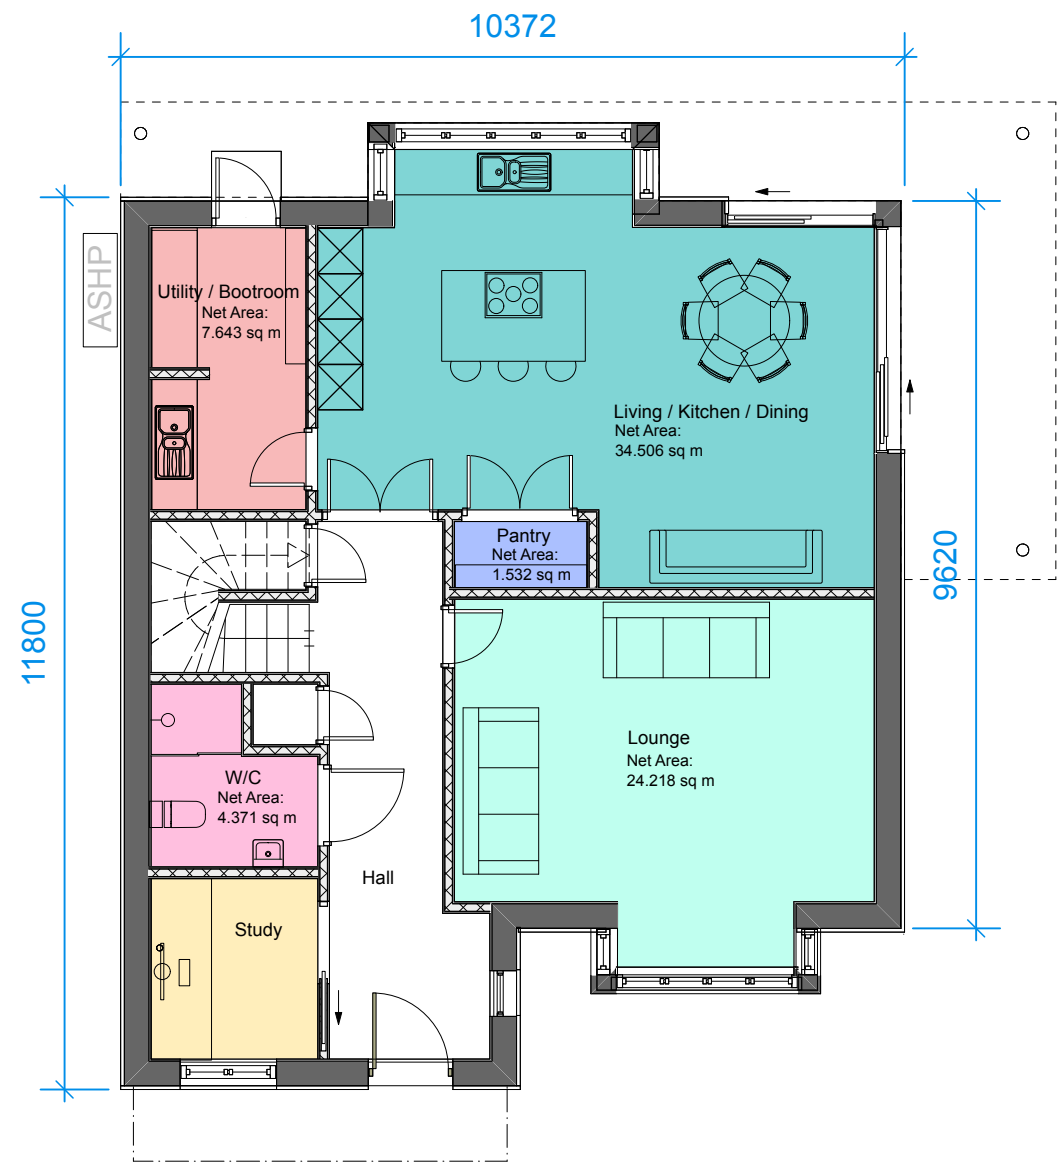

01 House Type 1 - Ground Floor Plan

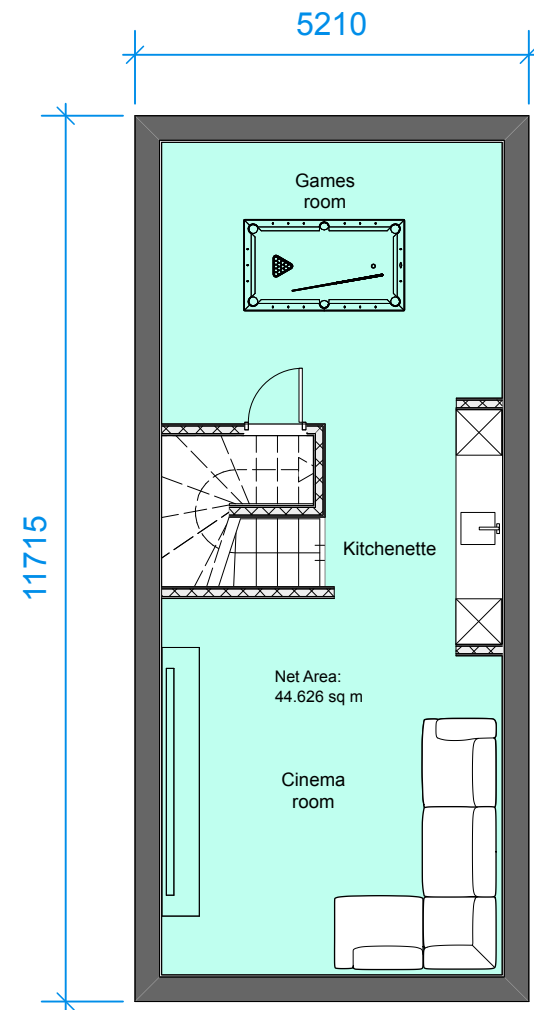

02 House Type 1 - Basement Plan

 

PLANNING

No.	Date	Dr/Ch	Revision Notes
A	26/09/2025		Revised layout to ground and basement floor plans

Project Title The Old Vicarage
Project Client F.Tieman
Suitability Code - Description S0 INITIAL STATUS

Sheet Scale: 1:100 @ A3
Date: 26/09/2025
Drawn By: LW
Reviewed By: PR
Copyright. Check all dimensions on site. . This drawing is only to be used on the site for which designed.

Sheet No. Project ID - Originator - Volume - Level - Type - Role - Number 2127-CMS-XX-XX-DR-A-PL21
Sheet Title House Type 1 - Plots 1 & 2 Proposed Floor Plans
26 Martingate, Corsham, Wiltshire, SN13 0HL, Web: www.cms-group.co, Tel: 01249 701333

Rev
A

