


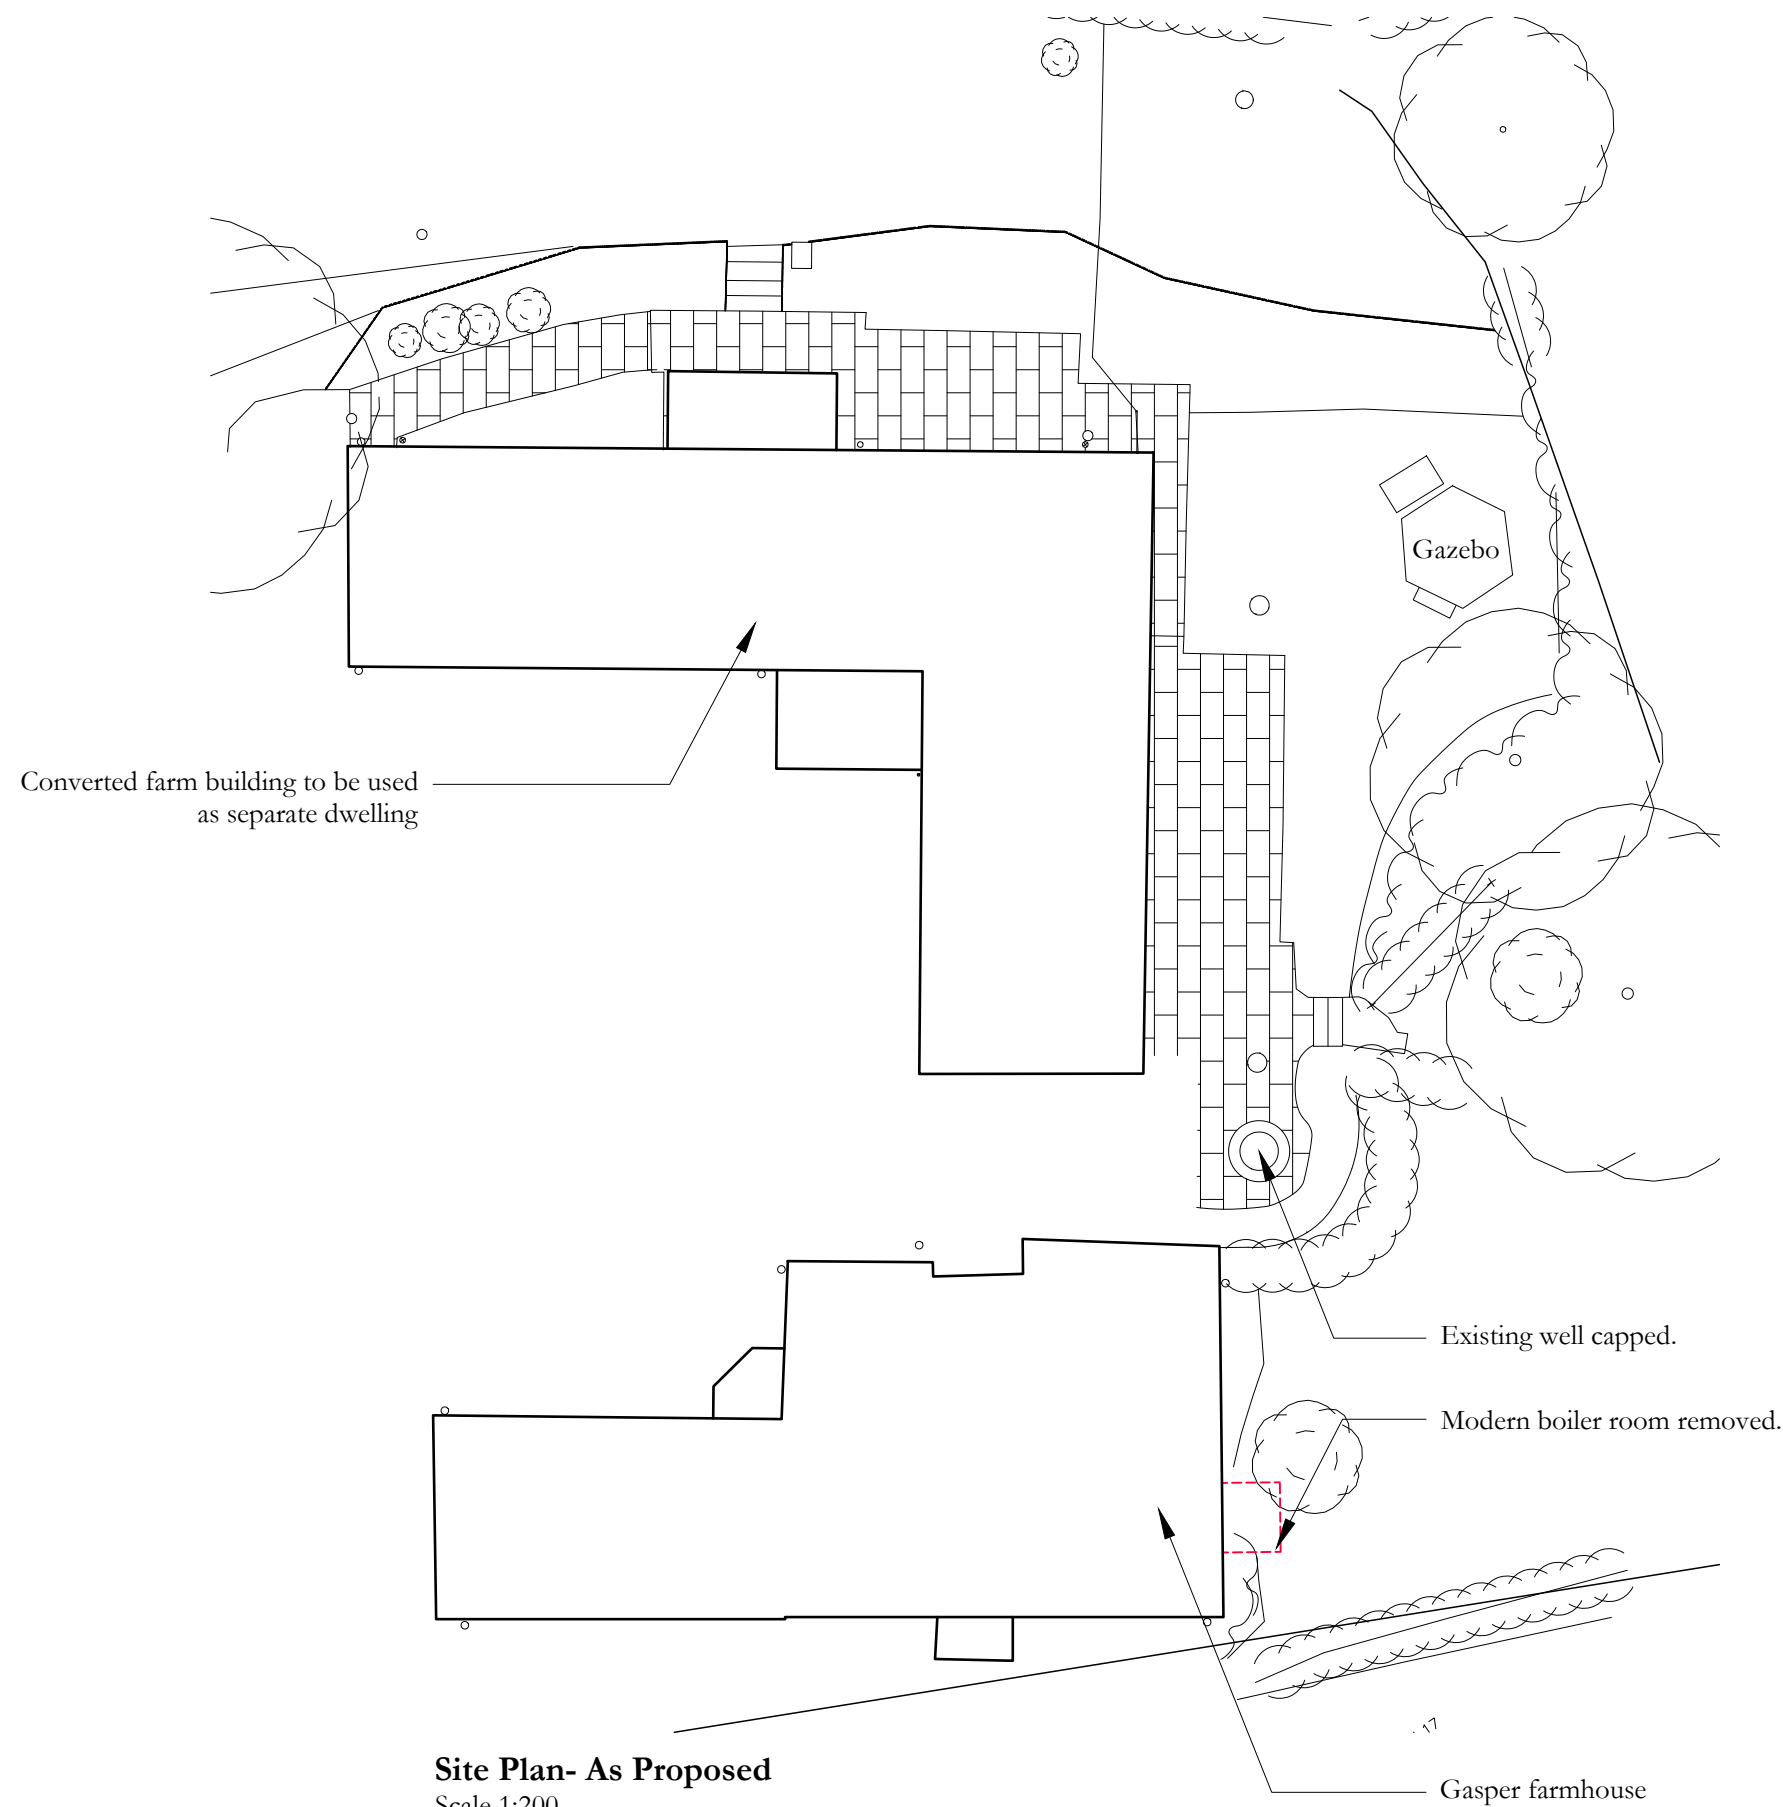

Site Plan- As Proposed
Scale 1:200


NOTES:

Responsibility is not accepted for errors made by others in scaling from this drawing.
Any discrepancies are to be reported to Philip Hughes Associates for clarification.

PLANNING/ LBC

KEY

Structure demolished - - - - -

 

REV	DATE	NOTES	BY
A	07-11-2025	Drawing updated.	AT
~	14-07-2025	Drawing originated	AT

JOB TITLE
Gasper Farmhouse
Stourhead

DRAWING TITLE
Site Plan
As Proposed

JOB No	DWG No	REV
666/02	102	A
DRAWN BY	SCALE	DATE
AT	1:200 at A3	July 2025