



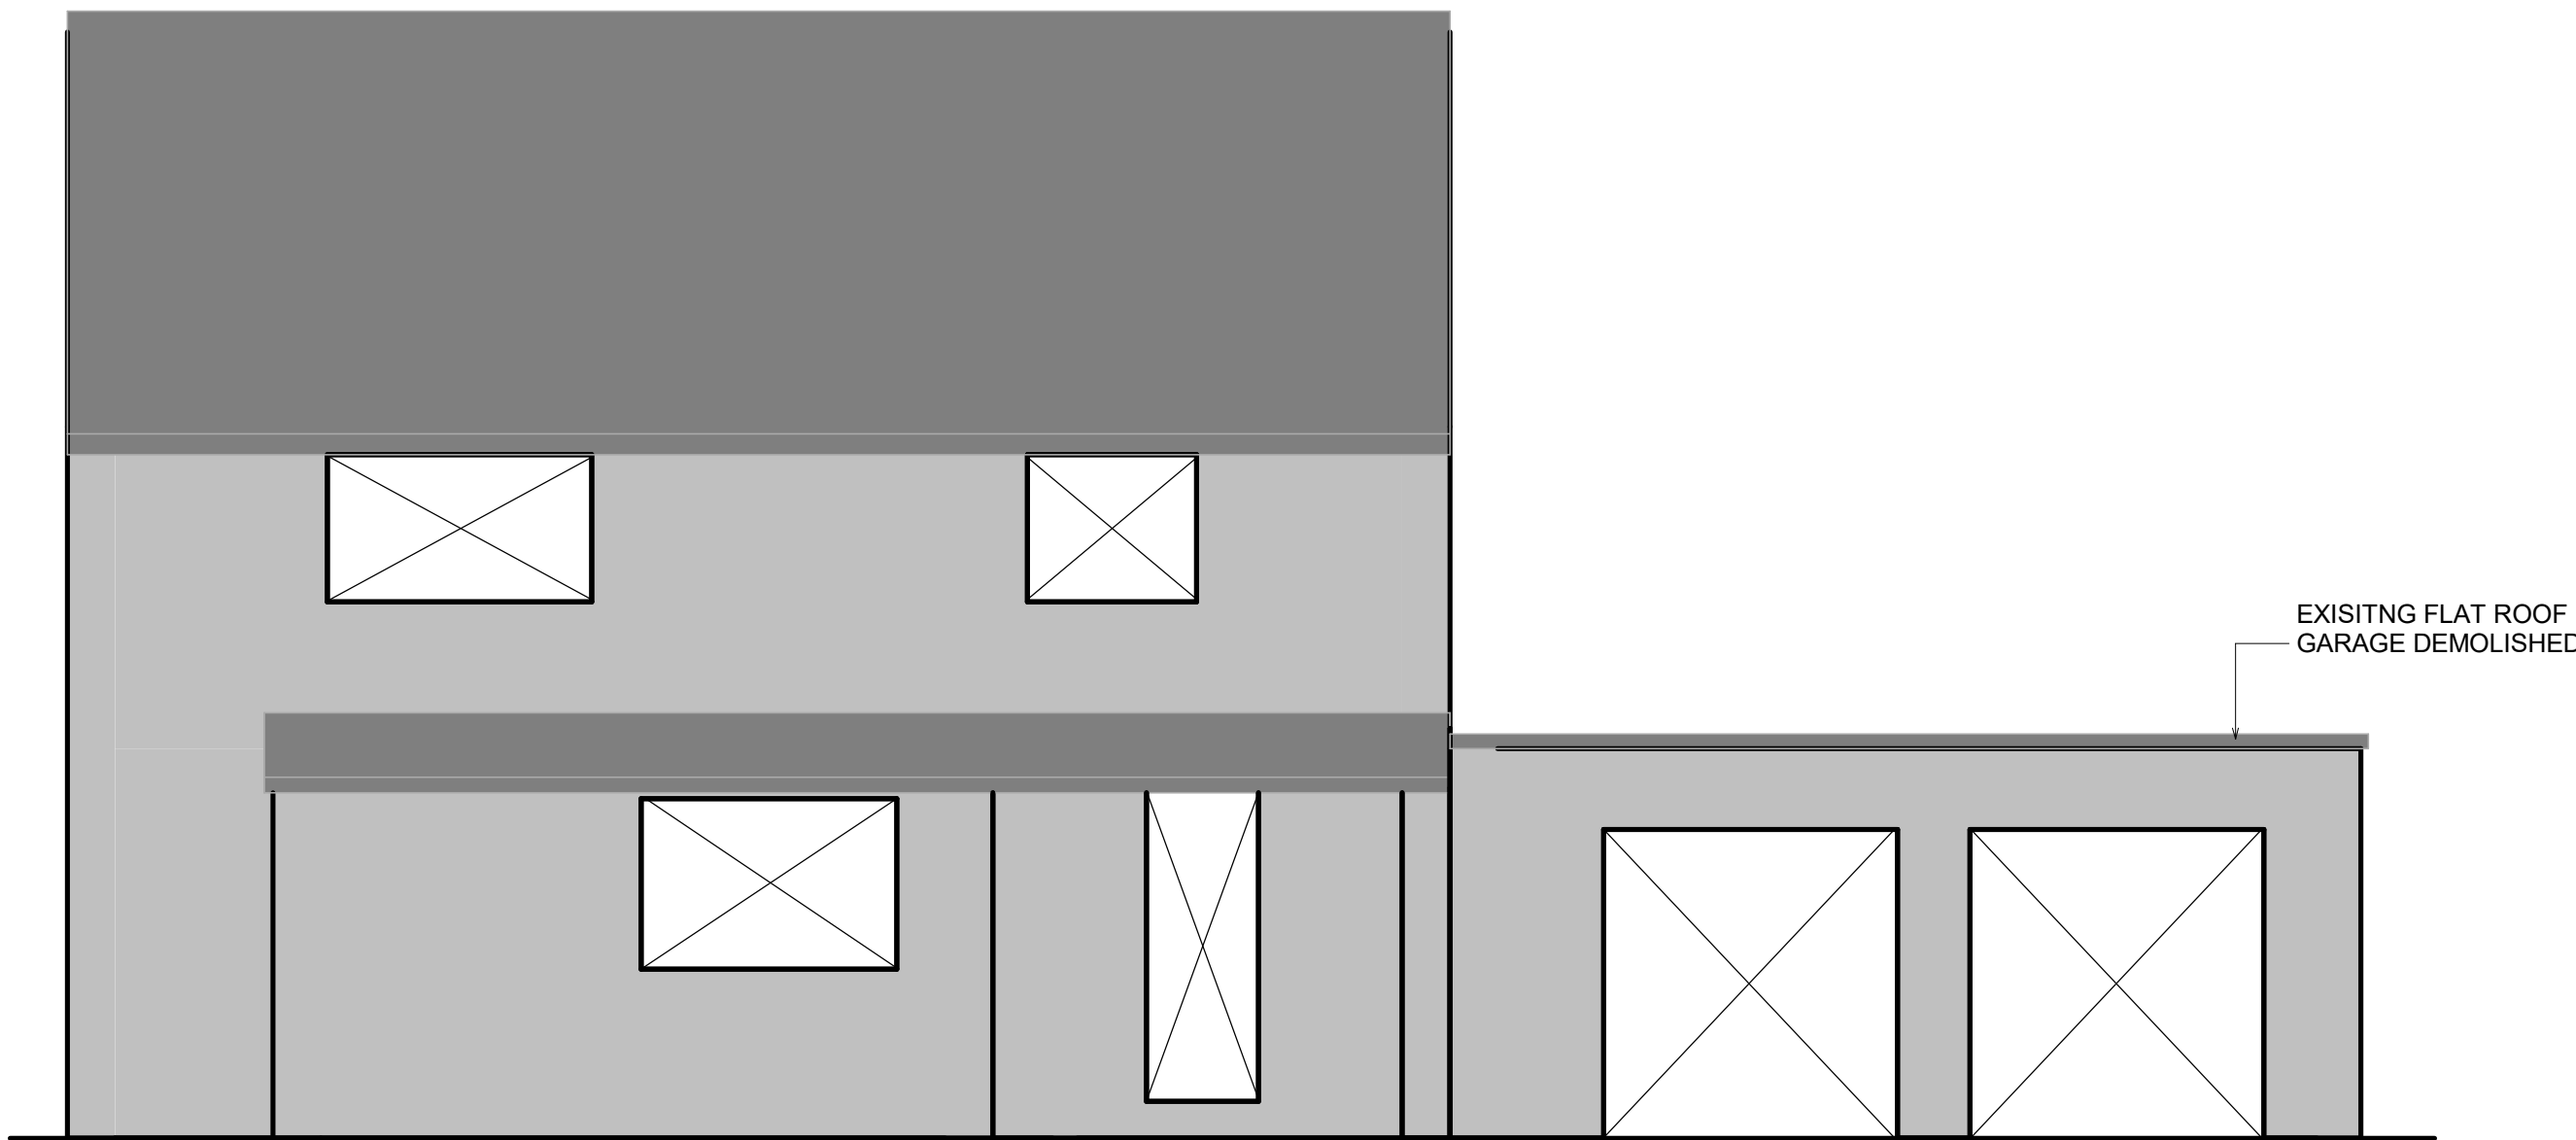


ELEVATION: NE
FRONT ELEVATION

Scale:

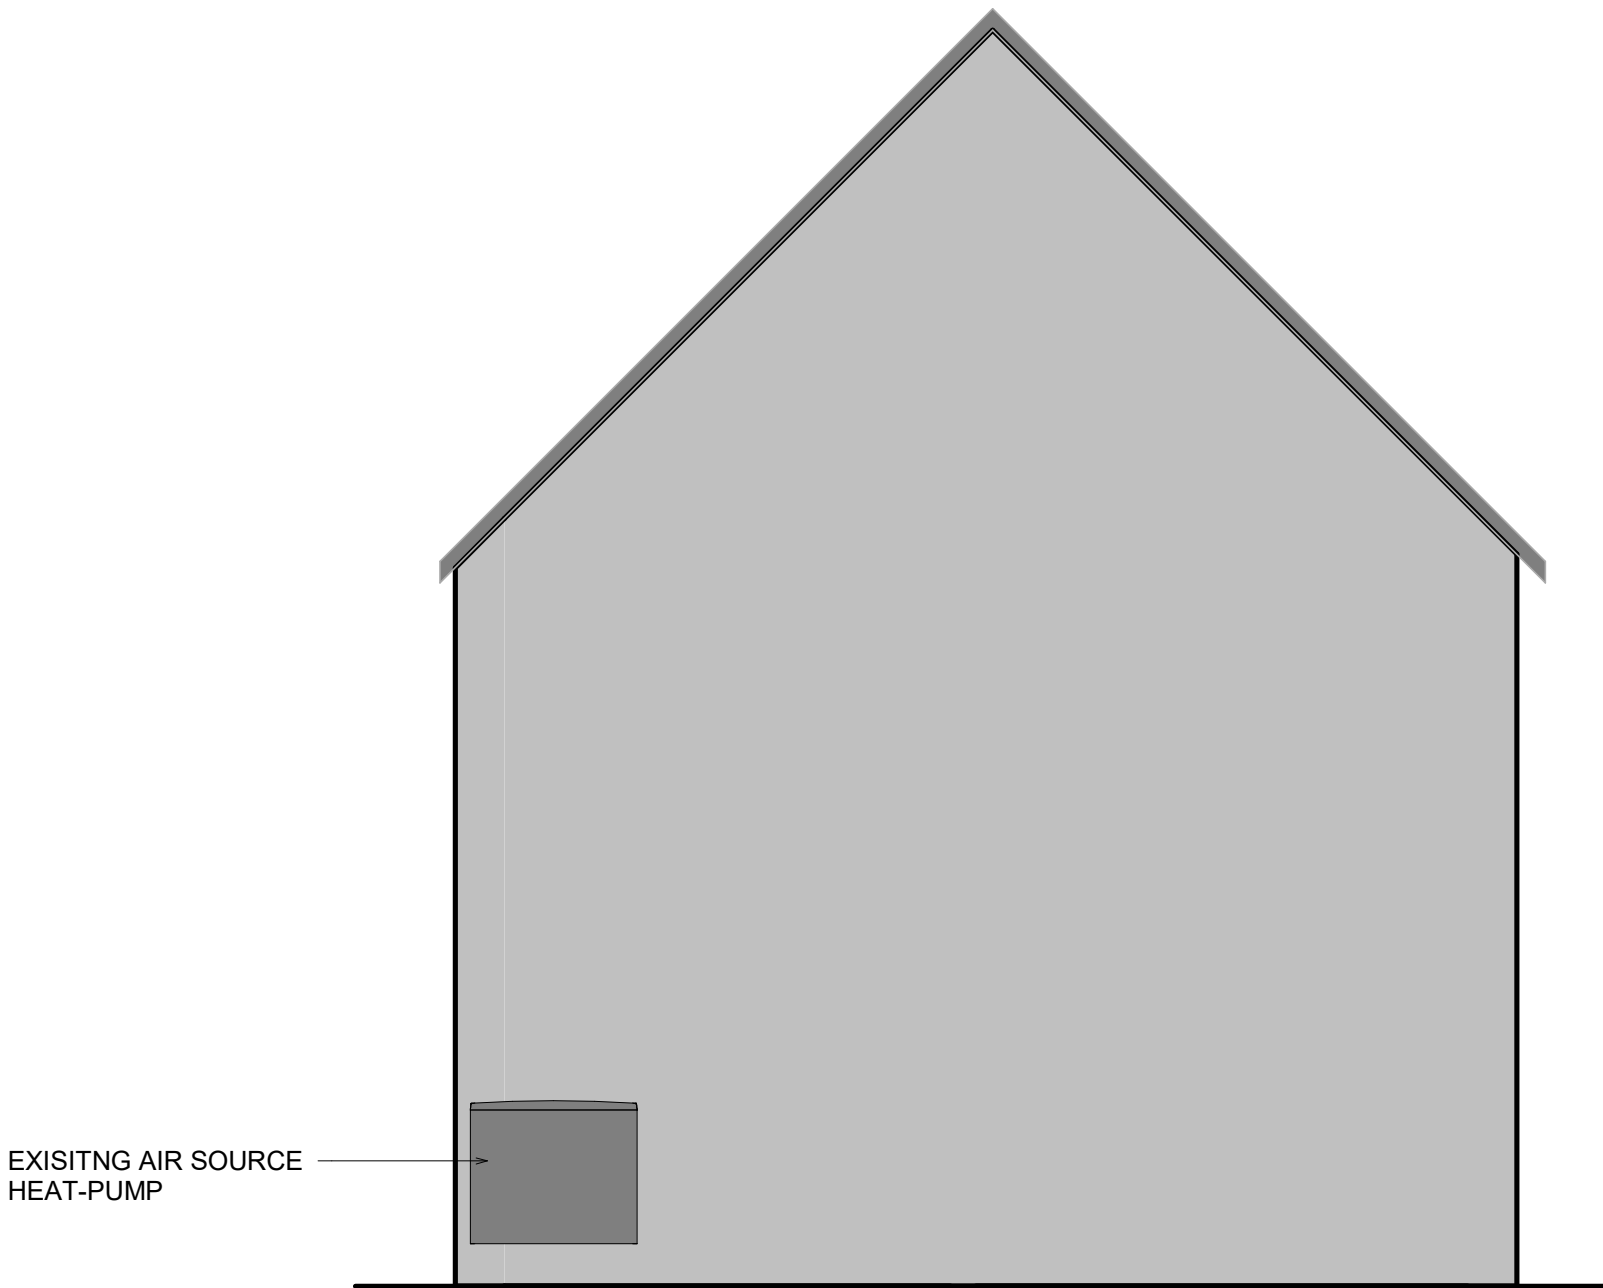


ELEVATION: NW
SIDE (TOWARDS No.38 BOUNDARY)

Scale:

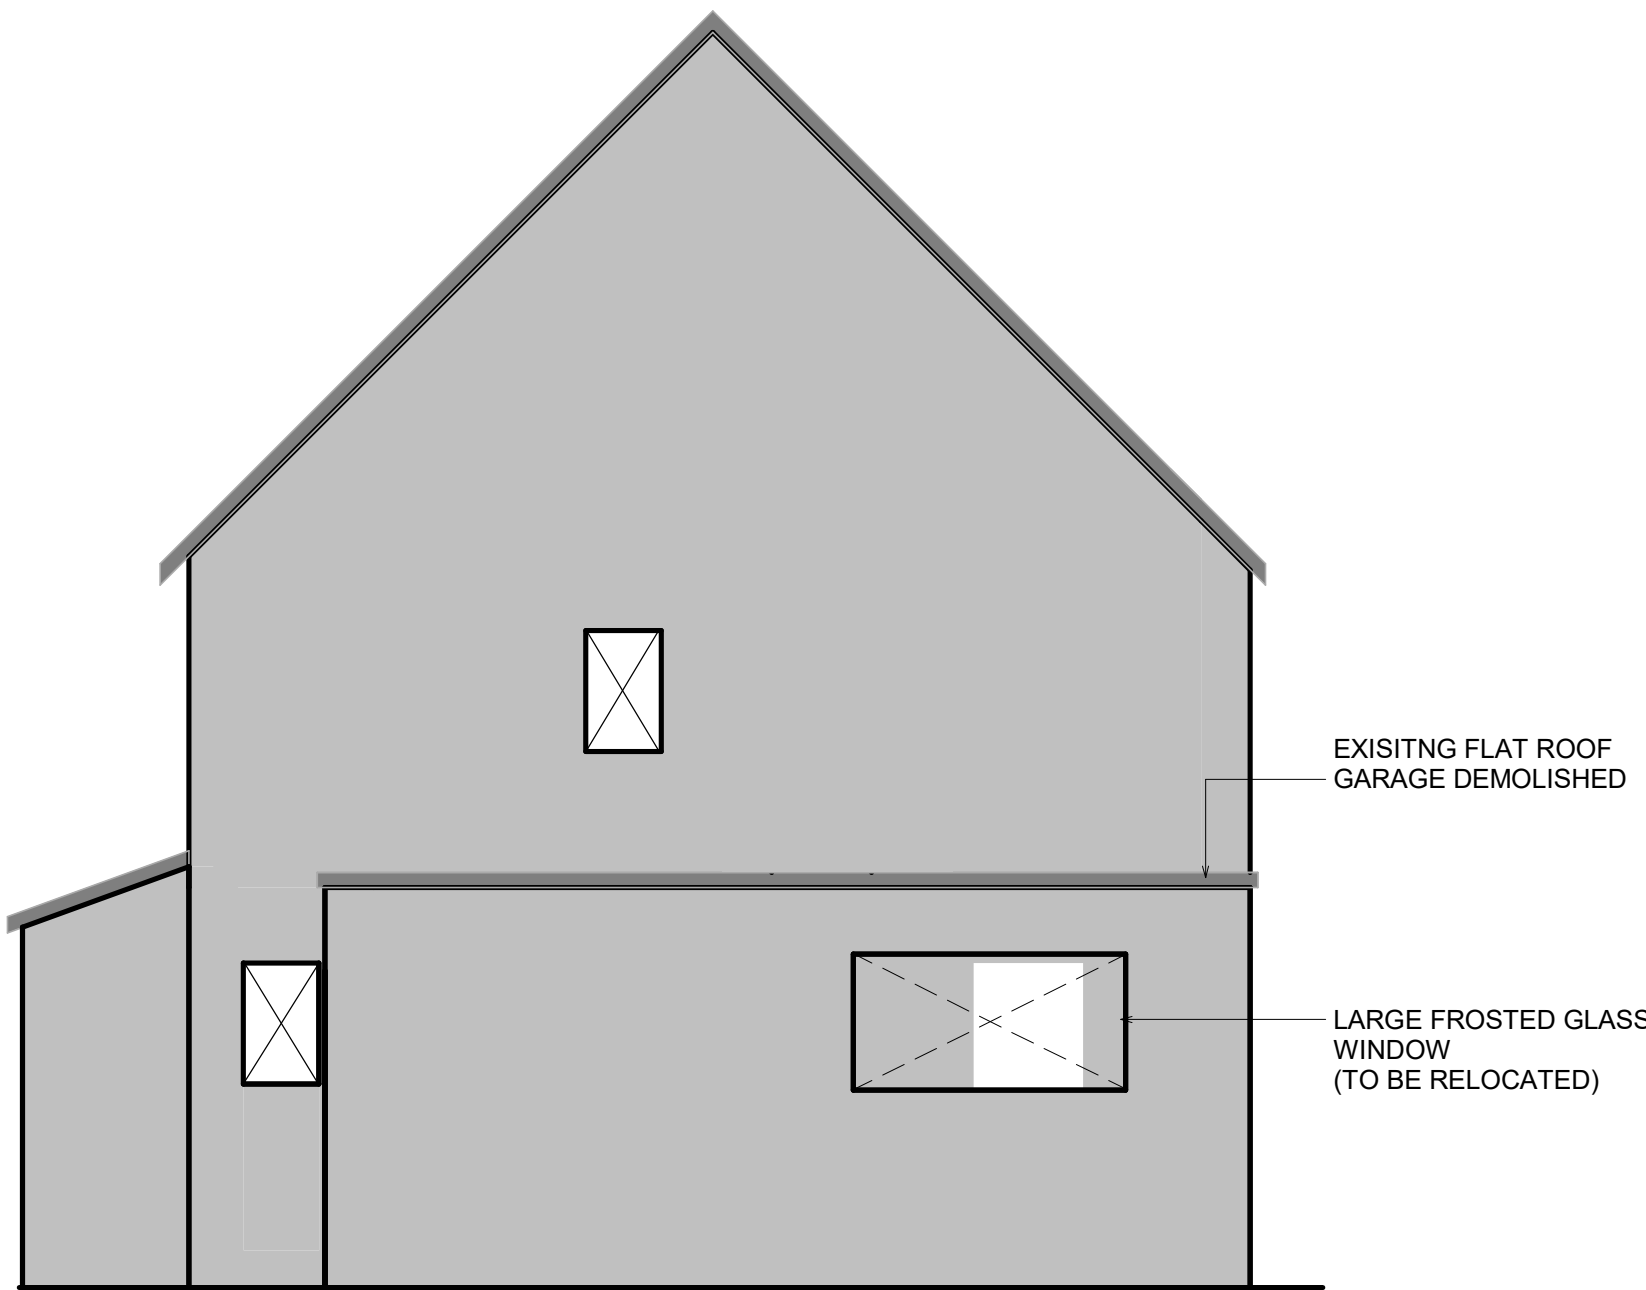


ELEVATION: SW
REAR ELEVATION

Scale:

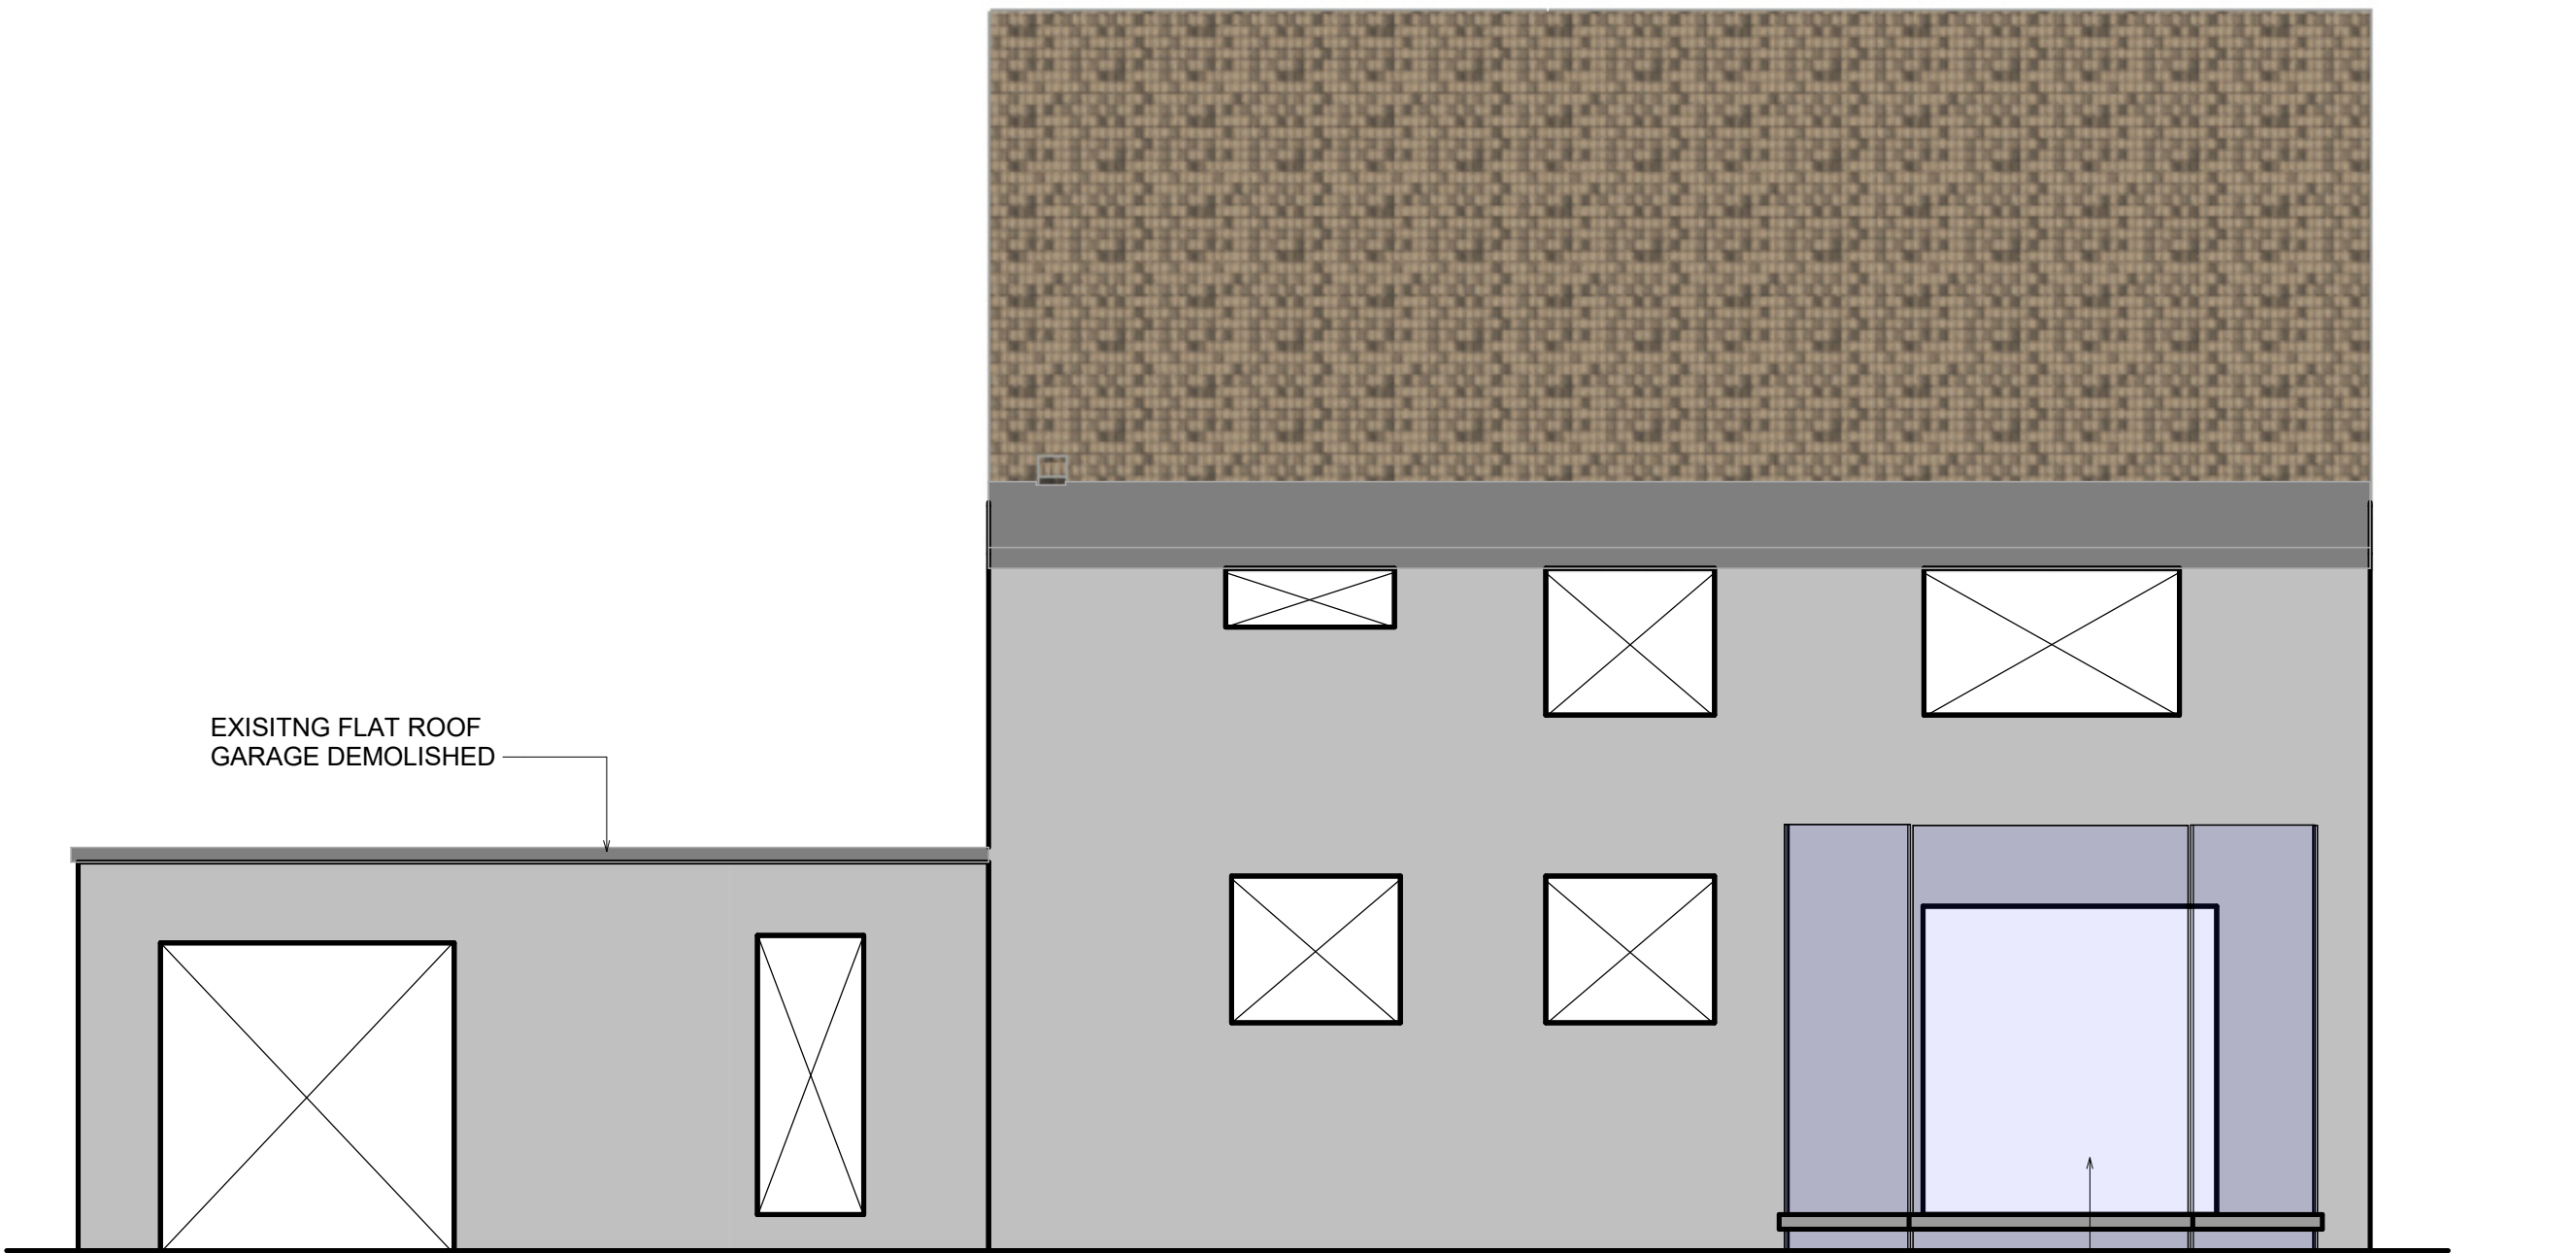

ELEVATION: REAR
EL 04 EX

Scale:

 

01	07.12.25	JF	VB	PLANNING APPLICATION	
REV	DATE	BY	Apprd.	DESCRIPTION	
REVISIONS					
CLIENT					
Mr & Mrs Fuller					
PROJECT TITLE					
BROOKFIELDS - 36 BUNNIES LANE, ROWDE, DEVIZES, SN10 2QB					
DRAWING TITLE					
EXISTING ELEVATIONS					
DRAWN BY JF			DATE 07/12/2025 19:33:51		
SCALE As Shown			JOB No. BL-001		
STATUS Planning					REVISION 01
DRAWING NUMBER BL-001-1006					