




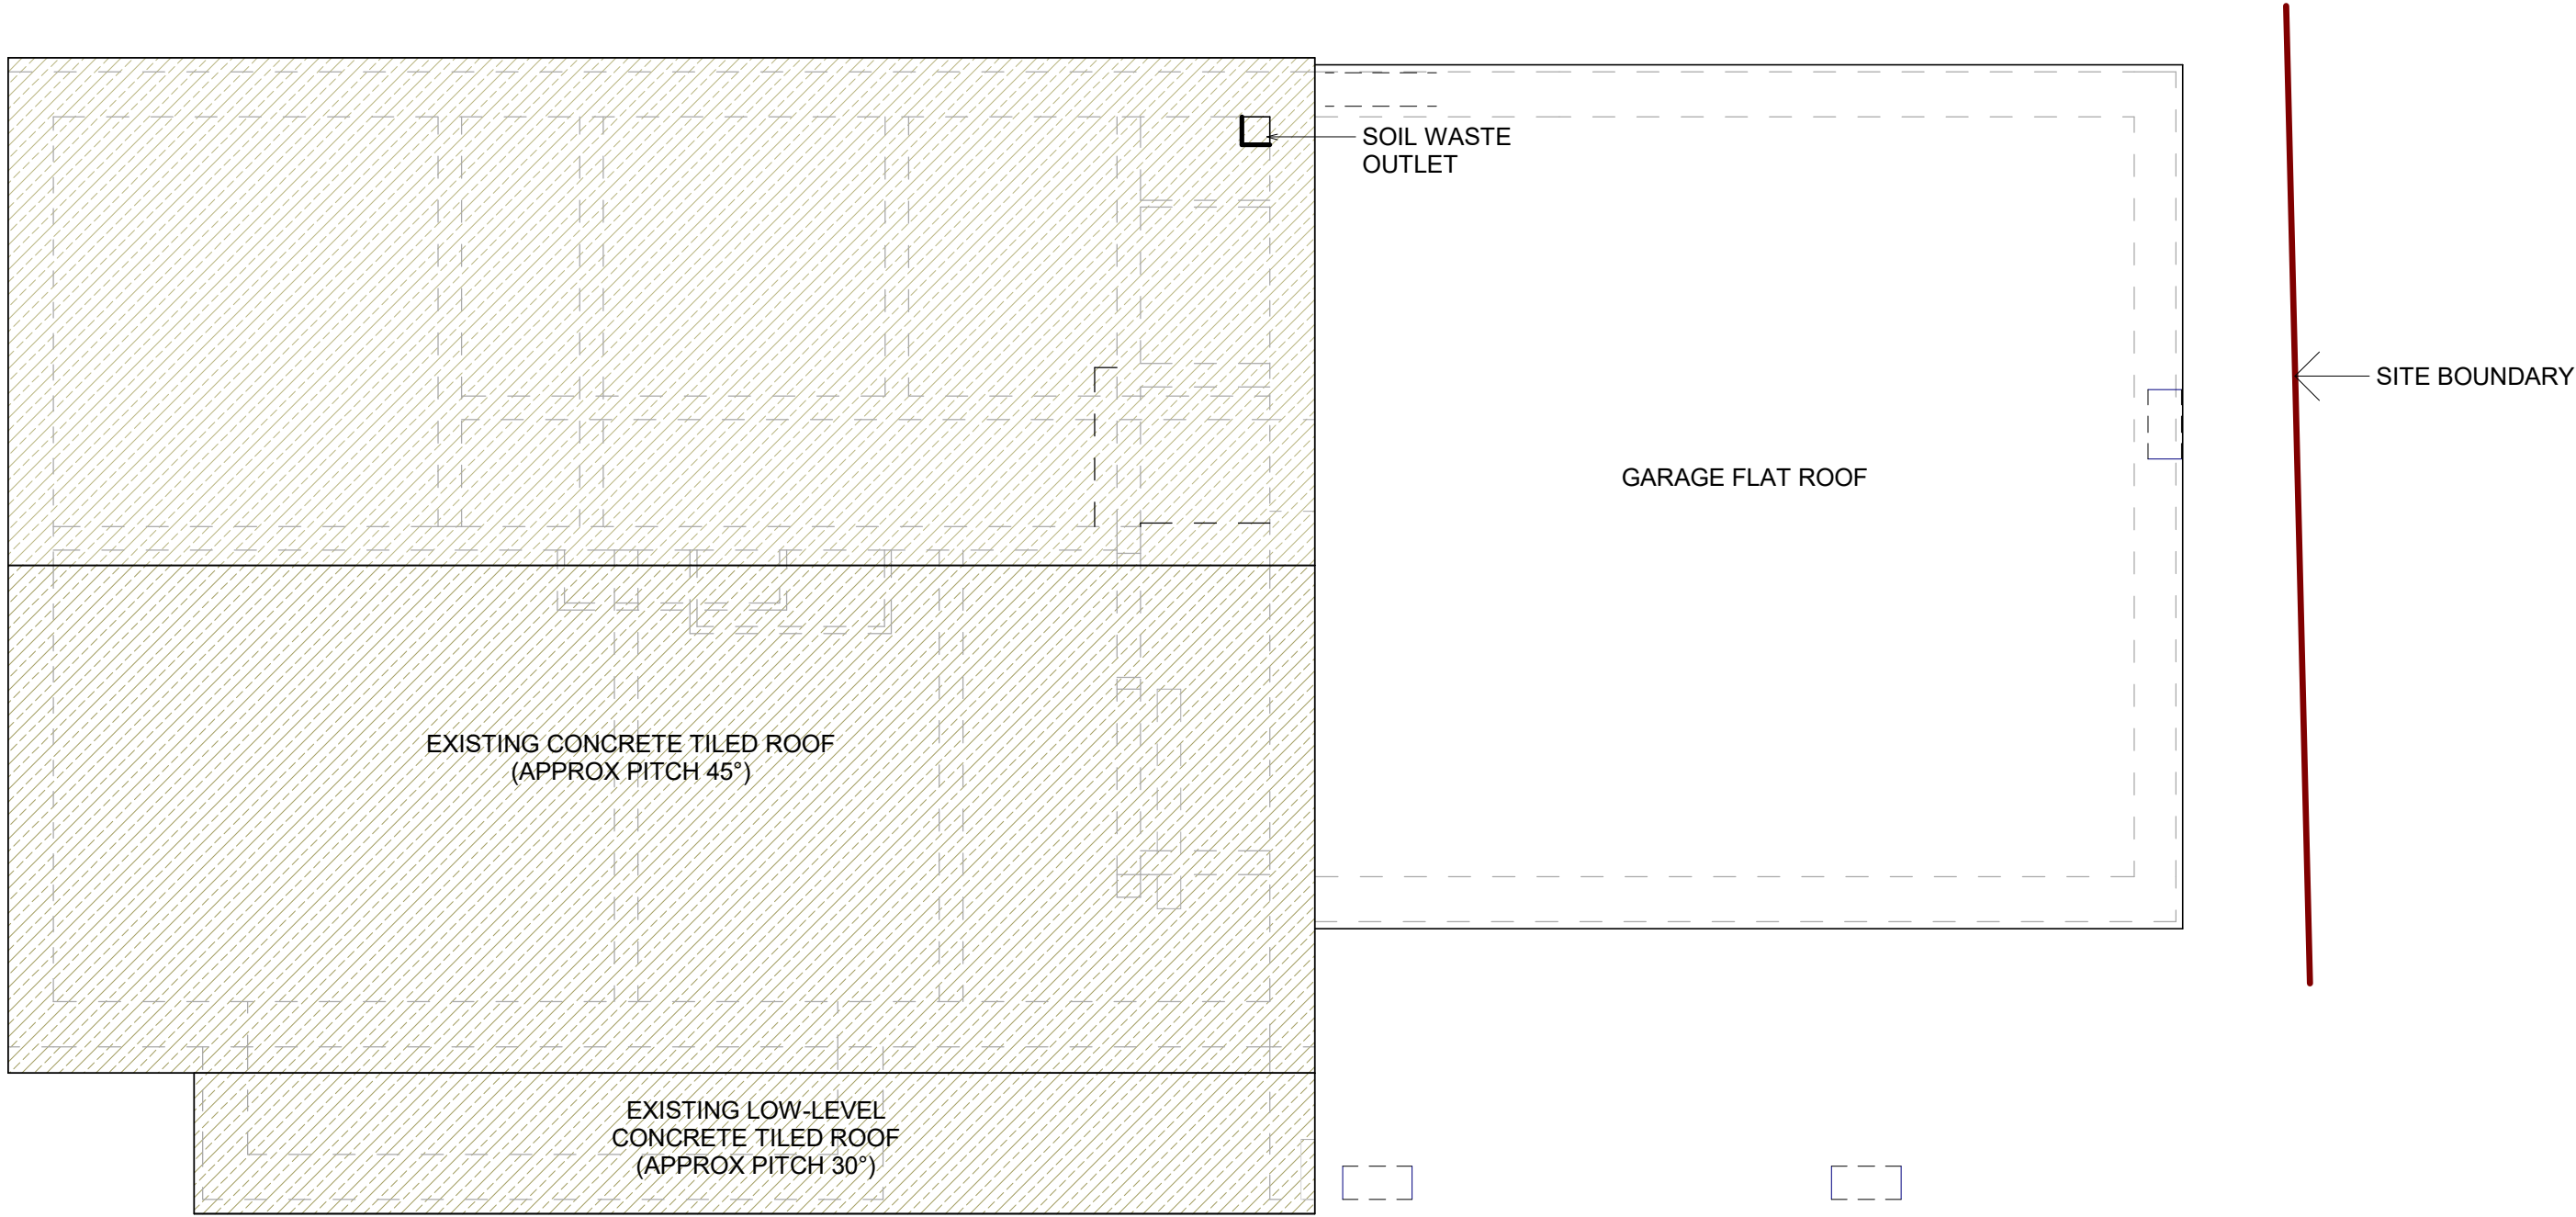

PLAN: ROOF PLAN EX
ROOF EXISTING PLAN
Scale: 1 : 50

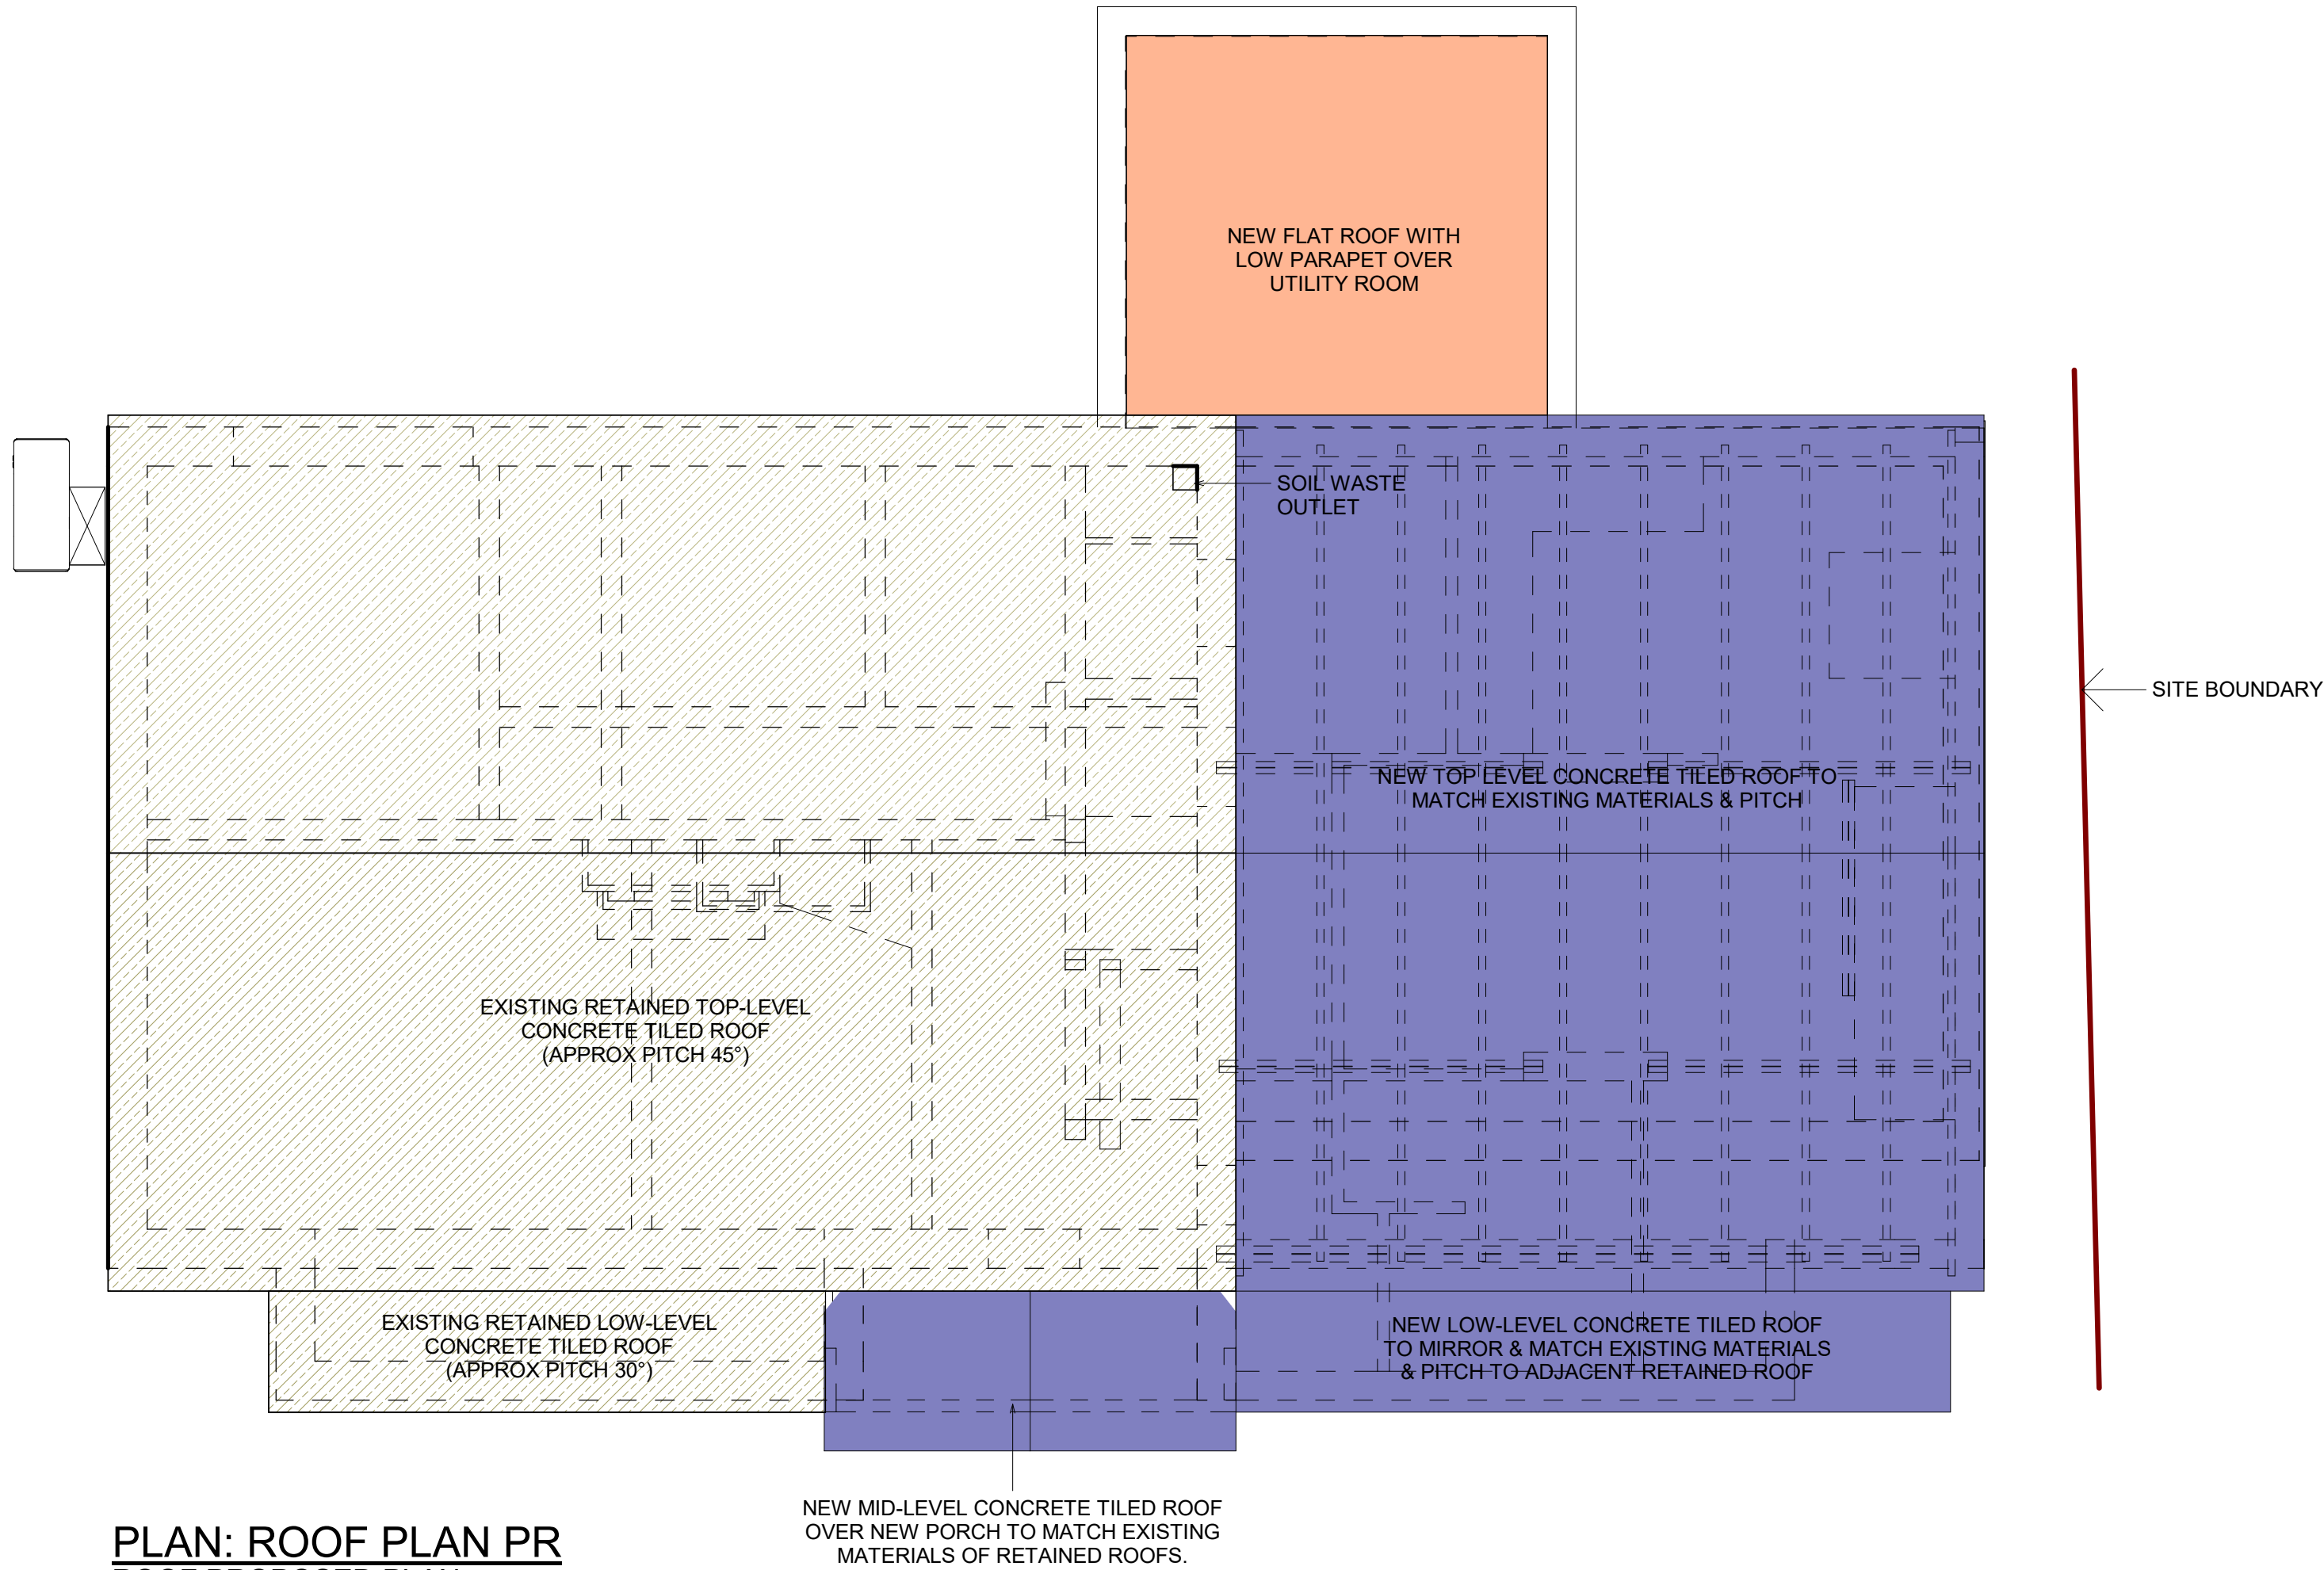

PLAN: ROOF PLAN PR
ROOF PROPOSED PLAN
Scale: 1 : 50

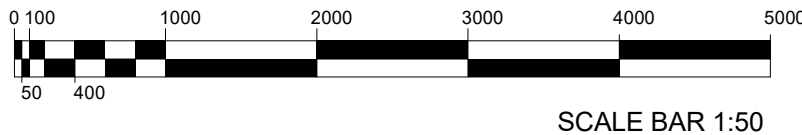

01	07.12.25	JF	VB	PLANNING APPLICATION
REV	DATE	BY	Aprvd.	DESCRIPTION
REVISIONS				
CLIENT				
Mr & Mrs Fuller				
PROJECT TITLE				
BROOKFIELDS - 36 BUNNIES LANE, ROWDE, DEVIZES, SN10 2QB				
DRAWING TITLE				
EXISTING & PROPOSED ROOF PLANS				
DRAWN BY JF		DATE 07/12/2025 19:33:49		
SCALE As Shown		JOB No. BL-001		
STATUS Planning		REVISION 01		
DRAWING NUMBER BL-001-1005				