



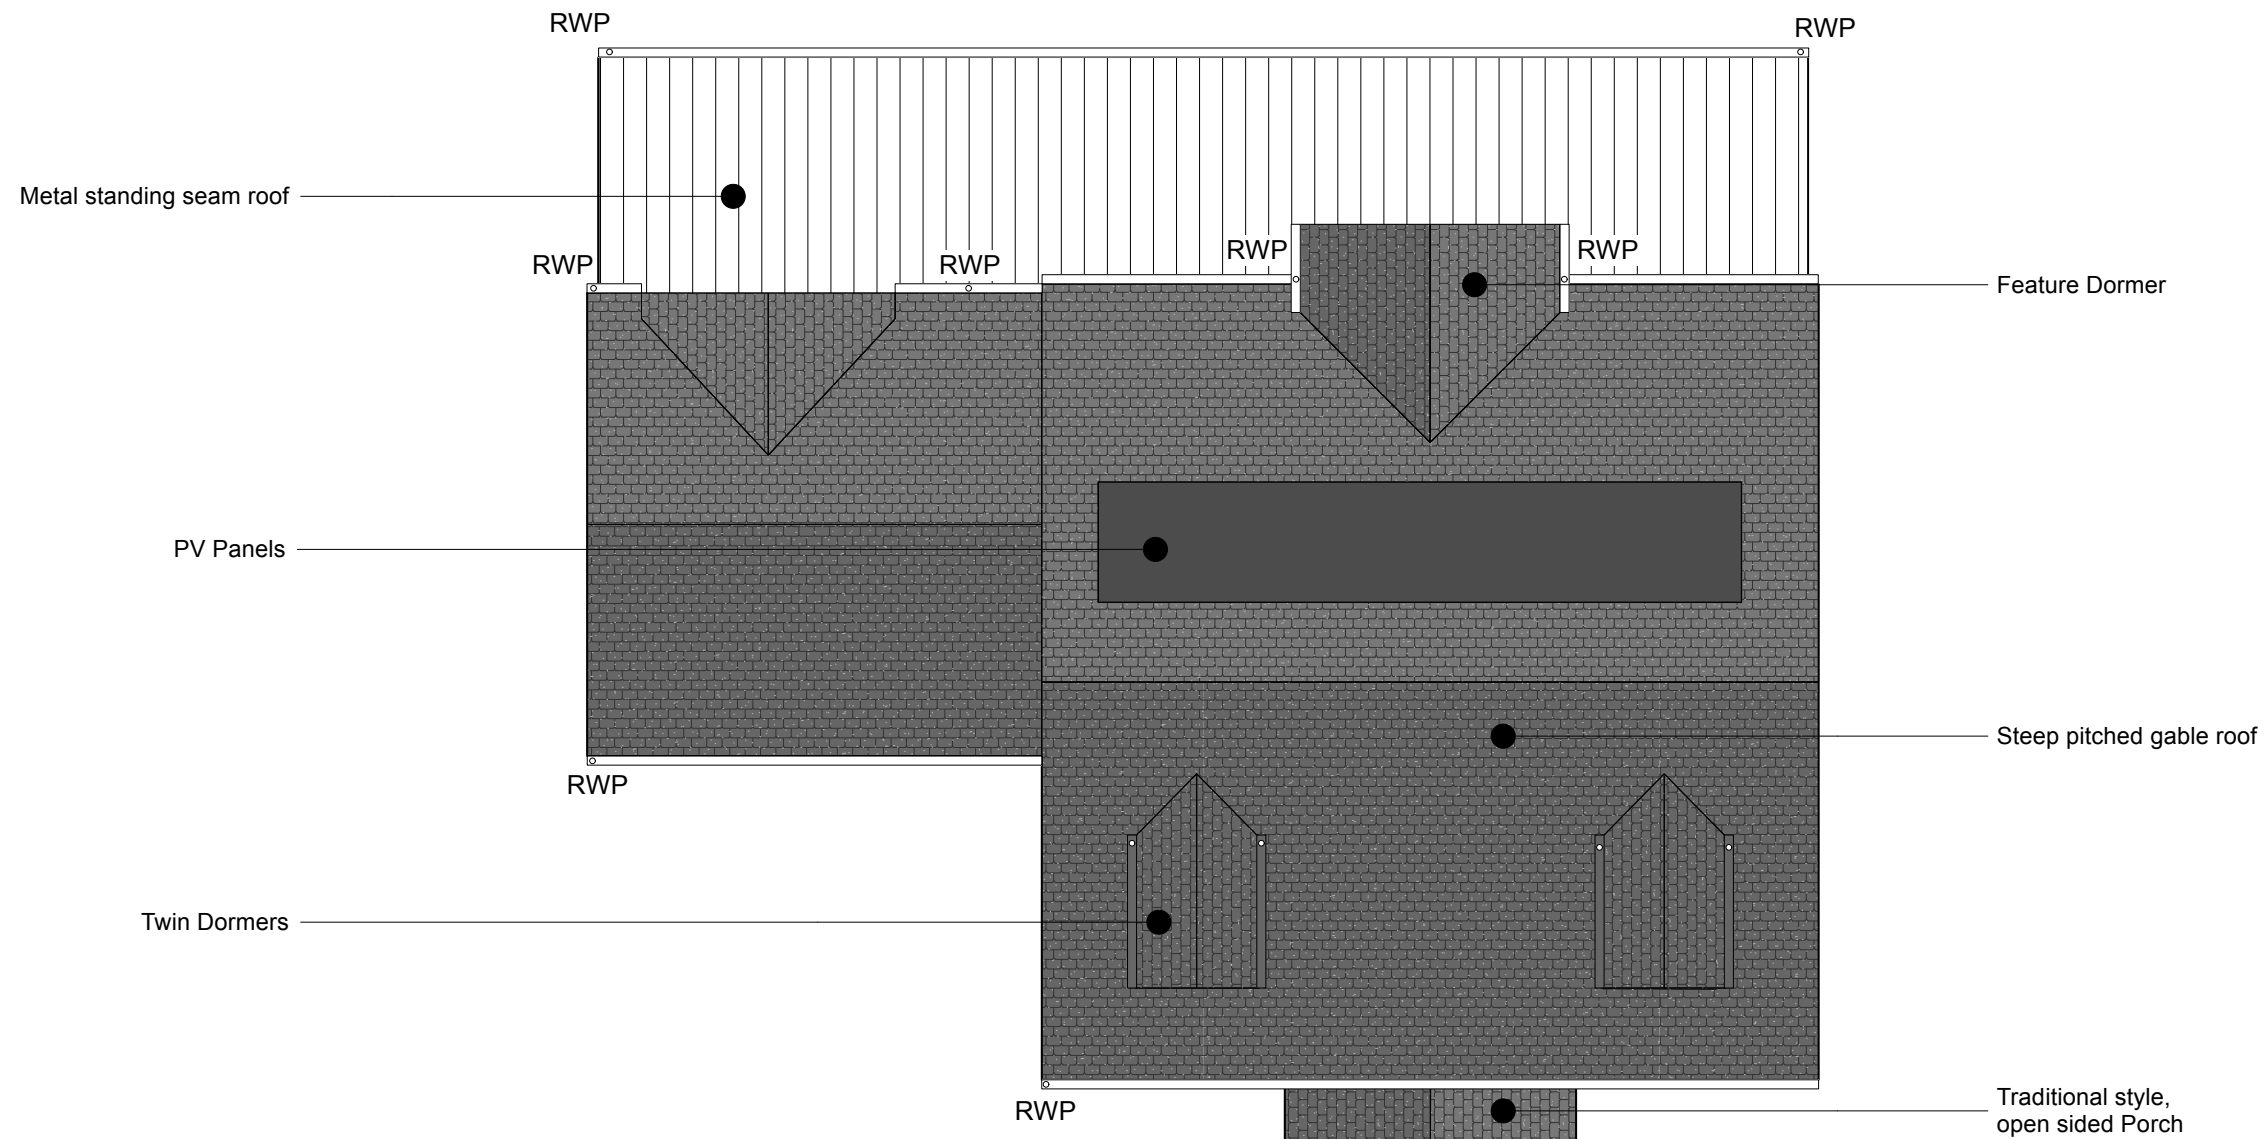

01 House Type 2 - Roof Plan

 

PLANNING

No.	Date	Dr/Ch	Revision Notes	Project Title	Project Client	Suitability	Sheet Scale:	Date:	Drawn By:	Reviewed By:	Sheet No.	Sheet Title	Rev
				The Old Vicarage	F.Tieman	S0 INITIAL STATUS	1:100 @ A3	06/08/2025	LW	PR	2127-CMS-XX-XX-DR-A-PL26	House Type 2 - Plot 3 Roof Plan	
								Copyright. Check all dimensions on site. . This drawing is only to be used on the site for which designed.				26 Martingate, Corsham, Wiltshire, SN13 0HL, Web: www.cms-group.co, Tel: 01249 701333	

