



NOTES:

Responsibility is not accepted for errors made by others in scaling from this drawing.
Any discrepancies are to be reported to Philip Hughes Associates for clarification.

PLANNING/ LBC

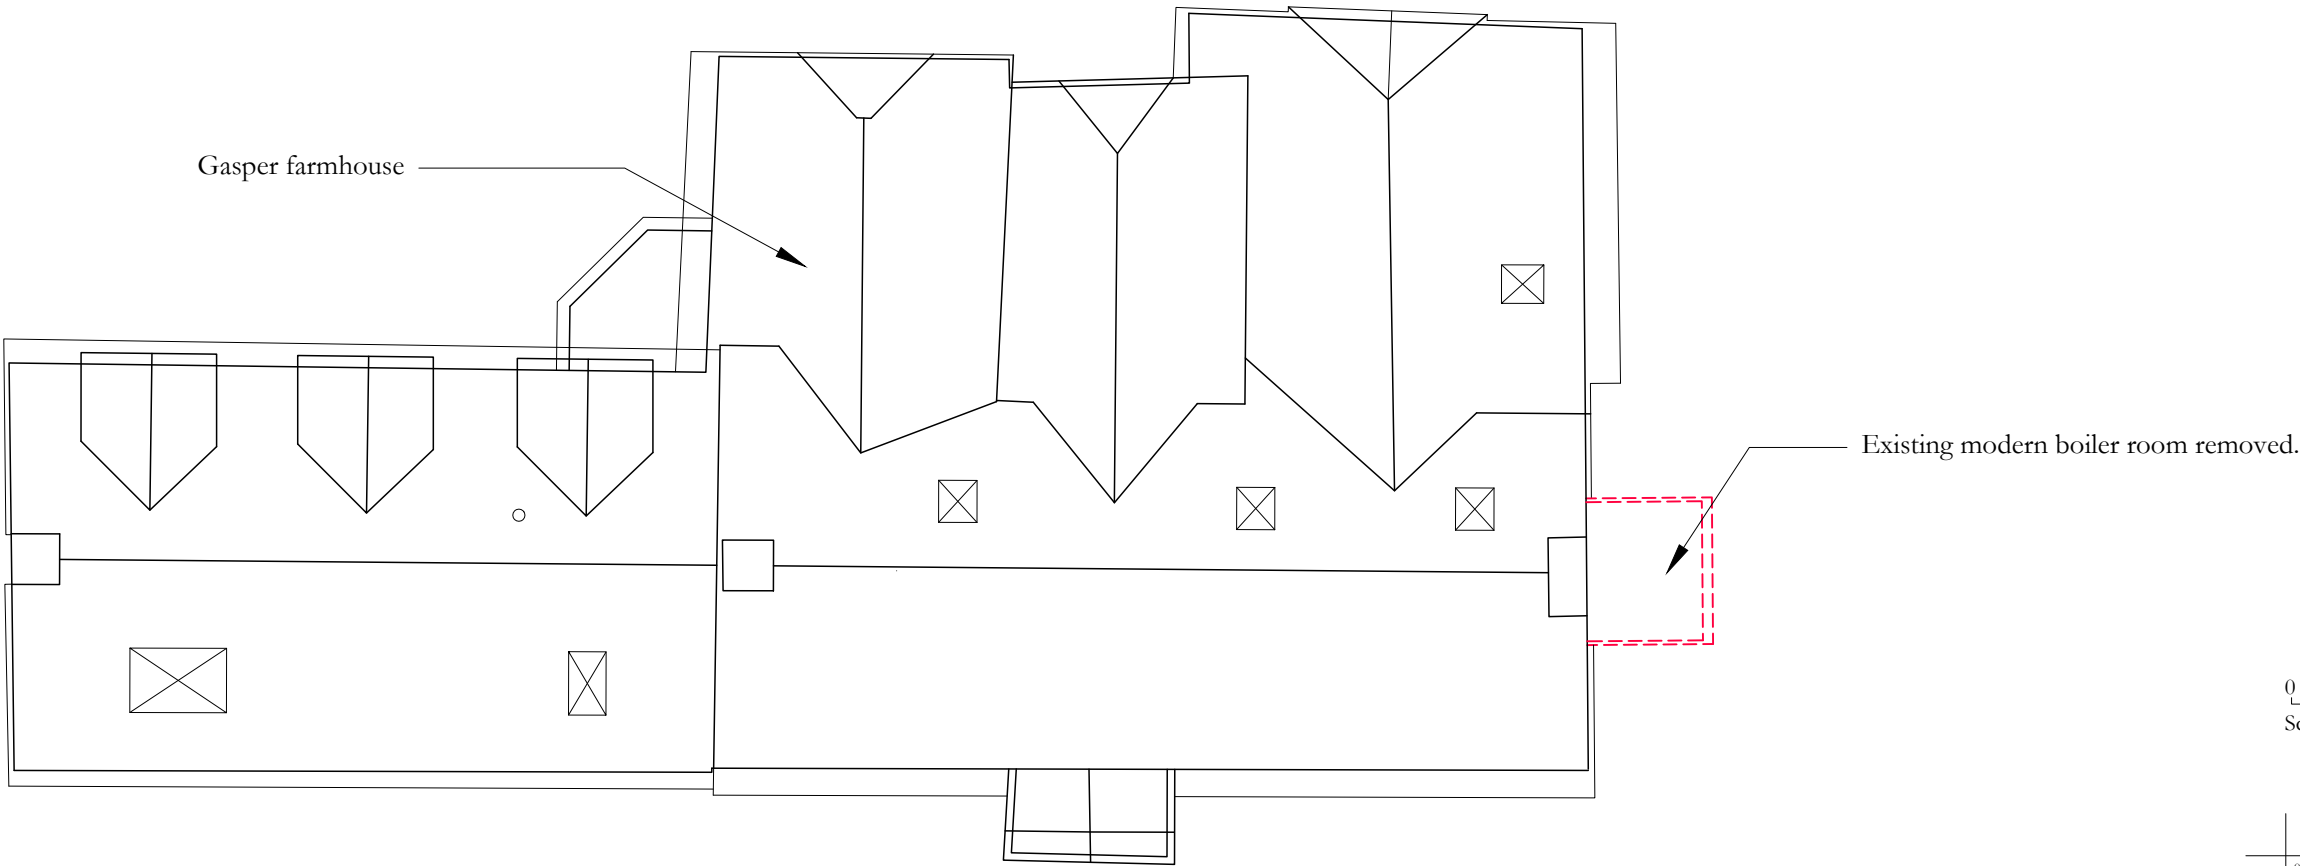

Roof Plan- As Proposed
Scale 1:100

 

~	07-07-2025	Drawing originated	AT
REV	DATE	NOTES	BY

JOB TITLE
Gasper Farmhouse
Stourhead

DRAWING TITLE
Roof Plan
As Proposed



JOB No	DWG No	REV
666/02	114	~
DRAWN BY	SCALE	DATE
AT	1:100 at A3	July 2025