


PROPOSED EXTENSIONS & ALTERATIONS: HOLLY HOUSE, ASHES LANE, KINGTON LANGLEY, CHIPPENHAM.


Subject to final agreement garage may need to be rebuilt as showing signs of subsidence & is built on a poor raft construction, hence an exact rebuild is included should this be necessary.



boundary

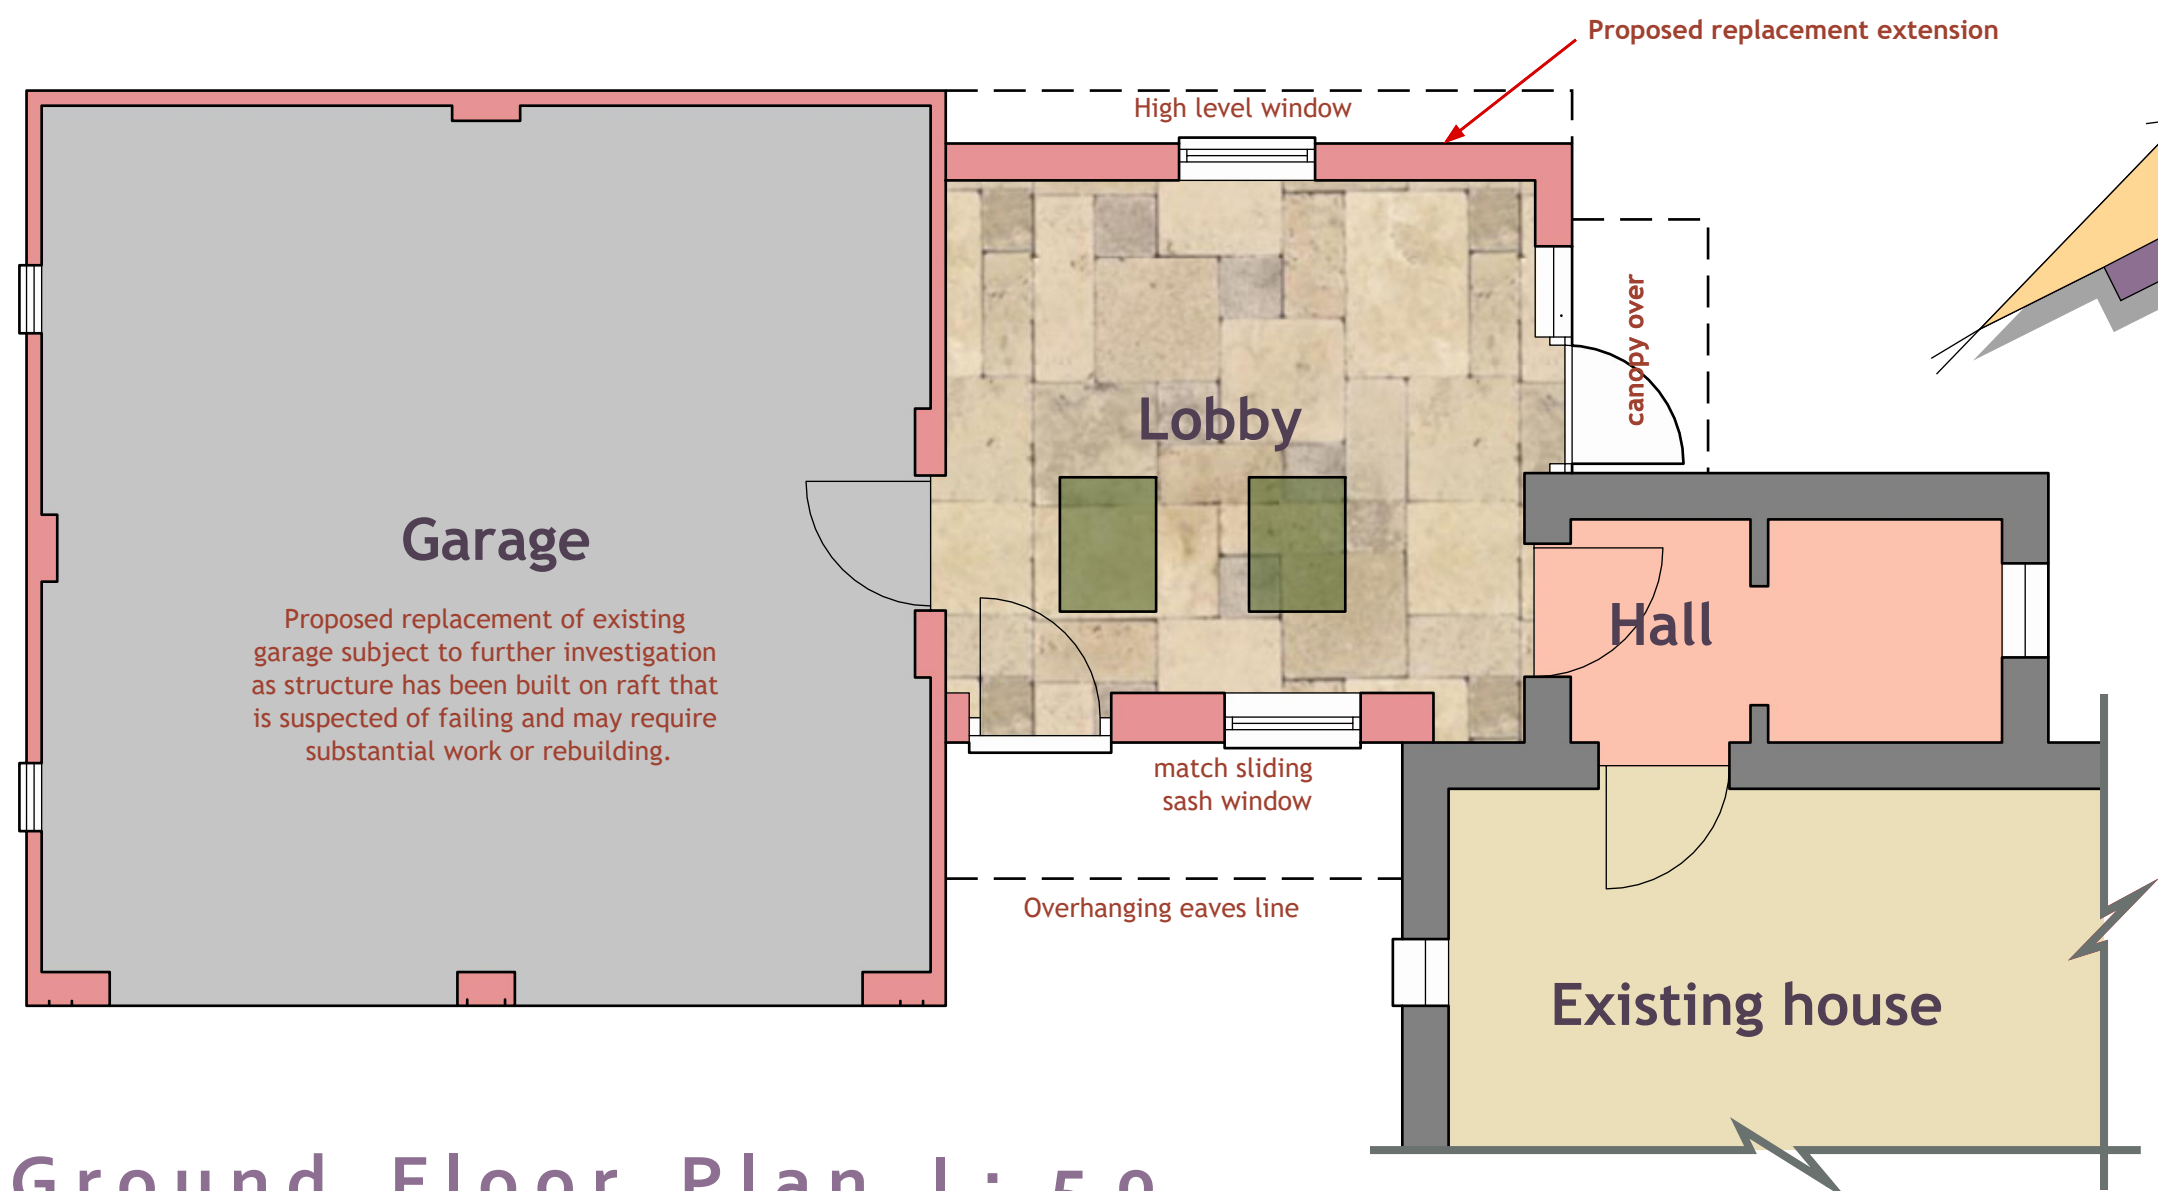

Ground Floor Plan 1:50

 

Scale Bar (A2 print out = 1:100 scale).

Materials to be used:

- Roof: New roof areas in matching clay double Roman tiles, white uPVC fascias and soffits to overhangs, black pvc half round gutters and downpipes.
- Walls: Rear and north side walls to extension to be rendered in PRB Remour basecoat +mesh with PRB Super brut through colour topcoat as shown, colour to match existing, front or south facing wall in natural Cotswold stone with matching reconstructed stone door and window surrounds.
- Windows & doors: uPvc casements and doors to elevations colour: white.



EXTENSION PLAN



CGI render of proposed front elevation

ROBERT MANNING
ARCHITECTURAL DESIGN
OFFICE 129, 8 THE BRIDGE, CHIPPENHAM, WILTS SN15 1EX
MOBILE: 07909228419 EMAIL: robmanning2000@hotmail.com

PROJECT: PROPOSED EXTENSION & ALTERATIONS TO HOLLY HOUSE,
ASHES LANE, KINGTON LANGLEY, N° CHIPPENHAM, WILTS.
DRAWING No:- 404/ RJM / 2025/ 2 REV DATE: NOV. 2025

SCALES:- ELEVATIONS & FLOOR PLANS 1:100

ROBERT MANNING, this drawing/design is COPYRIGHT and cannot be copied or used in anyway for the above project or similar ventures, by any means without the express permission of Robert Manning. Always use written measurements in preference to scaling, if in doubt ask, report any discrepancies & always use the latest approved plans by Local Authority. Consult on any design changes to the project, so amendments can be made