



NOTES:

Responsibility is not accepted for errors made by others in scaling from this drawing.
Any discrepancies are to be reported to Philip Hughes Associates for clarification.


PLANNING/ LBC

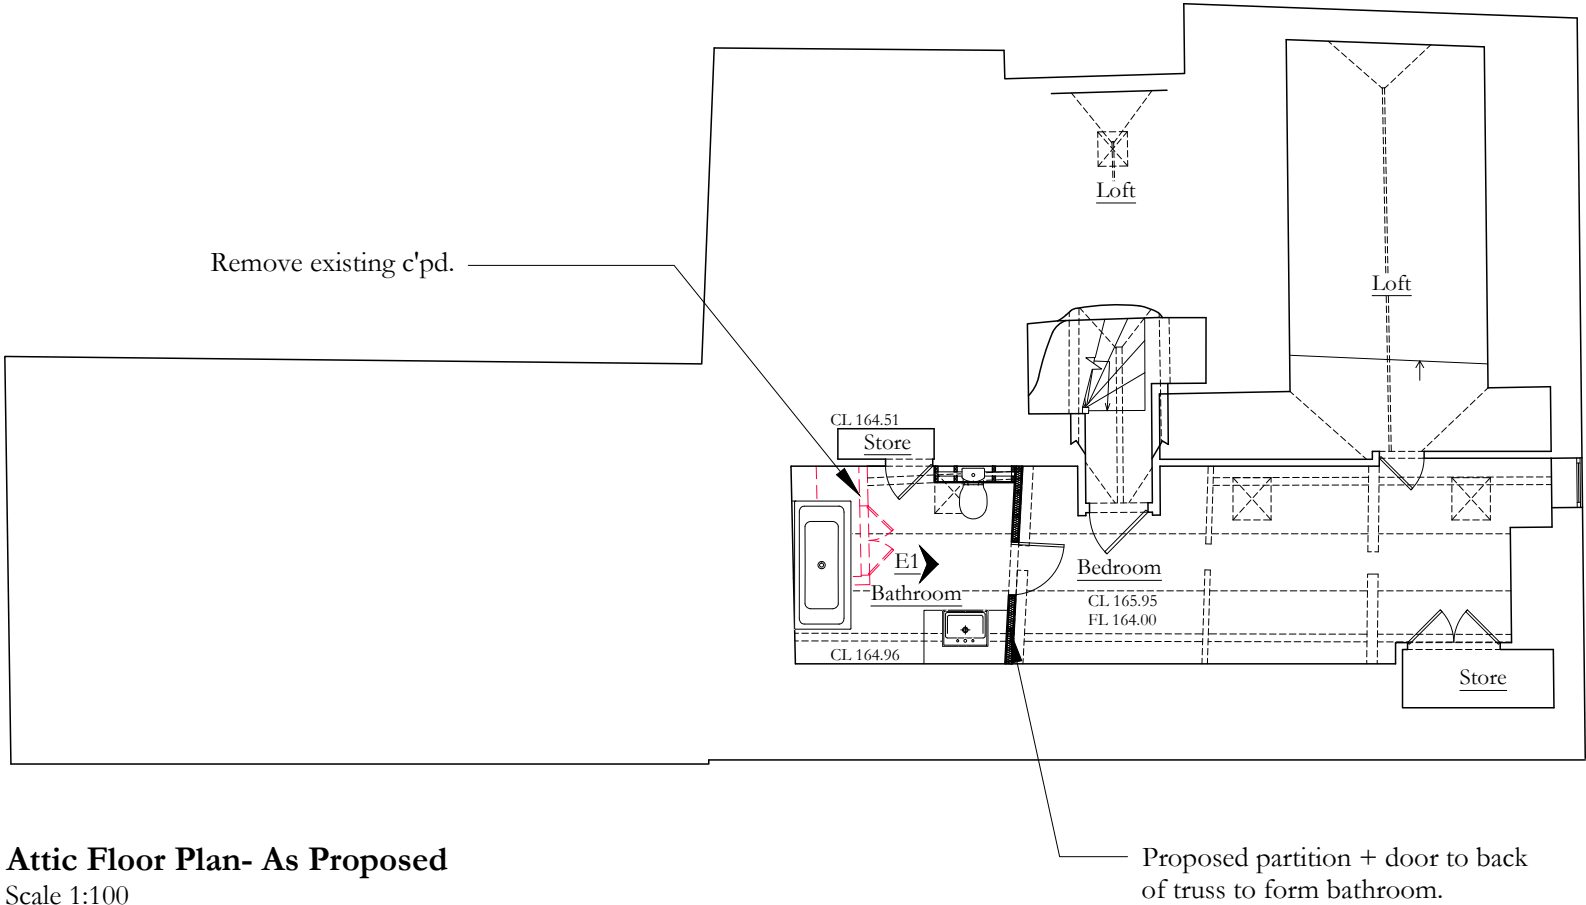

Attic Floor Plan- As Proposed
Scale 1:100

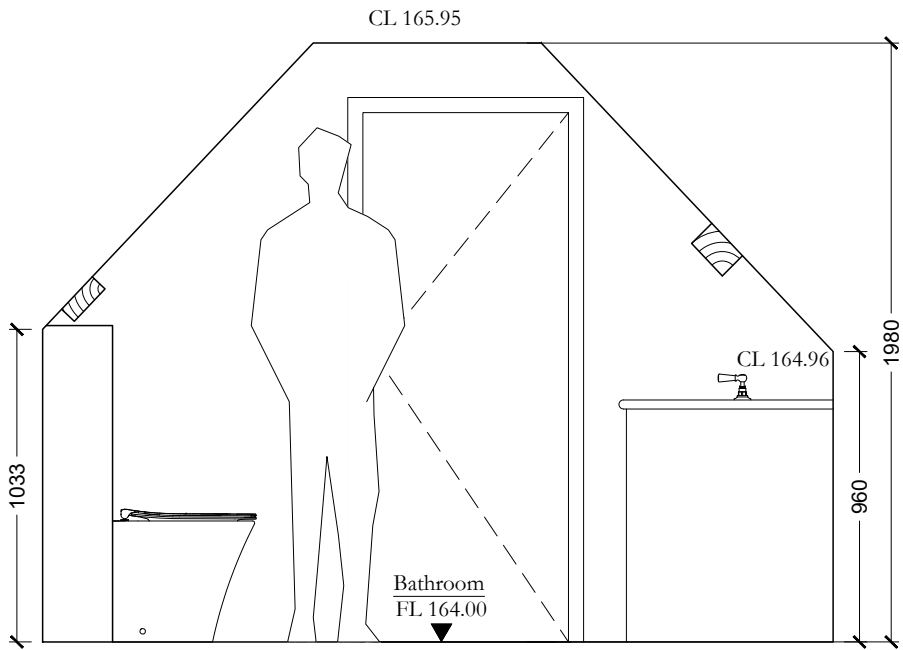

Internal Elevation E1
Scale 1:25

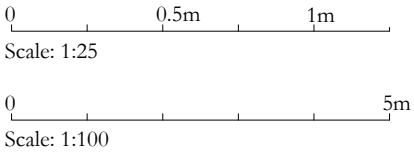

REV	DATE	NOTES	BY
A	07-11-2025	Drawing and notes updated.	AT
~	03-07-2025	Drawing originated	AT

JOB TITLE
Gaspar Farmhouse
Stourhead

DRAWING TITLE
Attic Floor Plan
As Proposed



JOB No	DWG No	REV
666/02	113	A
DRAWN BY	SCALE	DATE
AT	1:100/25 at A3	July 2025