




Note:
Indicative visualisation illustrating the form, materiality and character of house type 1- Refer to proposed elevations for scaled representation.

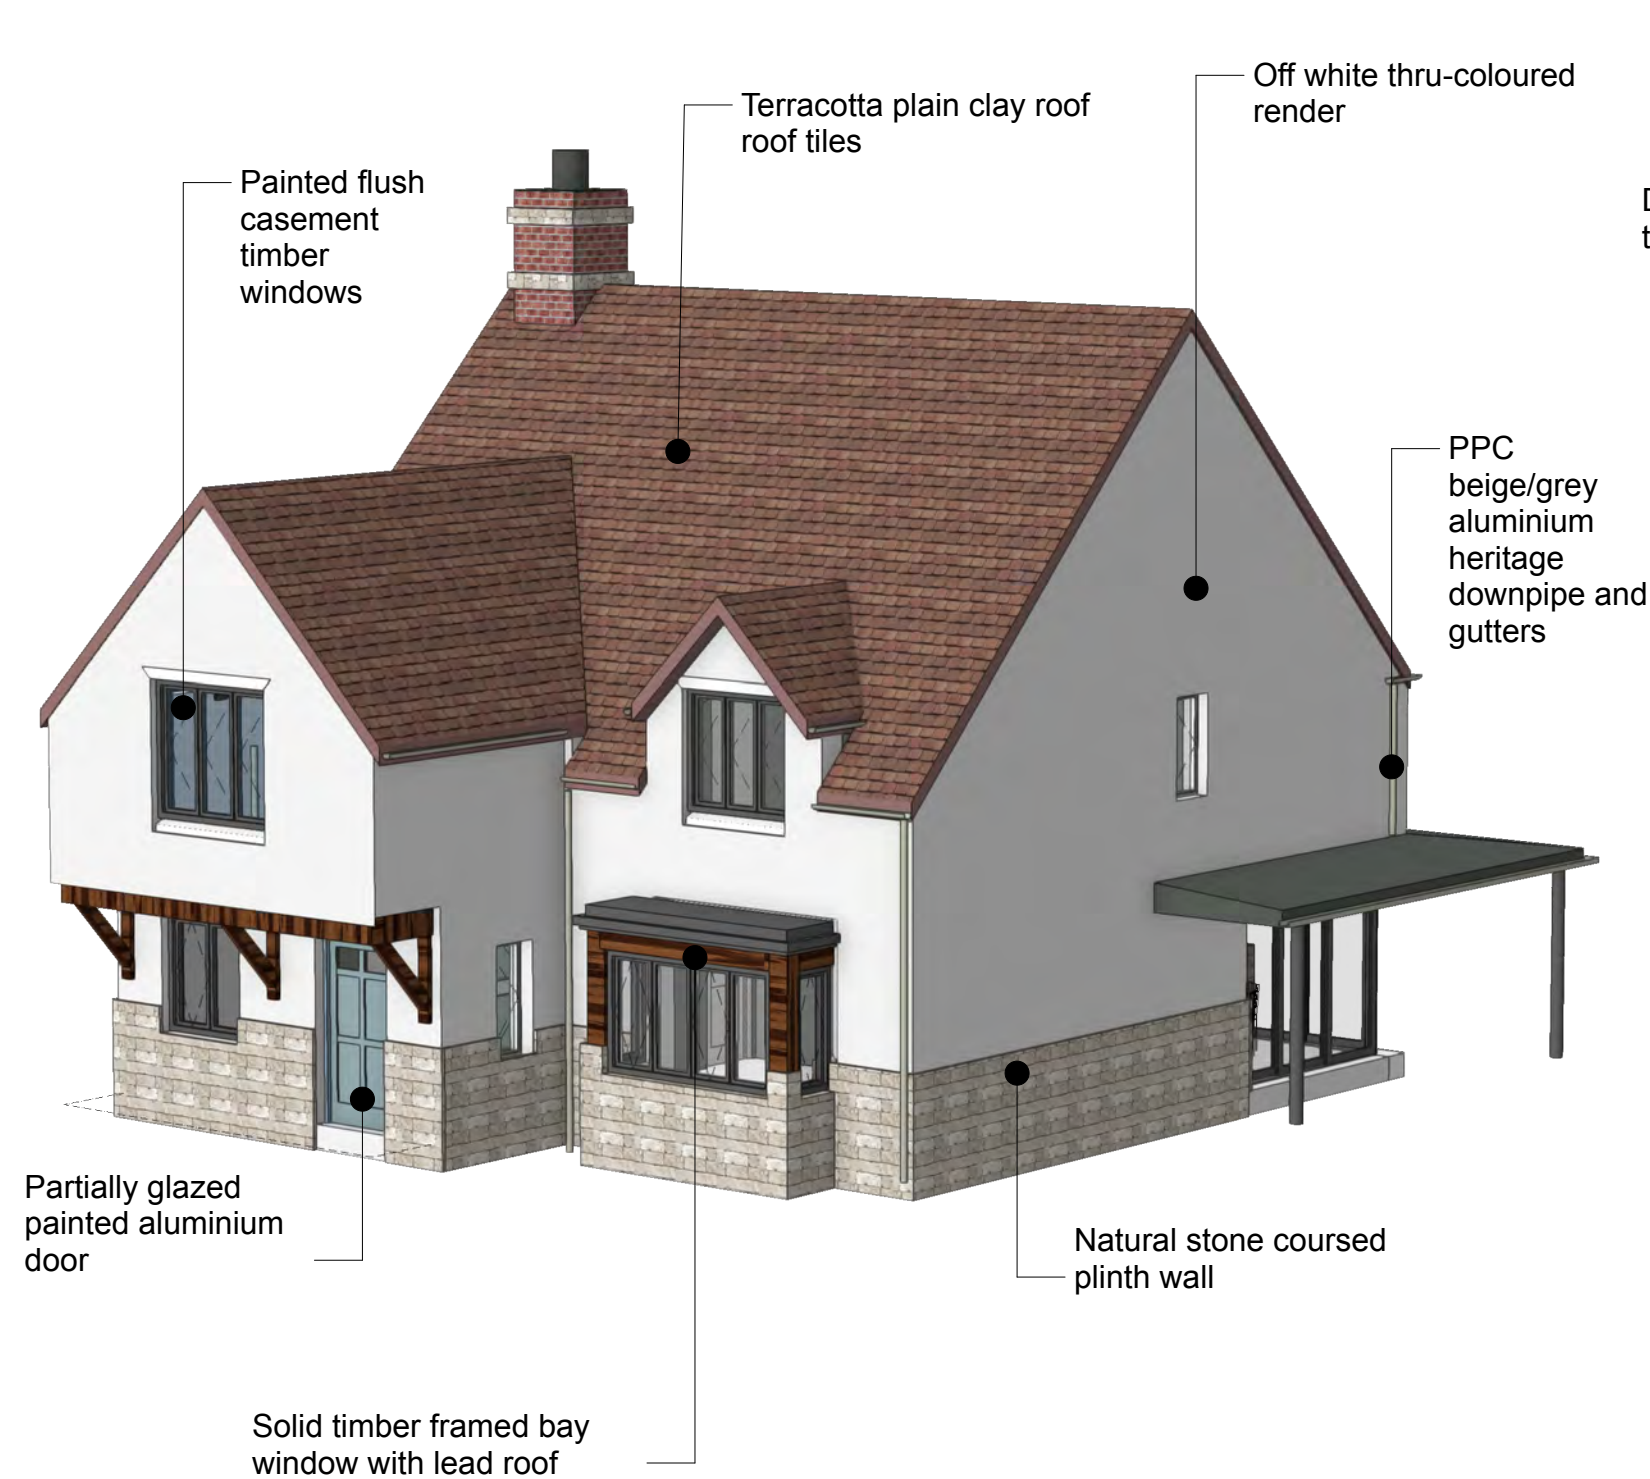

01 House Type 1 - Perspective view of front elevation

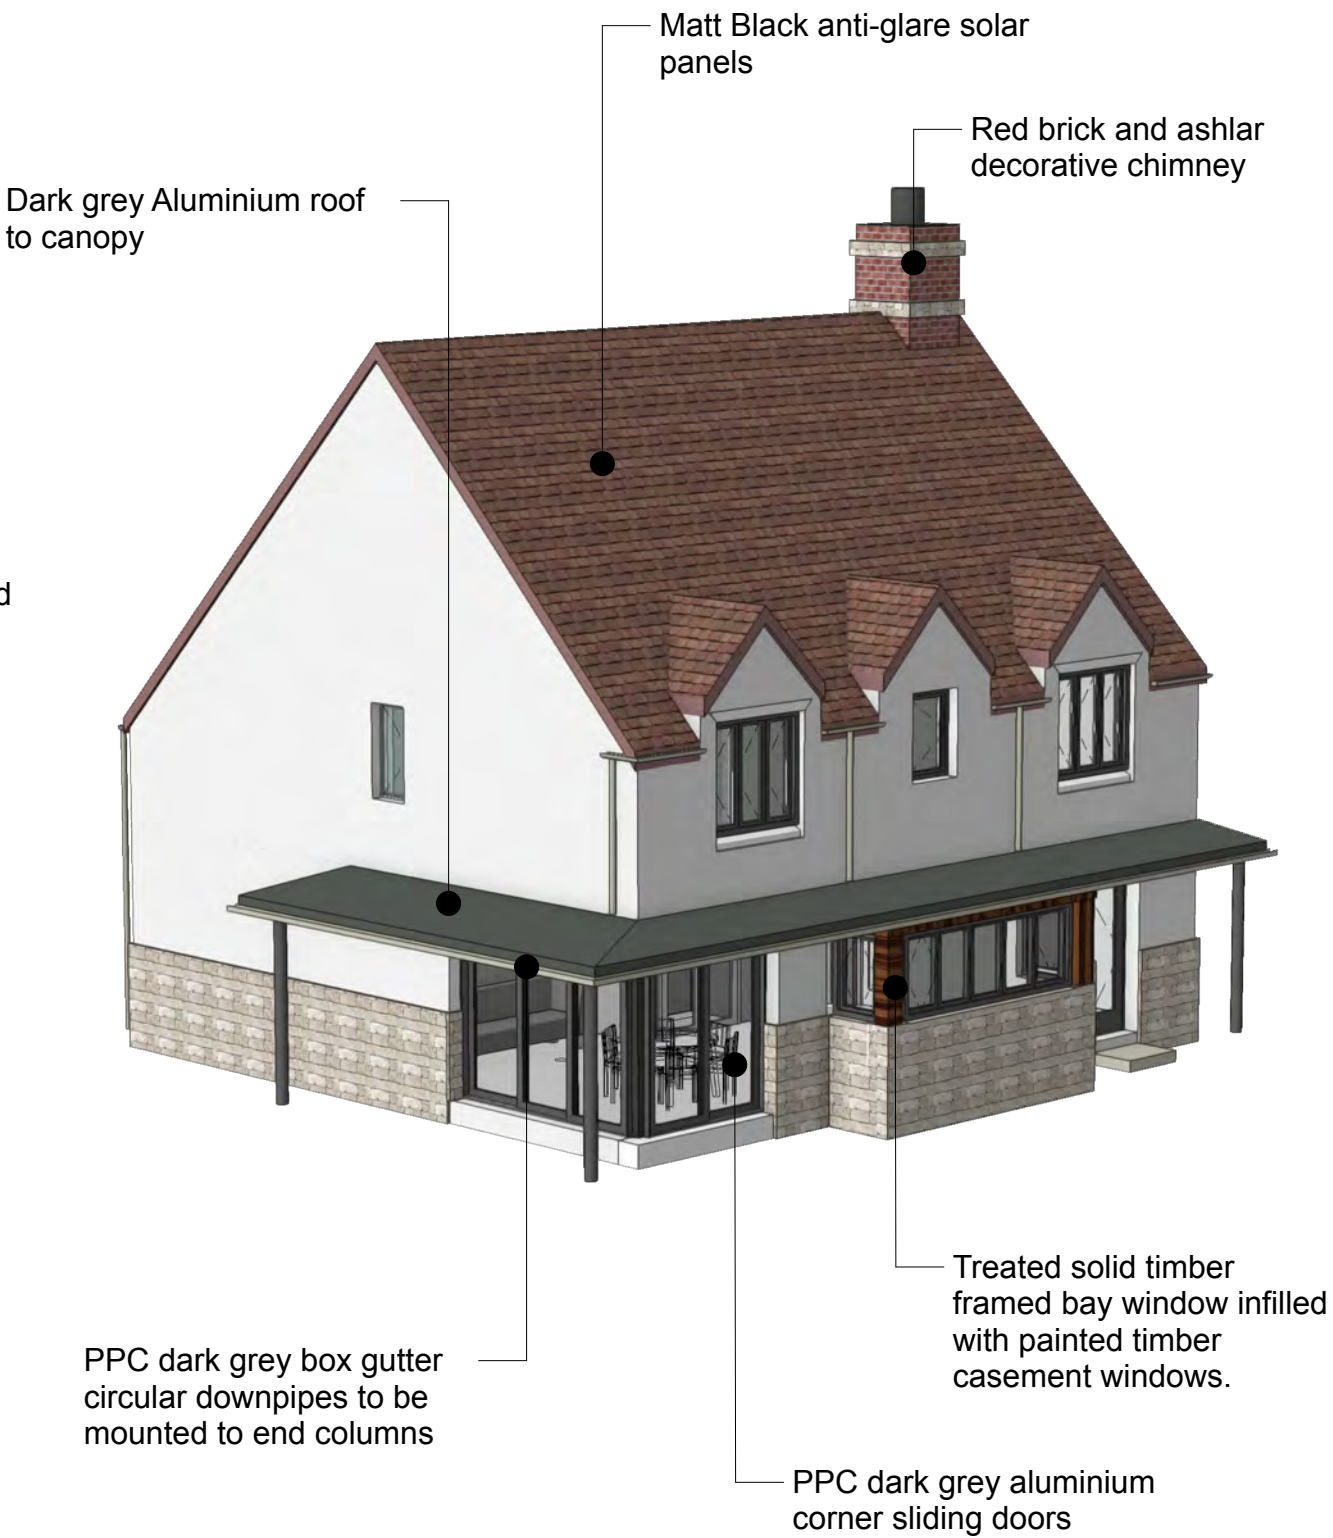

02 House Type 1 - Perspective view of Rear elevation

 

PLANNING

No.	Date	Dr/Ch	Revision Notes	Project Title The Old Vicarage	Sheet Scale: N/A	Sheet No. Project ID - Originator - Volume - Level - Type - Role - Number	Rev A CMS Architects
A	26/09/2025		Additional architectural detail added to frontage and rear elevations.	Project Client F.Tieman Suitability Code - Description S0 INITIAL STATUS	Date: 26/09/2025 Drawn By: LW Reviewed By: PR Copyright. Check all dimensions on site. . This drawing is only to be used on the site for which designed.	2127-CMS-XX-XX-DR-A-PL19 Sheet Title House Type 1 - Plots 1 & 2 Proposed Visuals 26 Martingate, Corsham, Wiltshire, SN13 0HL, Web: www.cms-group.co, Tel: 01249 701333	