


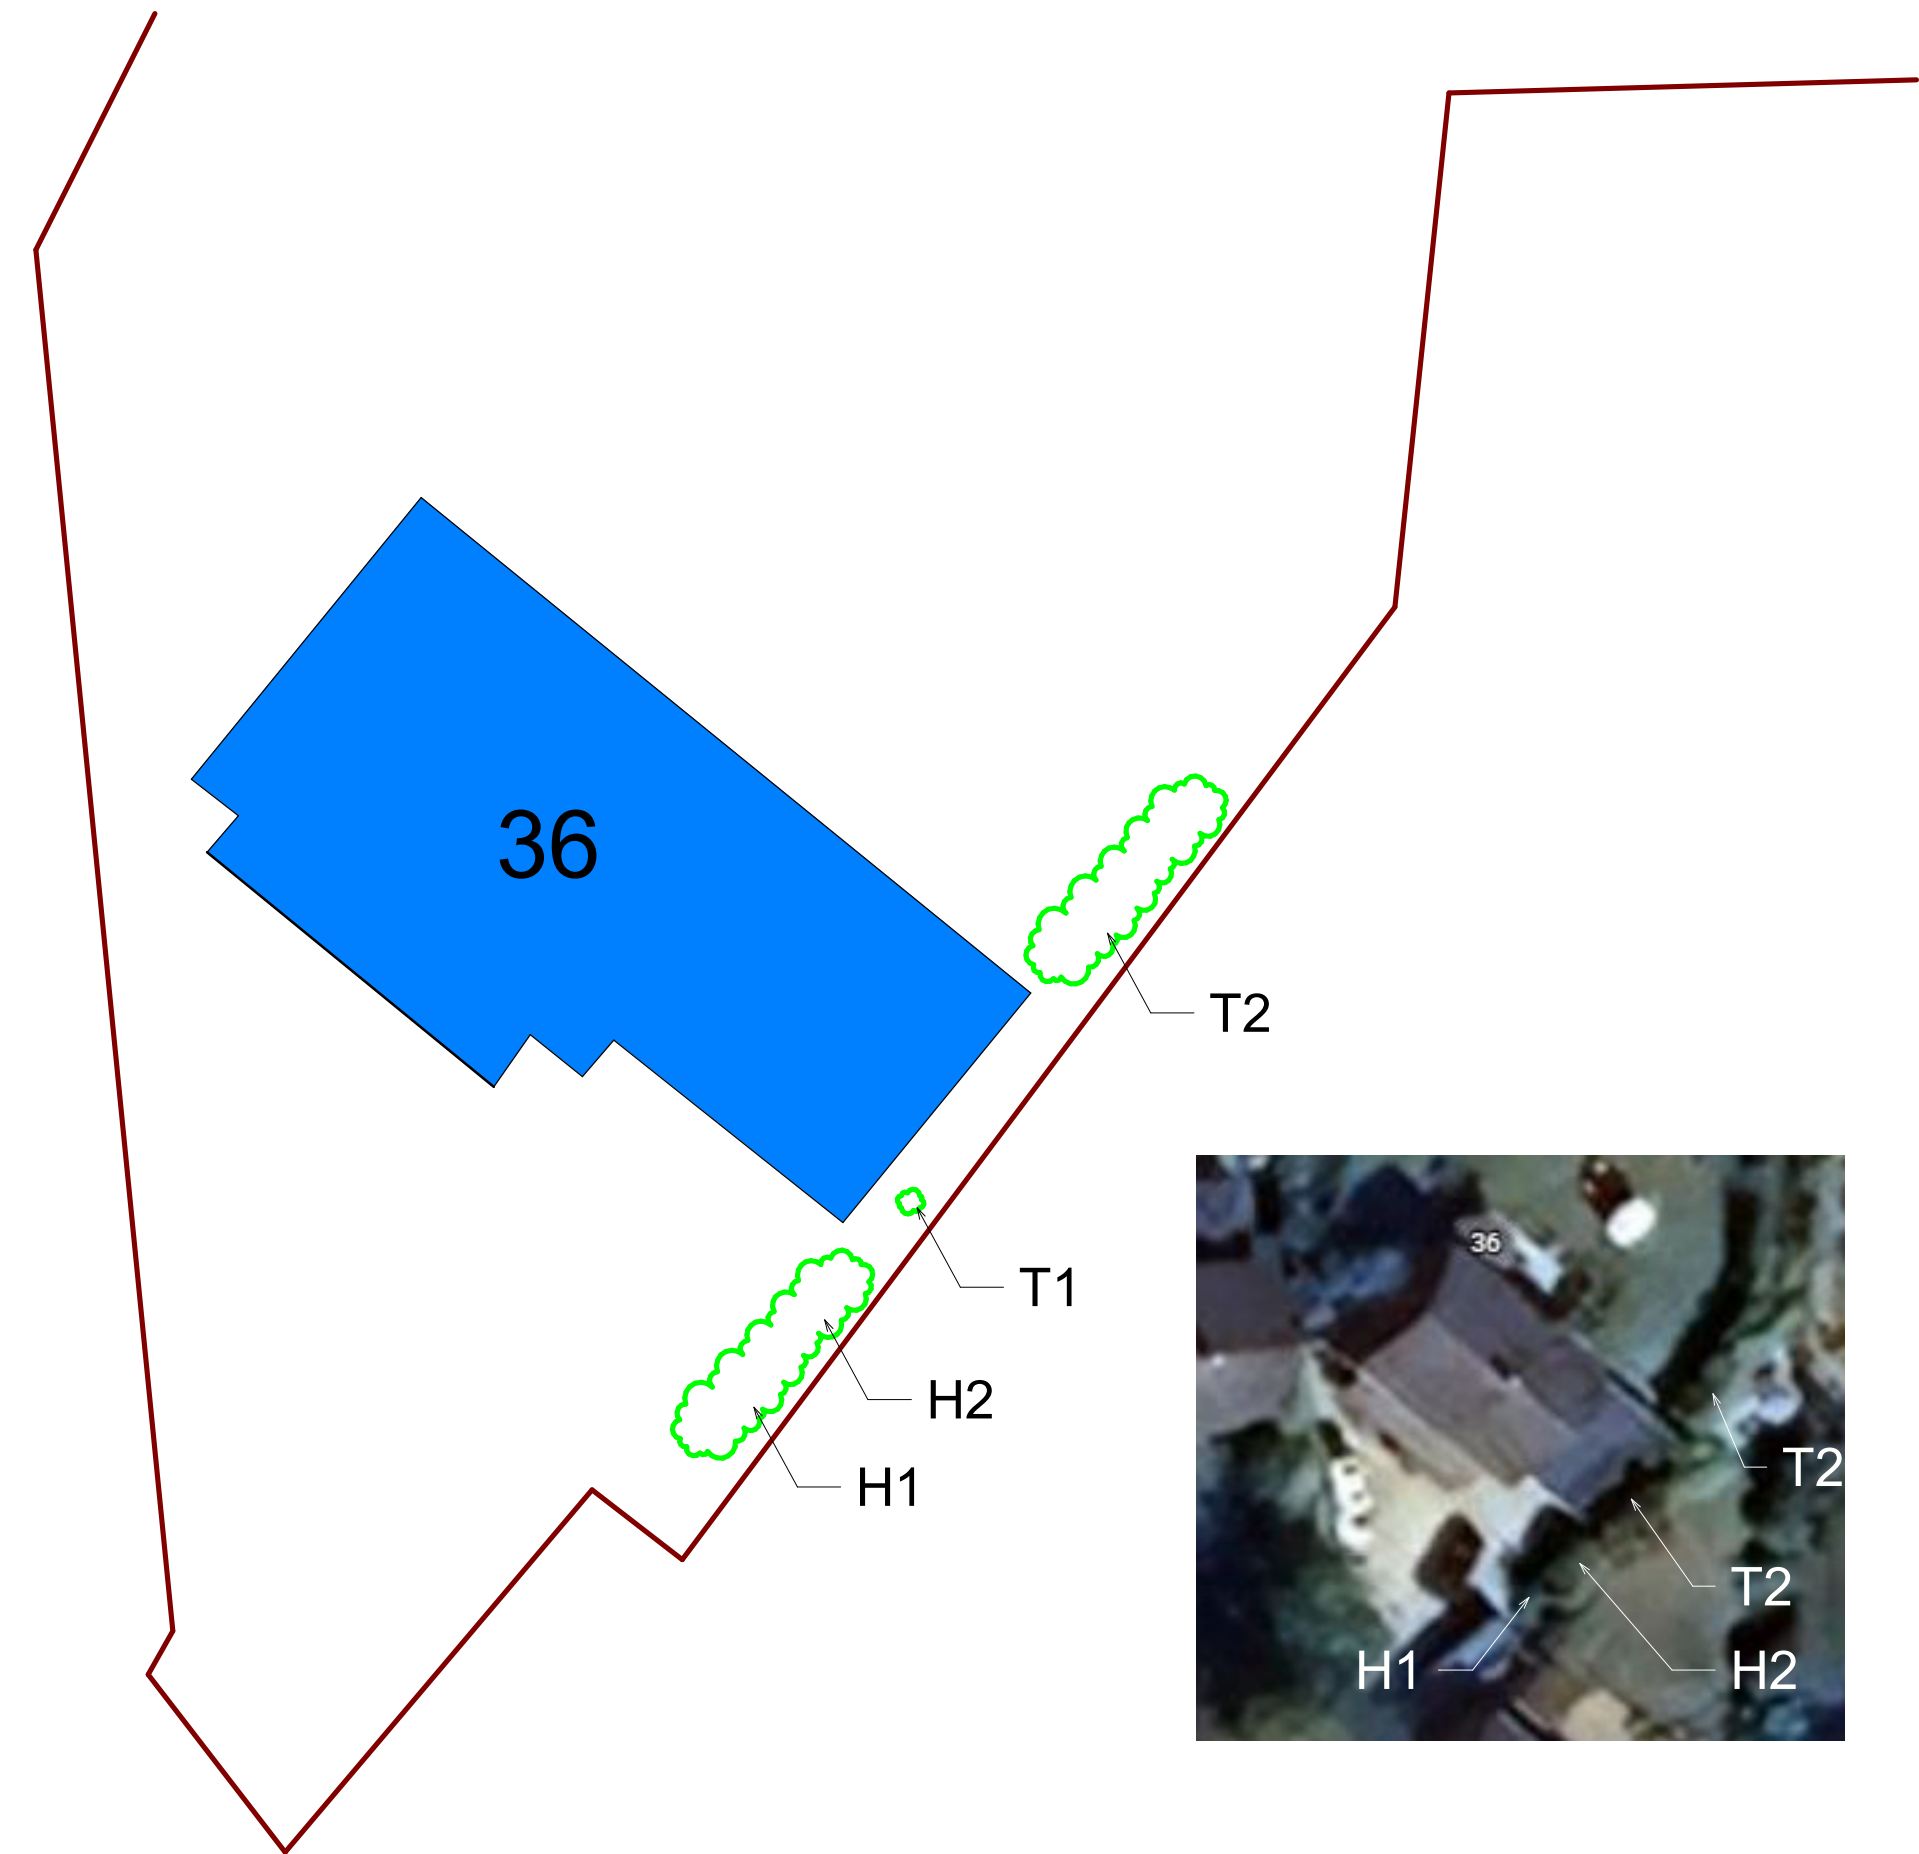

- KEY TO TREE/HEDGES
- T1 SMALL TREE JUST OVER EXISTING GARAGE
 - T2 3m (approx) LEYLANDII (3 - 4 TRUNKS)
 - H1 HOLLY BUSH
 - H2 OTHER (NOT KNOWN)

01	07.12.25	JF	VB	PLANNING APPLICATION
REV	DATE	BY	Aprvd.	DESCRIPTION
REVISIONS				

CLIENT
Mr & Mrs Fuller

PROJECT TITLE
BROOKFIELDS - 36 BUNNIES LANE,
ROWDE, DEVIZES, SN10 2QB

DRAWING TITLE
SITE PLAN WITH TREE & HEDGE
REMOVAL

DRAWN BY JF	DATE 07/12/2025 19:33:41
SCALE As Shown	JOB No. BL-001
STATUS Planning Application	REVISION 01
DRAWING NUMBER BL-001-0903	

PLAN: TR-01
SHRUBS & HEDGES TO BE REMOVED
Scale: 1 : 100