


Note:
For section Line location, refer to drawing number:
2127-CMS-XX-XX-DR-A-PL08 - Proposed Site Plan.




Section D - Existing

Datum Level 100.00

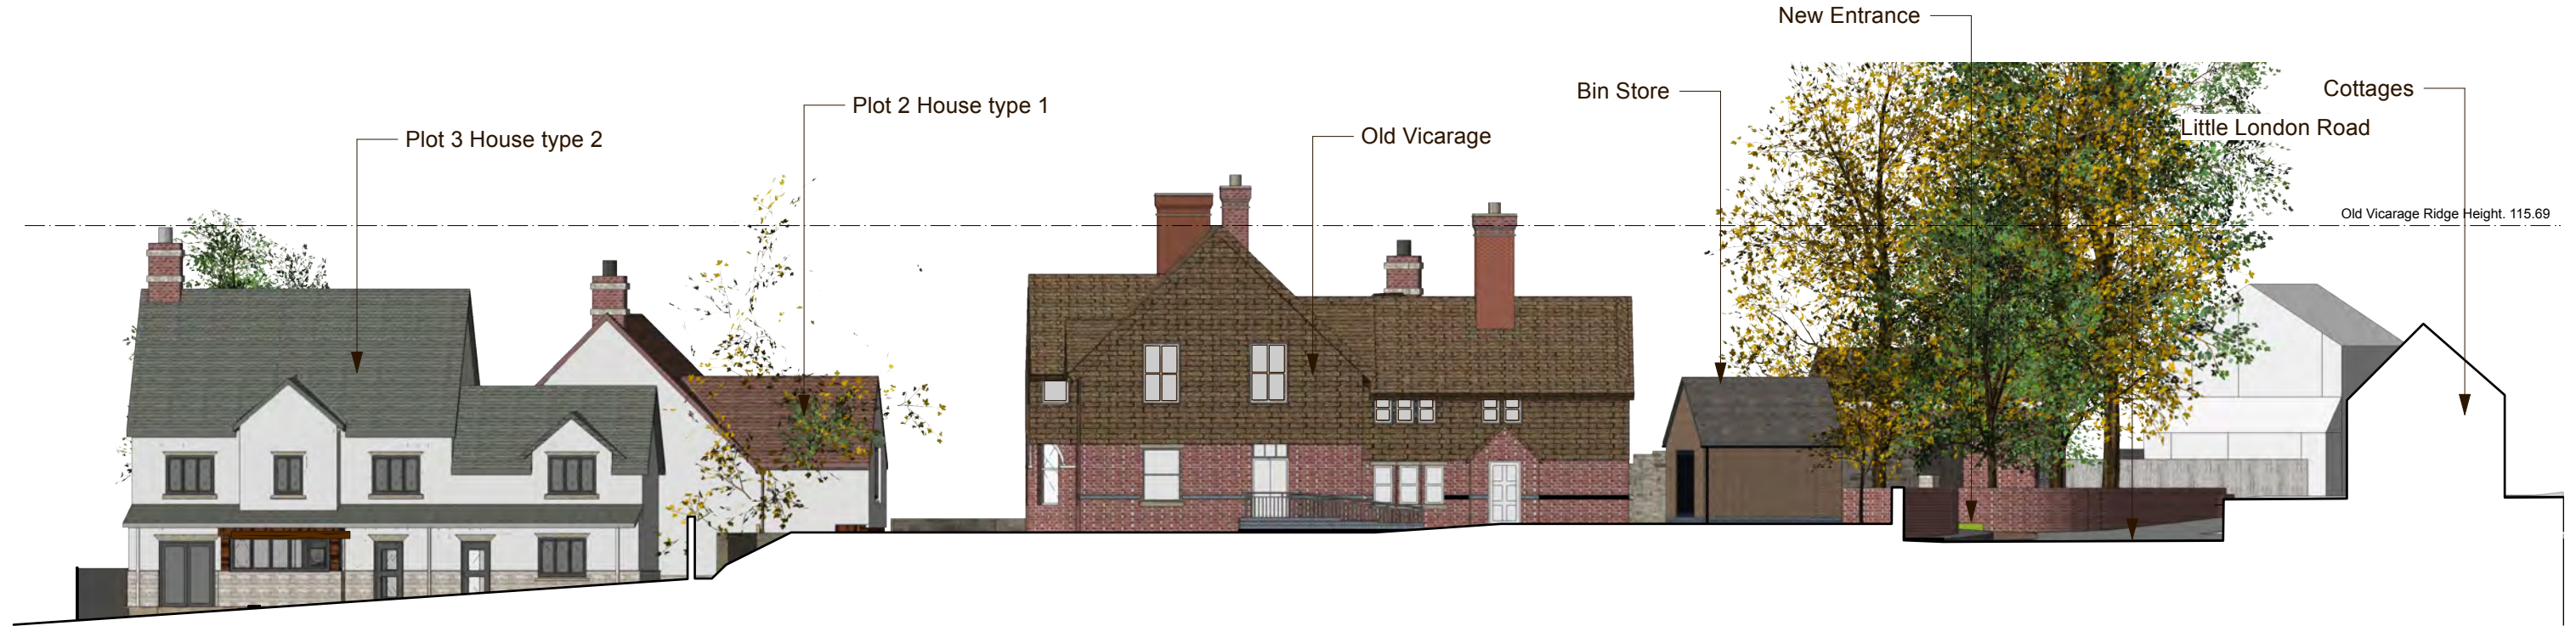

Section D - Proposed

 

No. Date Dr/Ch Revision Notes

Project Title
The Old Vicarage
Project Client
F.Tieman
Suitability
Code - Description
.

Sheet Scale: 1:200 @ A3
Date: 13/11/2025
Drawn By: LW
Reviewed By: PR

Copyright. Check all dimensions on site. .
This drawing is only to be used on the site for which designed.

Sheet No.
Project ID - Originator - Volume - Level - Type - Role - Number
2127-CMS-XX-XX-DR-A-PL32
Sheet Title
Proposed Section D - North to South

26 Martingate, Corsham, Wiltshire, SN13 0HL, Web: www.cms-group.co, Tel: 01249 701333

Rev

PLANNING

