



Stone paved ramp

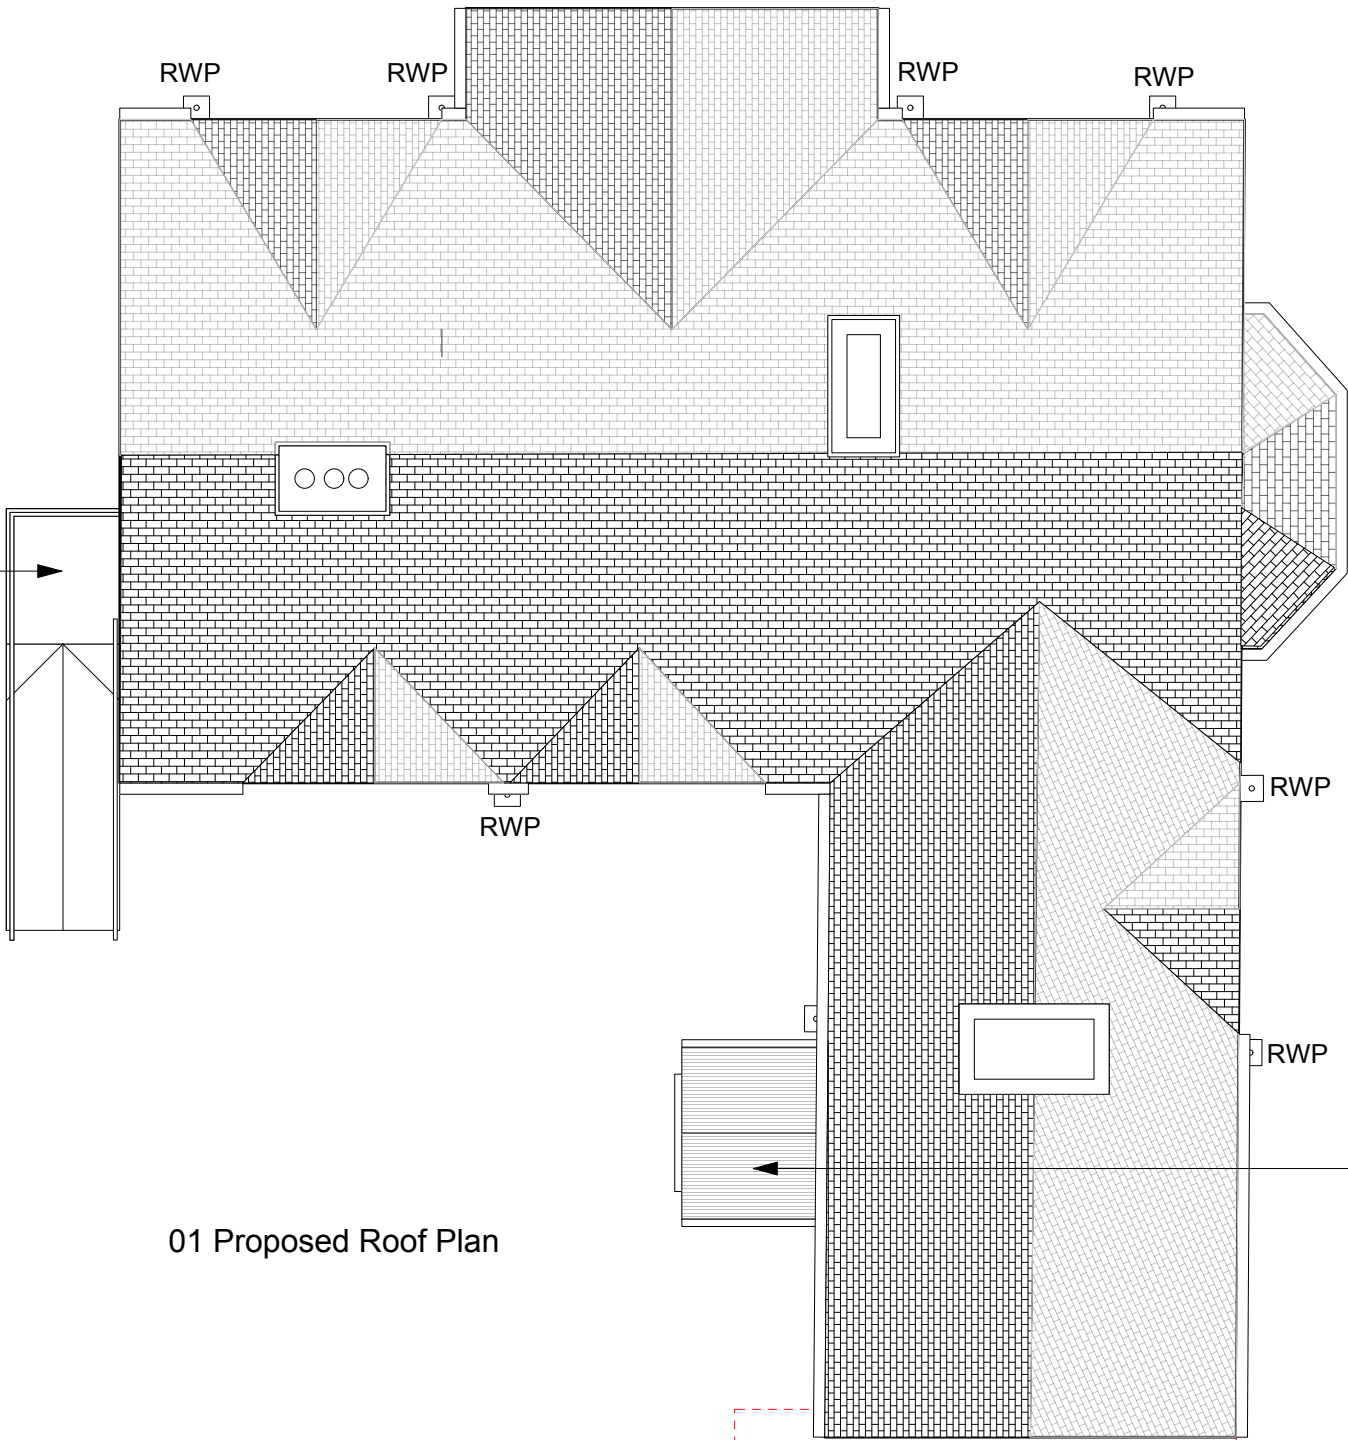

01 Proposed Roof Plan

Dual pitch clay tiled roof over Porch

 

| No. | Date | Dr/Ch | Revision Notes |
|-----|------|-------|----------------|
|     |      |       |                |

|                                               |
|-----------------------------------------------|
| <b>Project Title</b><br>The Old Vicarage      |
| <b>Project Client</b><br>F.Tieman             |
| <b>Suitability</b><br>Code - Description<br>. |

|   |
|---|
| <b>Sheet Scale:</b> 1:100 @ A3                                                                                |
| <b>Date:</b> 24/06/2025                                                                                       |
| <b>Drawn By:</b> LW                                                                                           |
| <b>Reviewed By:</b> PR                                                                                        |
| Copyright. Check all dimensions on site. .<br>This drawing is only to be used on the site for which designed. |

|   |
|---|
| <b>Sheet No.</b><br>Project ID - Originator - Volume - Level - Type - Role - Number<br><b>2127-CMS-XX-XX-DR-A-PL15</b> |
| <b>Sheet Title</b><br>Proposed Roof Plan                                                                               |
| 26 Martingate, Corsham, Wiltshire, SN13 0HL, Web: www.cms-group.co, Tel: 01249 701333                                  |

| Rev |
|-----|
|     |

