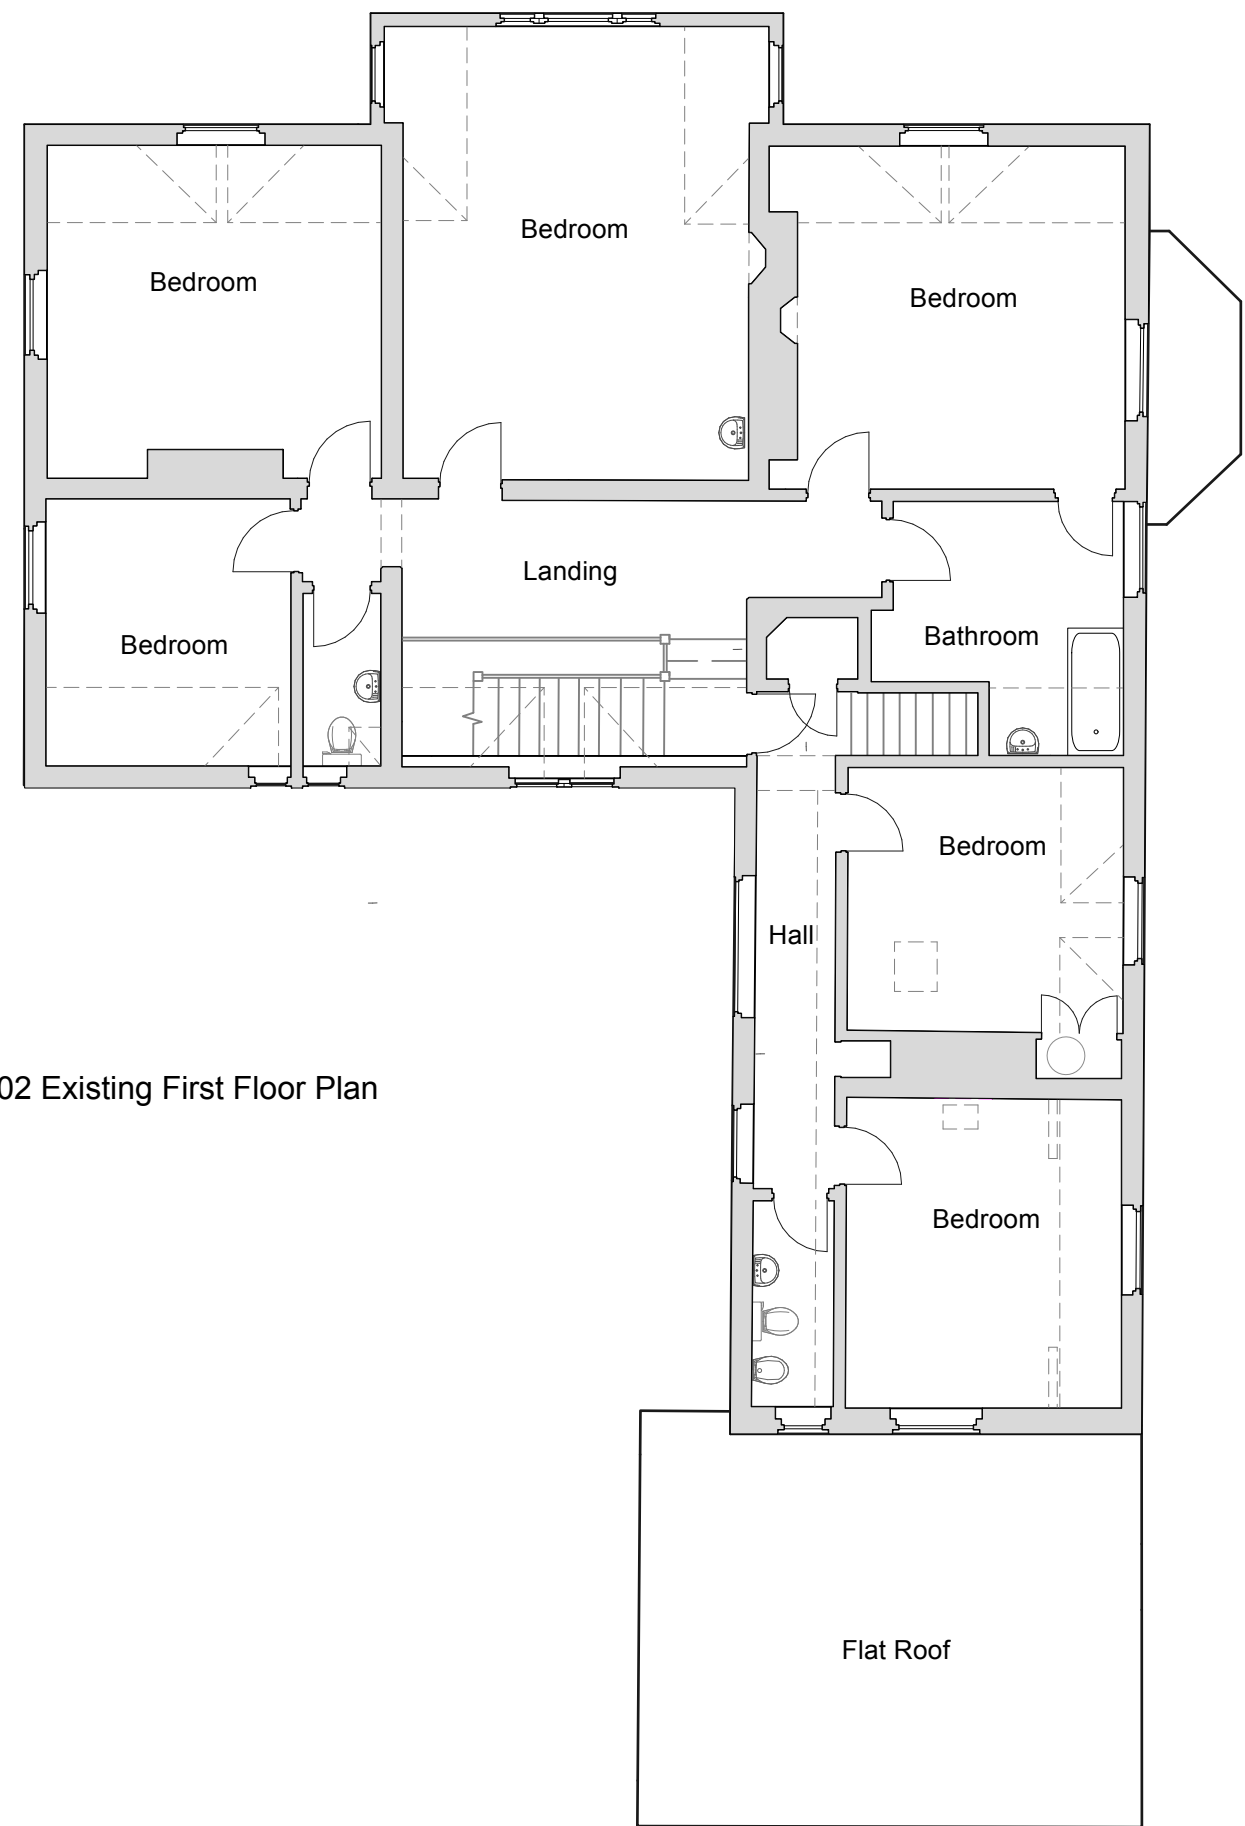
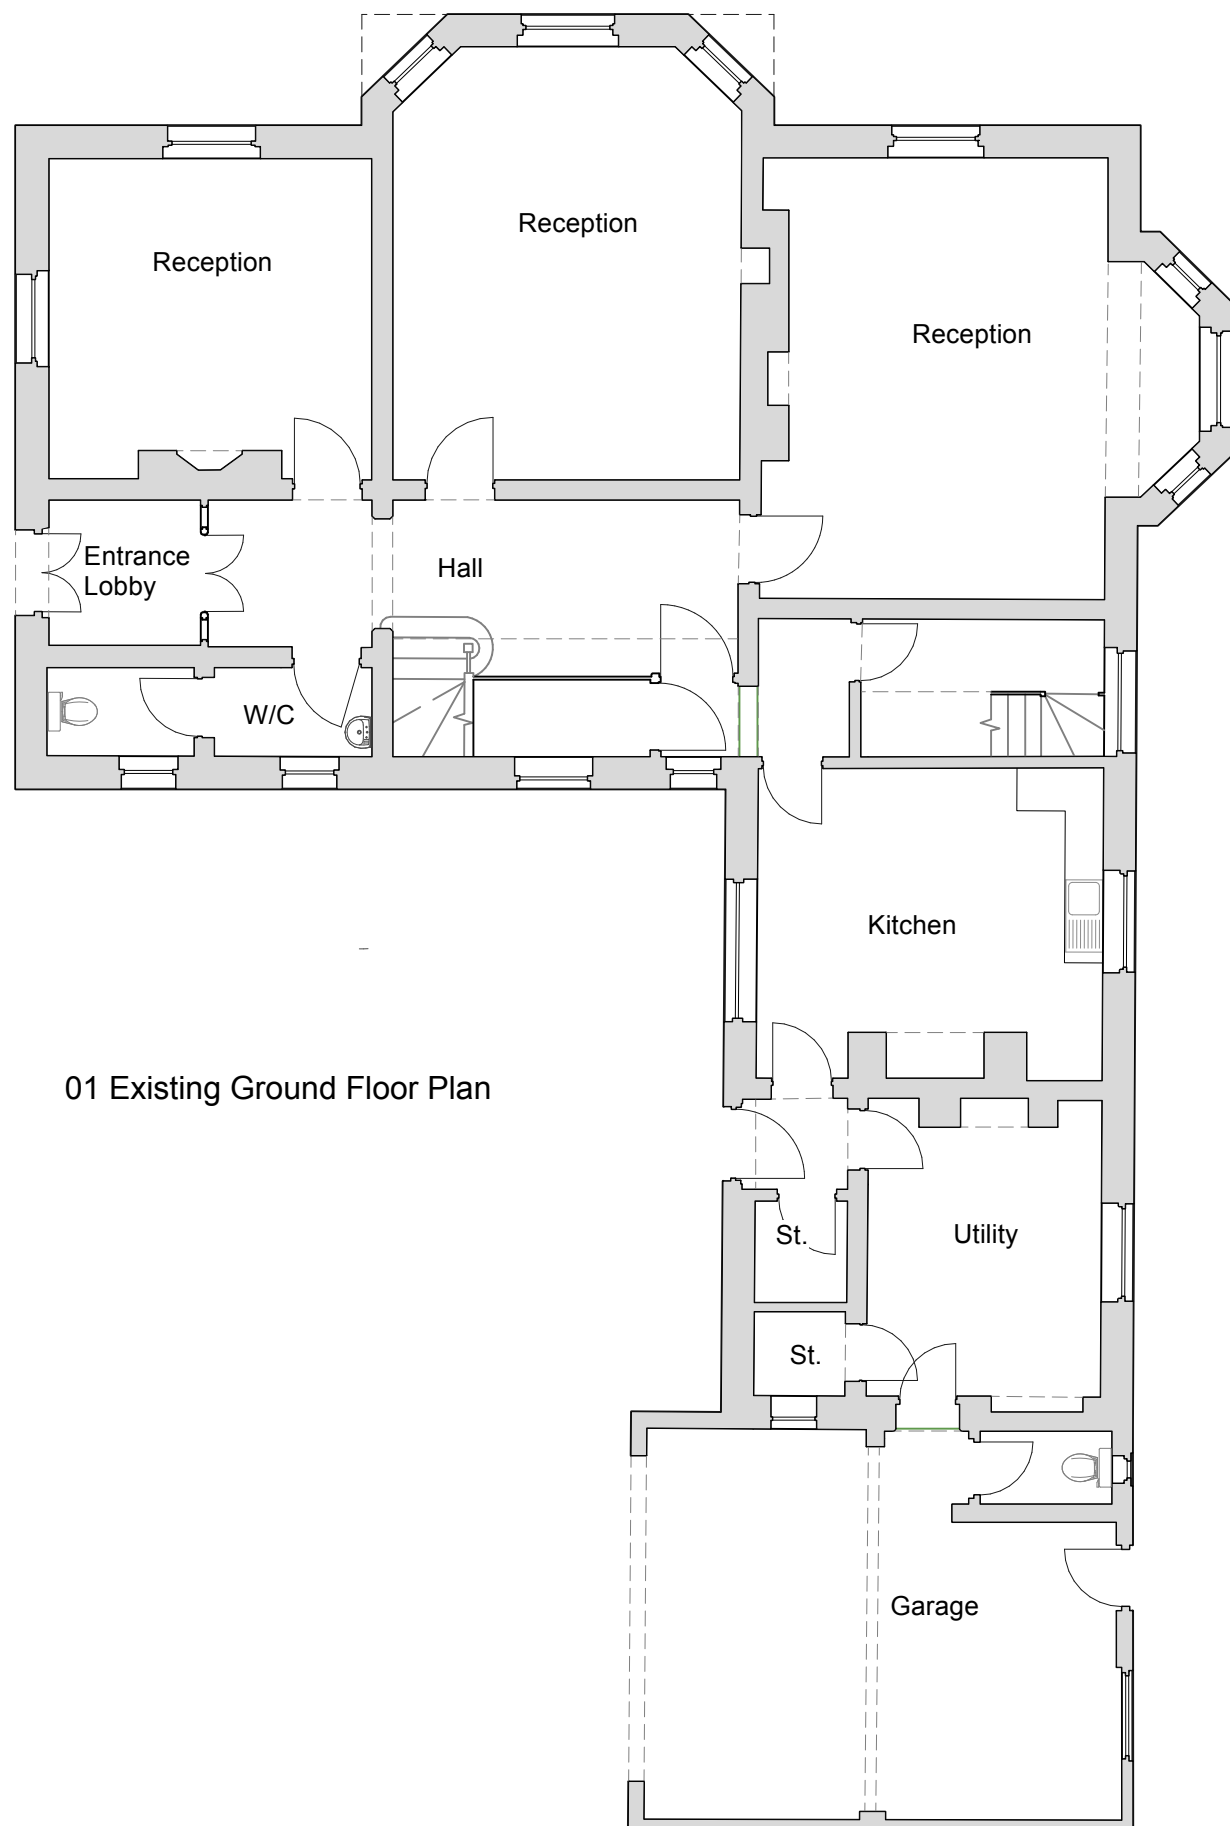


PLANNING

No.	Date	Dr/Ch	Revision Notes
-----	------	-------	----------------

Project Title
The Old Vicarage

Project Client
F.Tieman

Suitability
Code - Description

Sheet Scale:	1:100 @ A3
Date:	24/06/2025
Drawn By:	LW
Reviewed By:	PR

Copyright. Check all dimensions on site. .
This drawing is only to be used on the site for which designed.

Sheet No.
Project ID - Originator - Volume - Level - Type - Role - Number
2127-CMS-XX-XX-DR-A-PL03

Sheet Title
Existing Floor Plans

26 Martingate, Corsham, Wiltshire, SN13 0HL, Web: www.cms-group.co, Tel: 01249 701333

Rev

