


NOTE: Consent has been granted for a number of works (PL/2025/02077 and LBC PL/2025/02464), number of these works have commenced. These are as noted.

NOTES:

Responsibility is not accepted for errors made by others in scaling from this drawing.
Any discrepancies are to be reported to Philip Hughes Associates for clarification.


PLANNING/ LBC

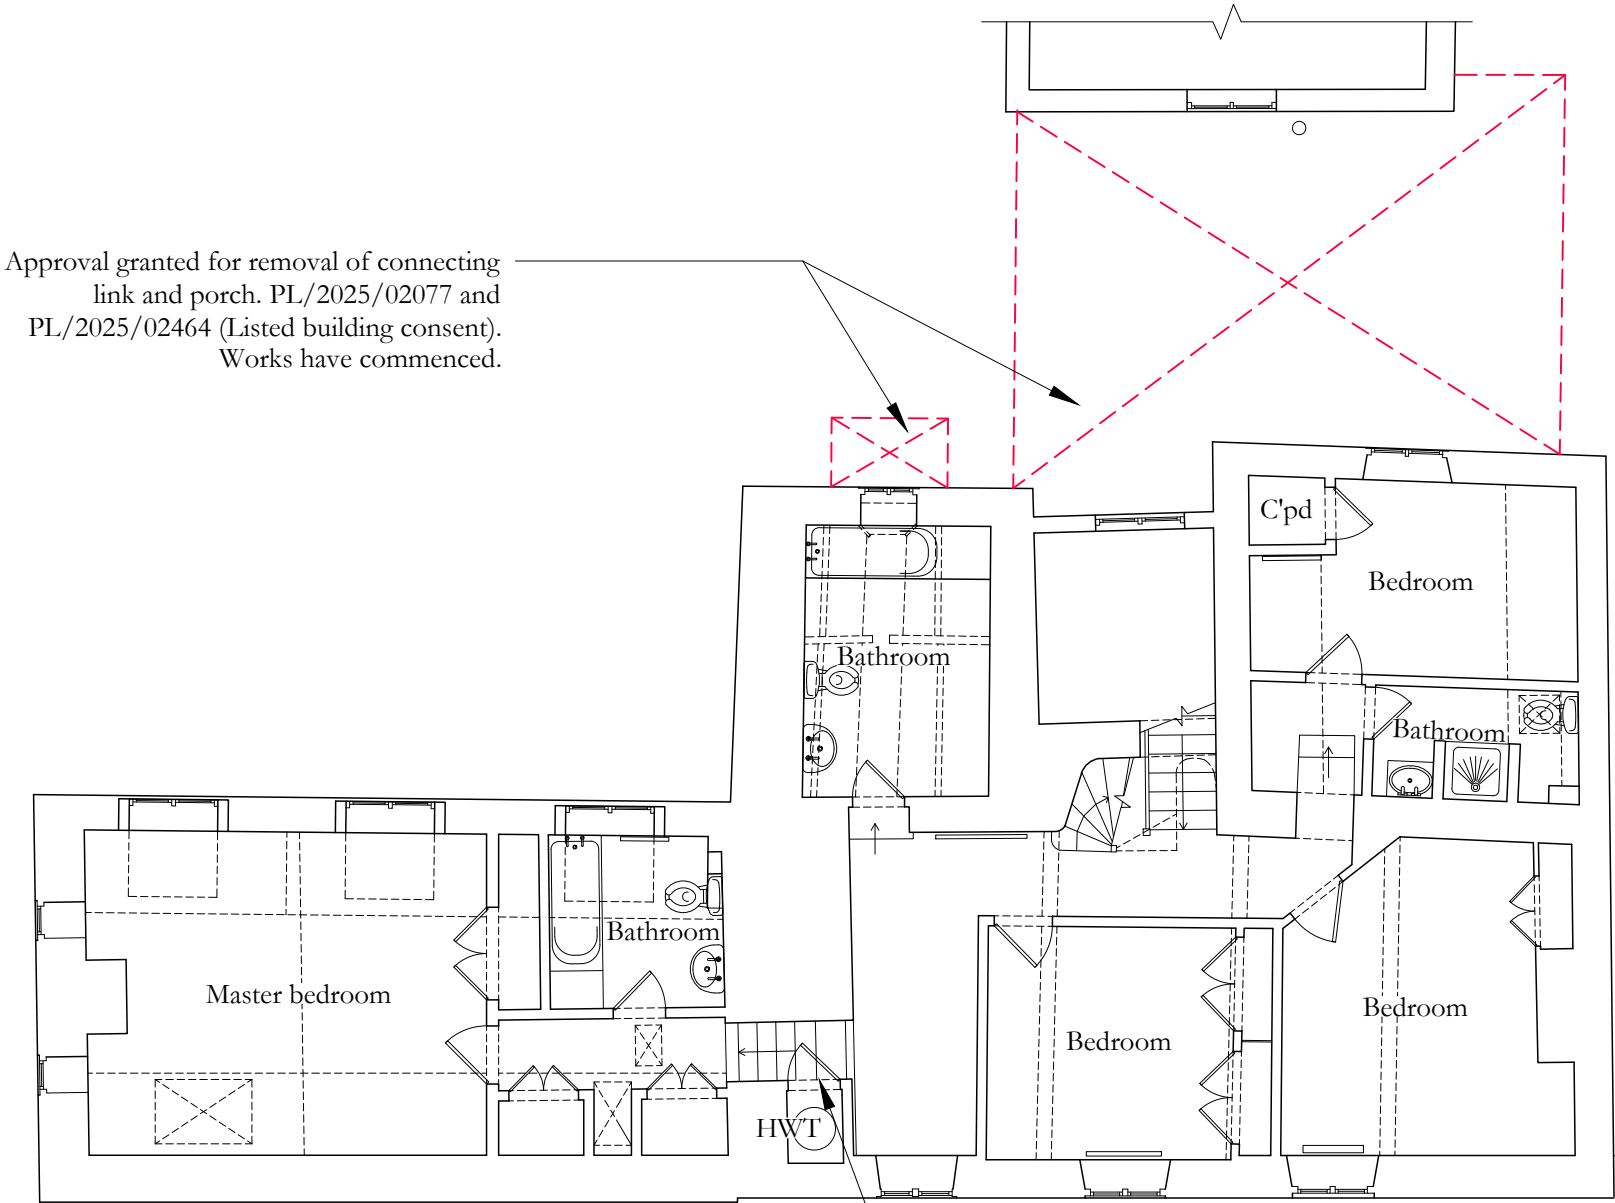

Approval granted for removal of connecting link and porch. PL/2025/02077 and PL/2025/02464 (Listed building consent). Works have commenced.

Door re-located as part of LBC (PL/2025/02464)- Proposal not yet implemented.

First Floor Plan- As Existing
Scale 1:100

 

REV	DATE	NOTES	BY
A	14-11-2025	Notes amended.	AT
~	11-07-2025	Drawing originated	AT

JOB TITLE
Gasper Farmhouse
Stourhead

DRAWING TITLE
First Floor Plan
As Existing



JOB No	DWG No	REV
666/02	012	A
DRAWN BY	SCALE	DATE
AT	1:100 at A3	July 2025