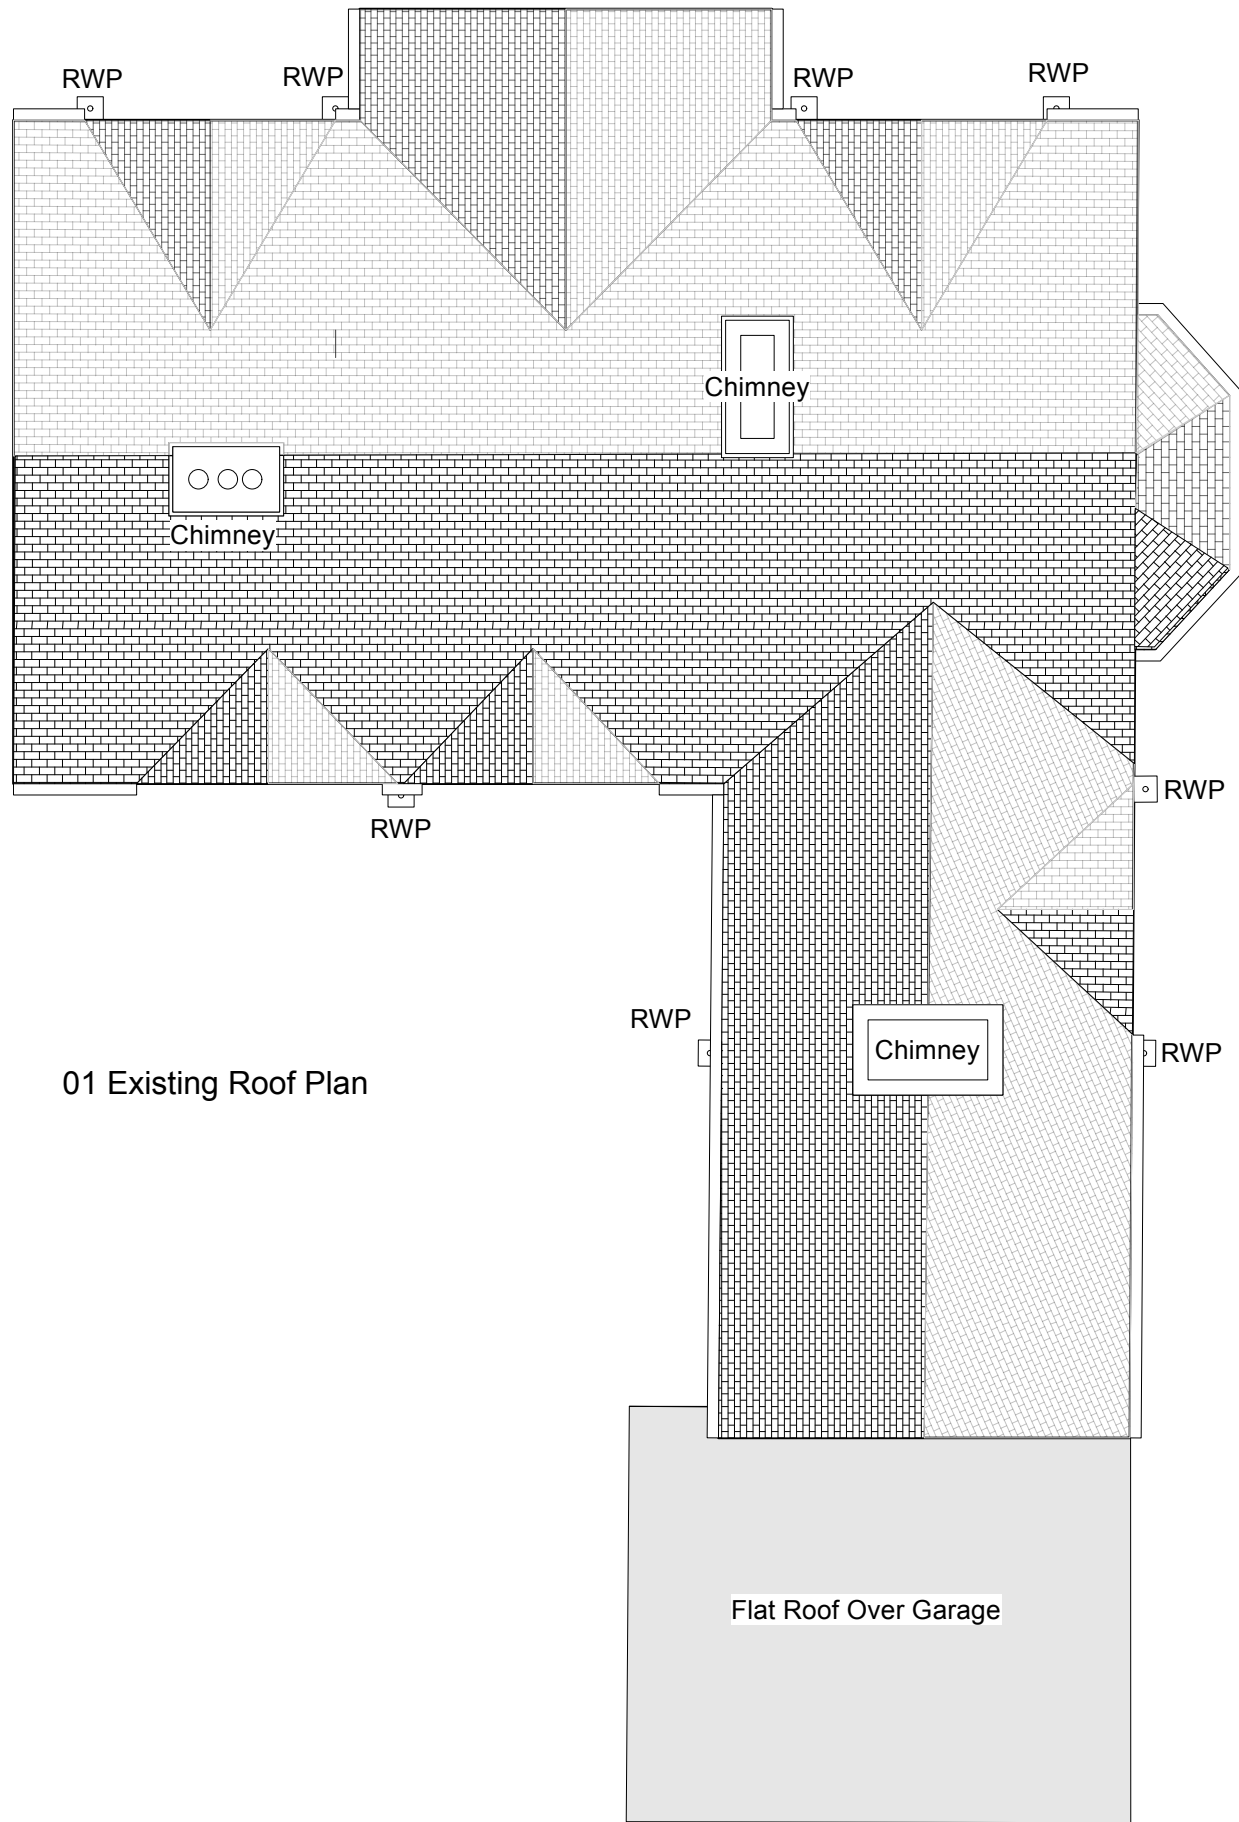


PLANNING

No.	Date	Dr/Ch	Revision Notes	Project Title	Sheet Scale:	Sheet No.	Rev	
				The Old Vicarage	1:100 @ A3	2127-CMS-XX-XX-DR-A-PL04		
				Project Client	Date: 24/06/2025	Project ID - Originator - Volume - Level - Type - Role - Number		
				F.Tieman	Drawn By: LW	Sheet Title		
				Suitability	Reviewed By: PR	Existing Roof Plan		
				Code - Description	Copyright. Check all dimensions on site. . This drawing is only to be used on the site for which designed.	26 Martingate, Corsham, Wiltshire, SN13 0HL, Web: www.cms-group.co, Tel: 01249 701333		