


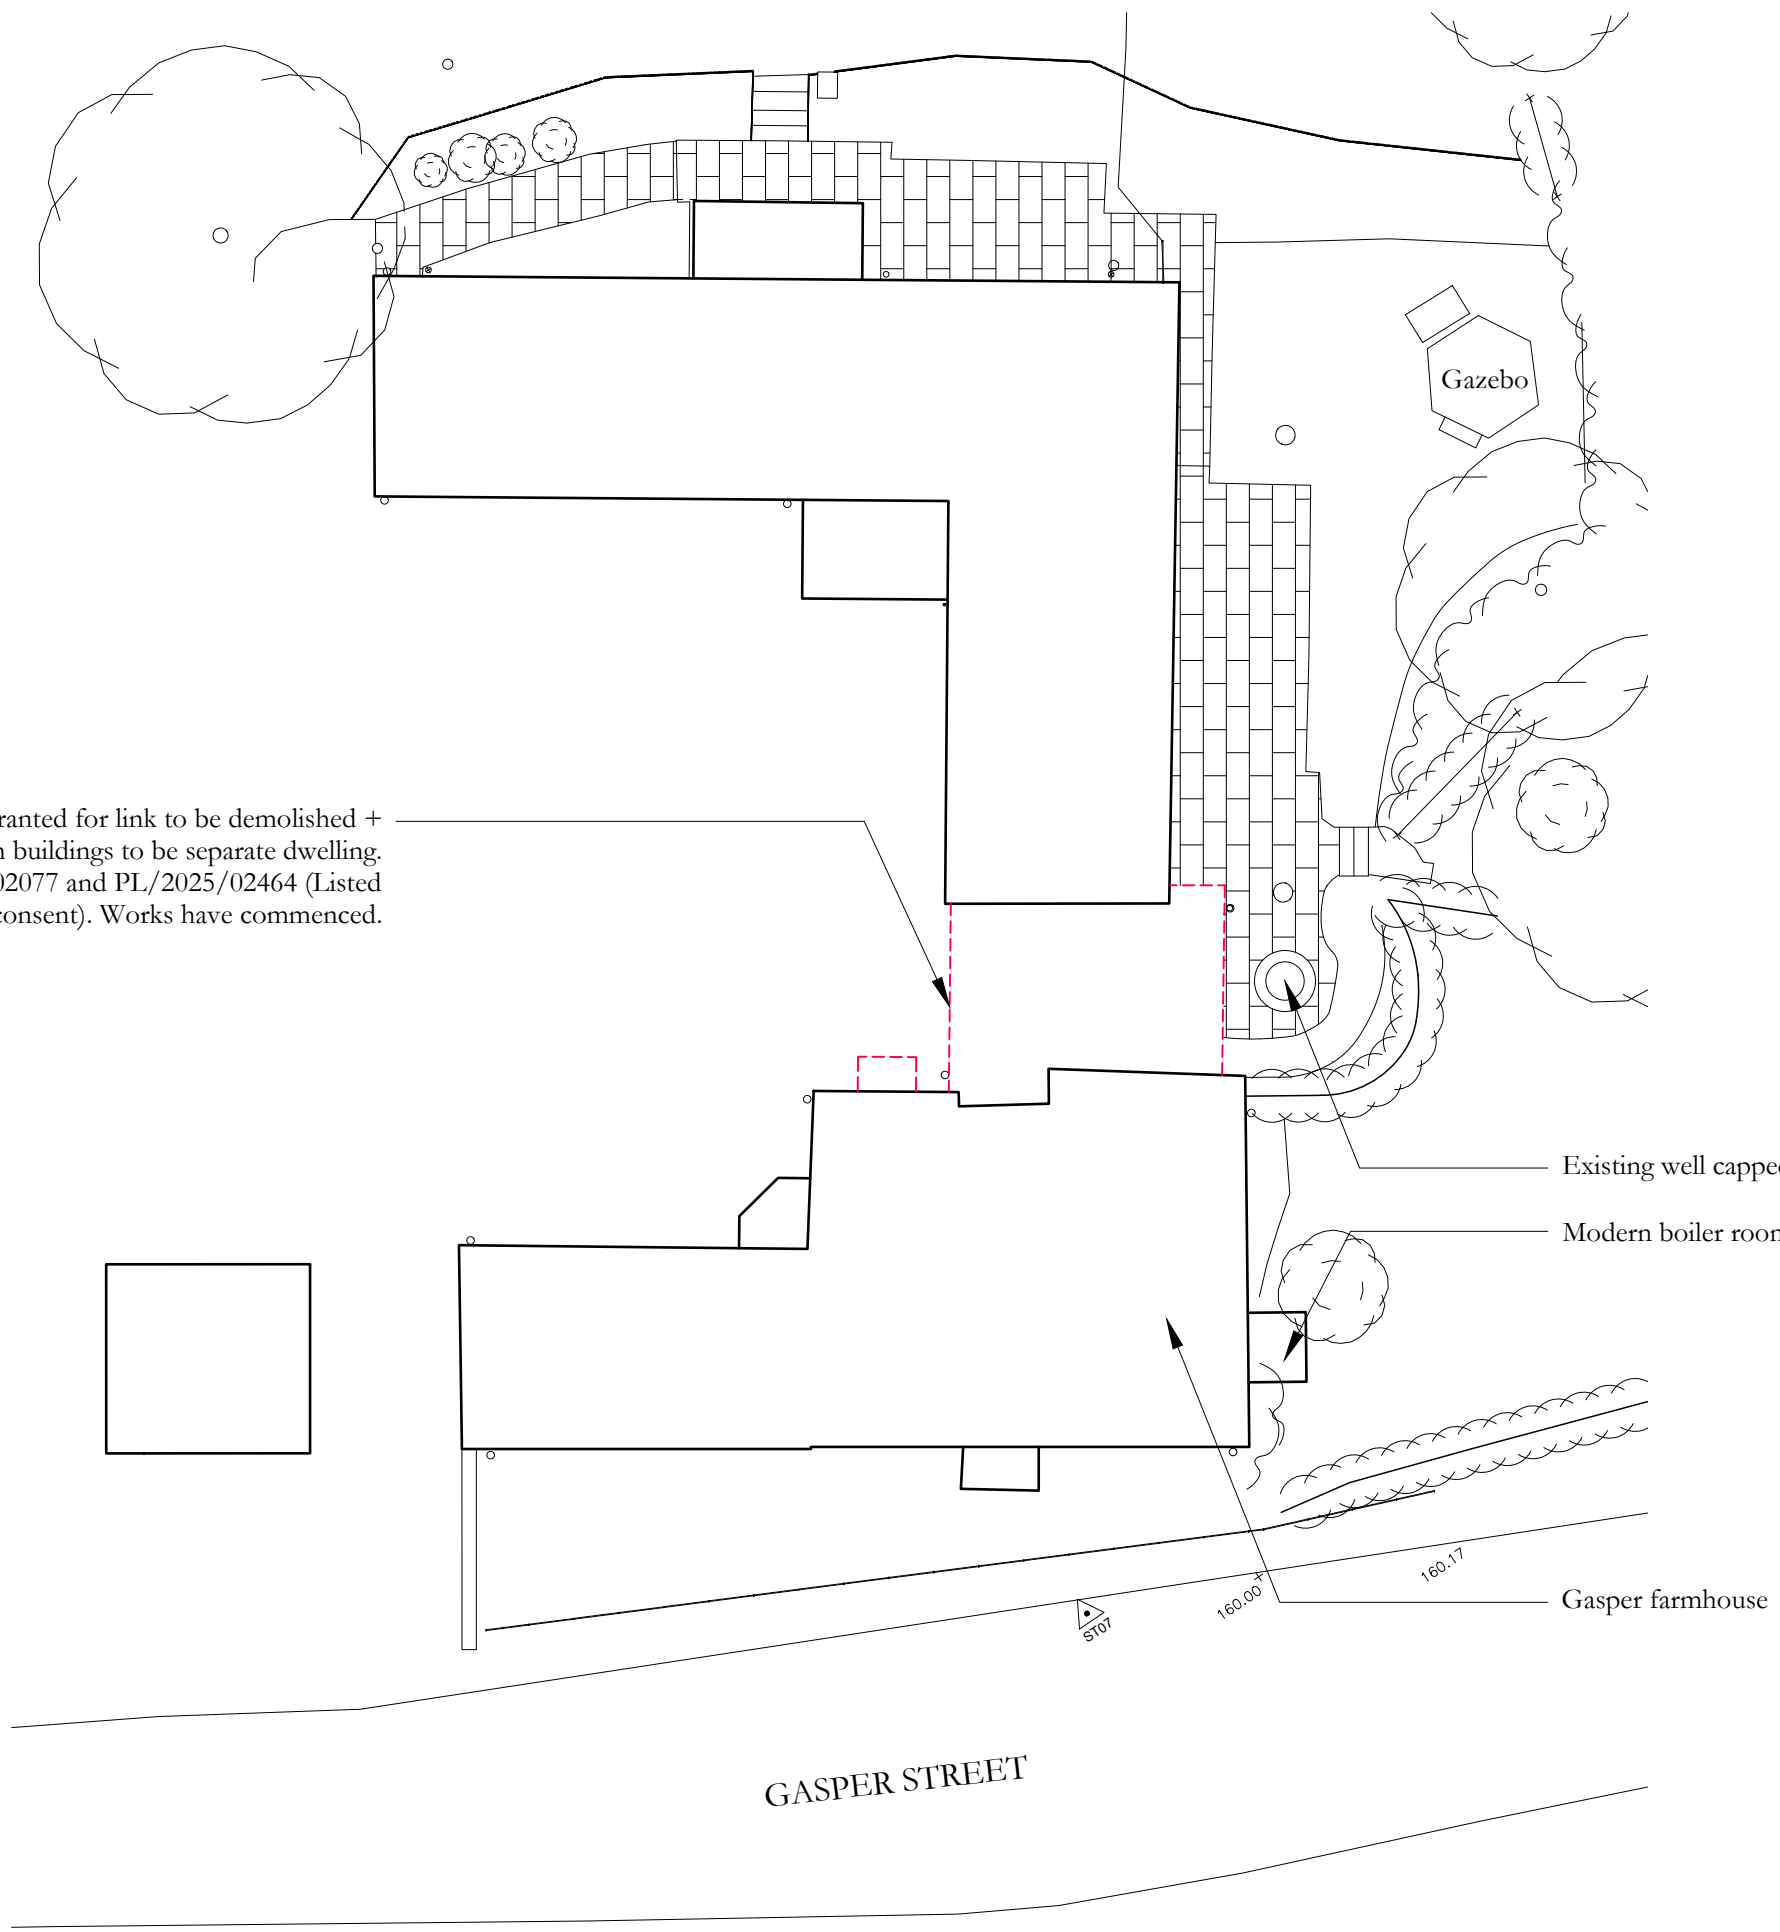

Approval granted for link to be demolished + former from buildings to be separate dwelling. PL/2025/02077 and PL/2025/02464 (Listed building consent). Works have commenced.


NOTES:

Responsibility is not accepted for errors made by others in scaling from this drawing. Any discrepancies are to be reported to Philip Hughes Associates for clarification.

PLANNING/ LBC

KEY

Structure demolished — — —

 

A	06-11-2025	Notes amended.	AT
~	14-07-2025	Drawing originated	AT
REV	DATE	NOTES	BY

JOB TITLE
Gasper Farmhouse
Stourhead
DRAWING TITLE
Site Plan
As Existing



JOB No	DWG No	REV
666/02	002	A
DRAWN BY	SCALE	DATE
AT	1:200 at A3	July 2025

Site Plan- As Existing
Scale 1:200