




First Floor Gross Internal Area (GIA) = 92 sq m

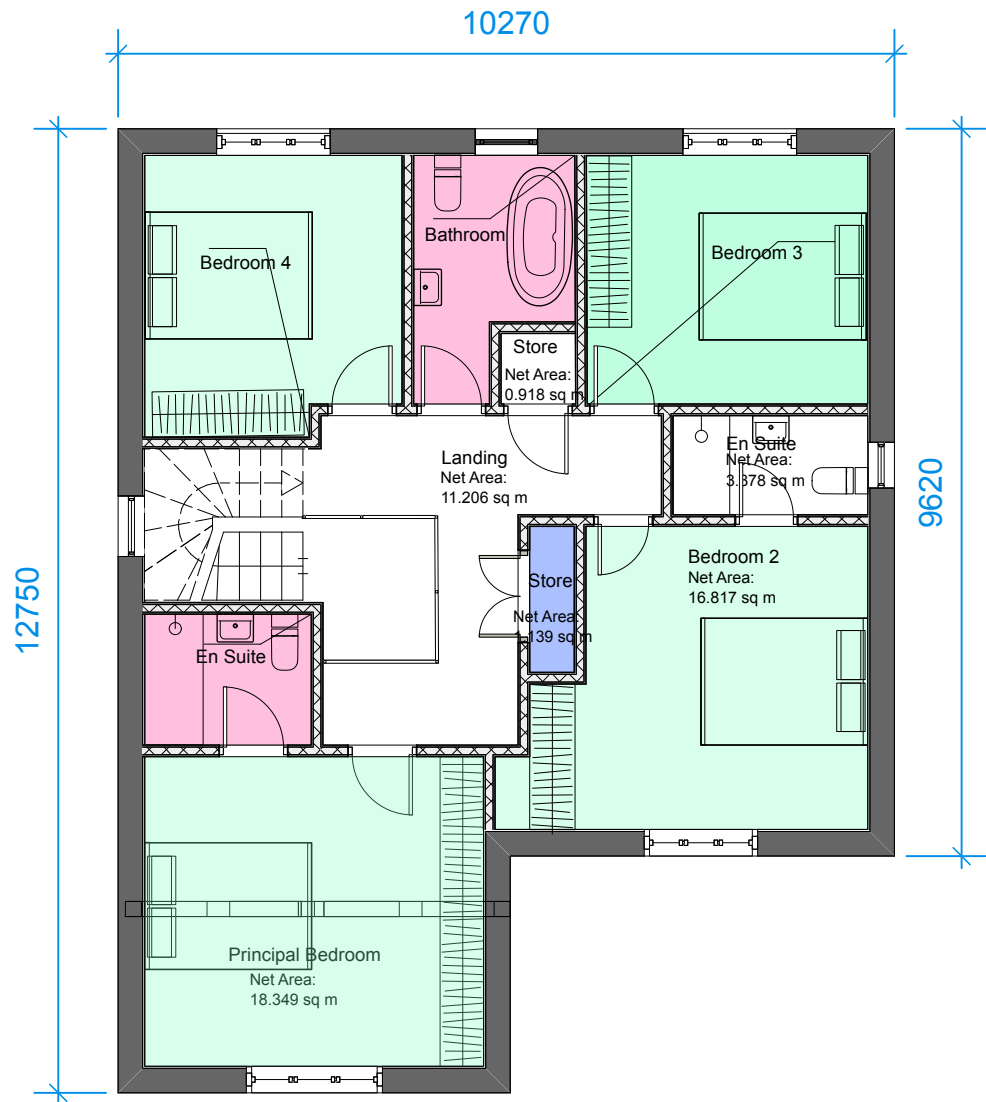

01 House Type 1 - First Floor Plan

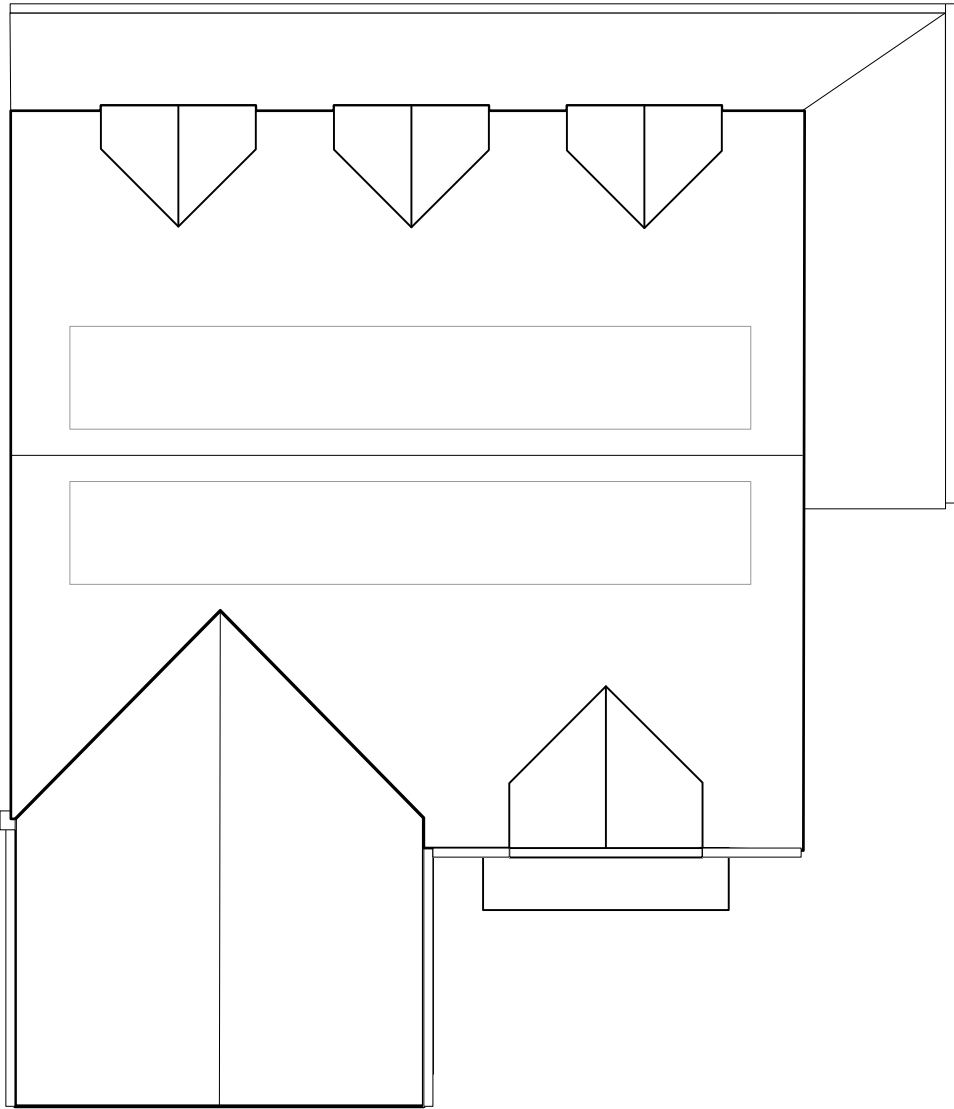

02 House Type 1 - Roof Plan

 

PLANNING

No.	Date	Dr/Ch	Revision Notes	Project Title The Old Vicarage	Sheet Scale: 1:100 @ A3	Sheet No. Project ID - Originator - Volume - Level - Type - Role - Number	Rev A CMS Architects
A	26/09/2025		Revised first floor layout & roof plan	Project Client F.Tieman	Date: 26/09/2025	2127-CMS-XX-XX-DR-A-PL20	
				Suitability Code - Description	Drawn By: LW	Sheet Title House Type 1 - Plots 1 & 2 Proposed Floor Plans	
				S0 INITIAL STATUS	Reviewed By: PR	26 Martingate, Corsham, Wiltshire, SN13 0HL, Web: www.cms-group.co, Tel: 01249 701333	
					Copyright. Check all dimensions on site. . This drawing is only to be used on the site for which designed.		