


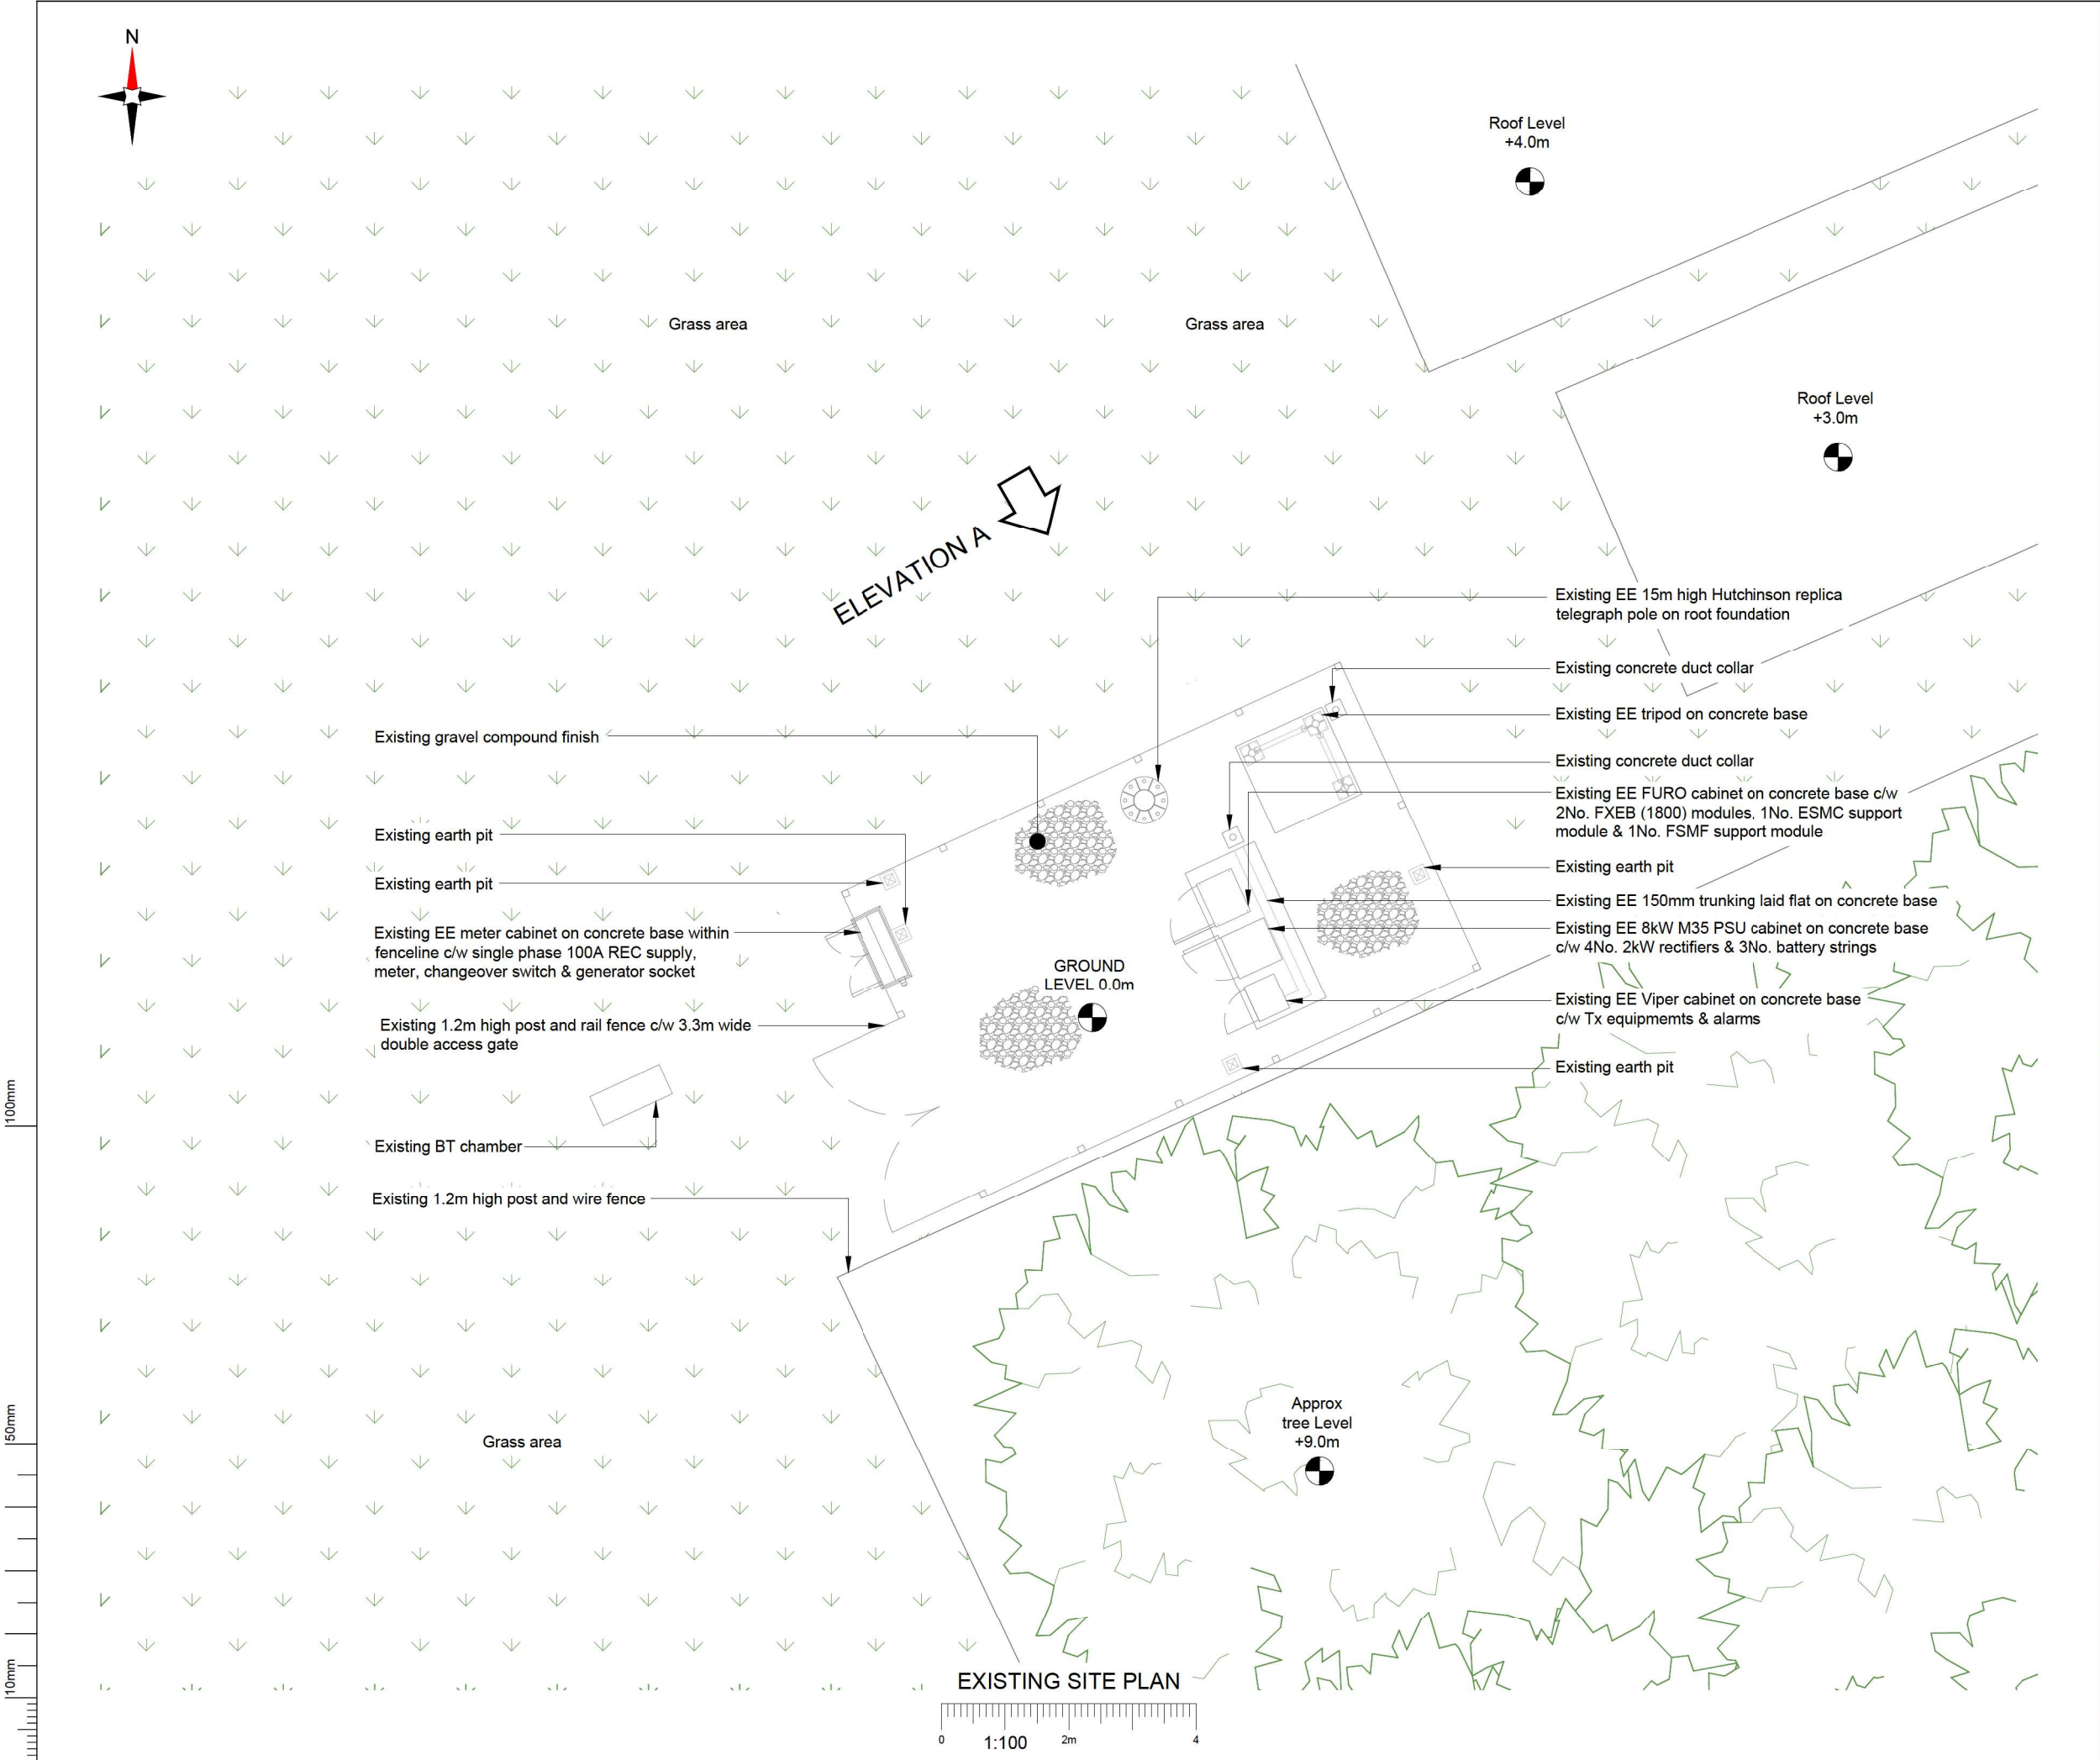

NOTES:

1. ALL DIMENSIONS IN MM UNLESS OTHERWISE NOTED.

Master:	Project:	Purpose of Issue:	Issue:
DDD	Power Area Power Resilience	Detailed Design	A2
Date:	Revision / Upgrade Description:		
Drawn:	AMF Panel updated to Single Phase - Lightning protection layout		
Checked:	corrected - Electrical Schematic updated		
Approved:	J.Alexander		
Master:	Project:	Purpose of Issue:	Issue:
DDD	Power Area Power Resilience	Detailed Design	A1
Date:	Revision / Upgrade Description:		
Drawn:	SUC		
Checked:	H.Cameron		
Approved:	J.Alexander		



Everything Everywhere
One Braham Street
London
E1 8EE
Tel: 020 7356 5000



M-GROUP
Telecom

M-GROUP TELECOM
WEST LODGE
STATION APPROACH
WEST BYFLEET
SURREY
KT14 6NG
TEL : 01932 411011
FAX : 01932 411012

Site Name:

RUSHMORE FARM

Site ID:

1482074

Address:

LAND AT RUSHMORE FARM
TOLLARD ROYAL
SALISBURY
WILTSHIRE
SP5 5PT

Title:

100 EXISTING SITE PLAN

Project:

PRIMARY AREA POWER RESILIENCE

Purpose of Issue:

DETAILED DESIGN

EE Cell ID:	MBNL Cell ID:	H3G Cell ID:
75260	SSB078	H3GNA

File name:

SSB078_75260_H3GNA_EE_PR_DDD_A2