



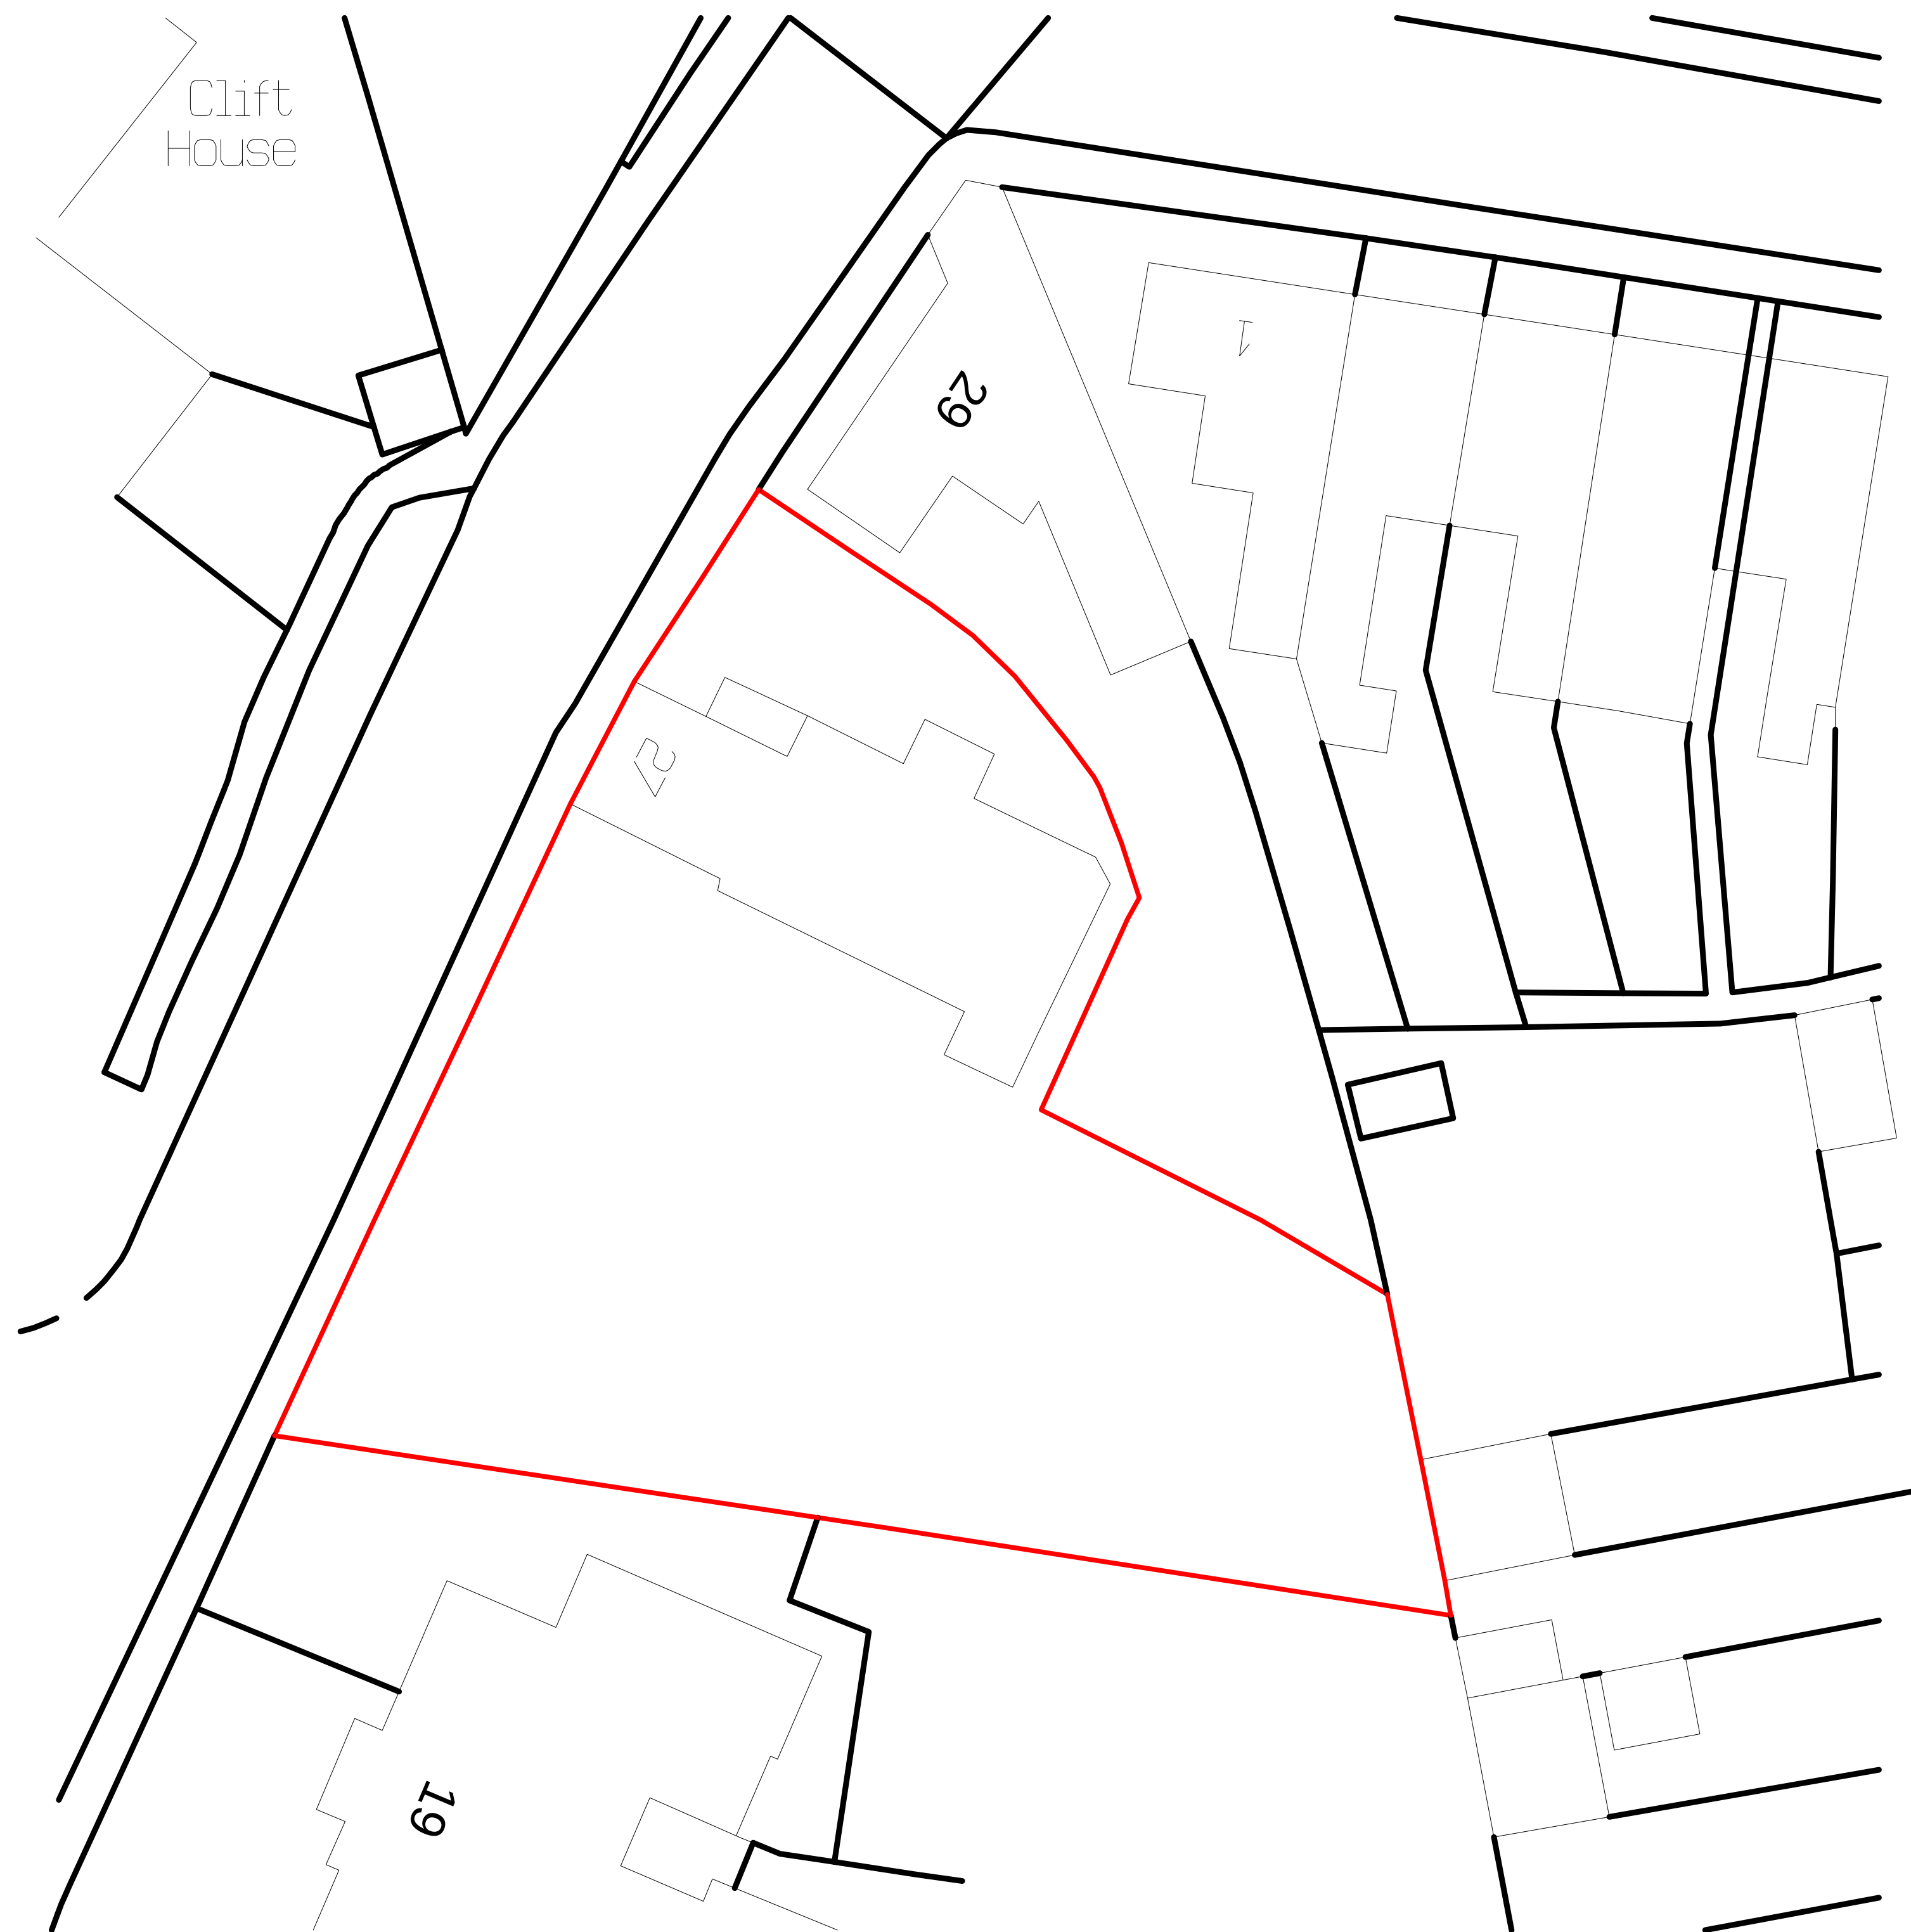


Site Plan

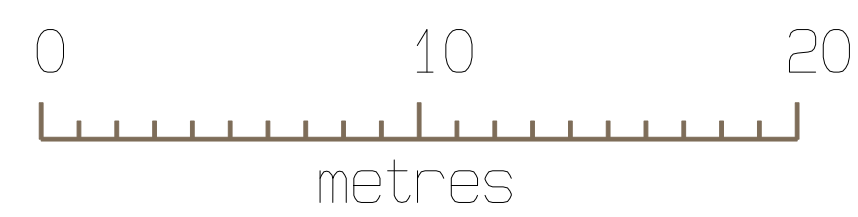


1:200

Crown copyright 2022 Ordnance Survey 100053143

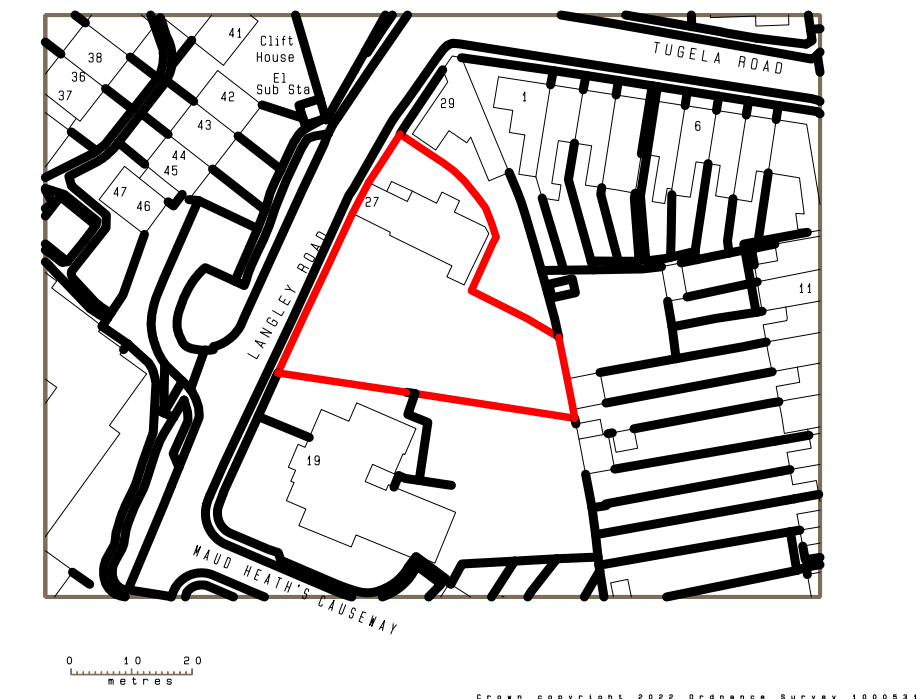

Location 1:1250

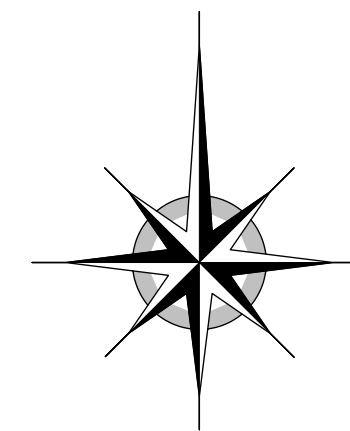

Giles Bennett Design

Primrose Cottage
Ockwells Road
Cox Green
Maidenhead
Berks. SL6 3AD

Tel: 07909 910009
E-Mail: giles@gilesbennett.co.uk

Client

Mr. & Mrs. D. Sparrow

Job Title

27 Langley Road
Chippenham
Wilts. SN15 1BP

Drawing Title

Site & Location Plans

Scale
As Shown on All Sheet

Date
October 2022

Drawn by
G. T. Bennett

Drg. No.

GTB-927-3