



A3 paper size

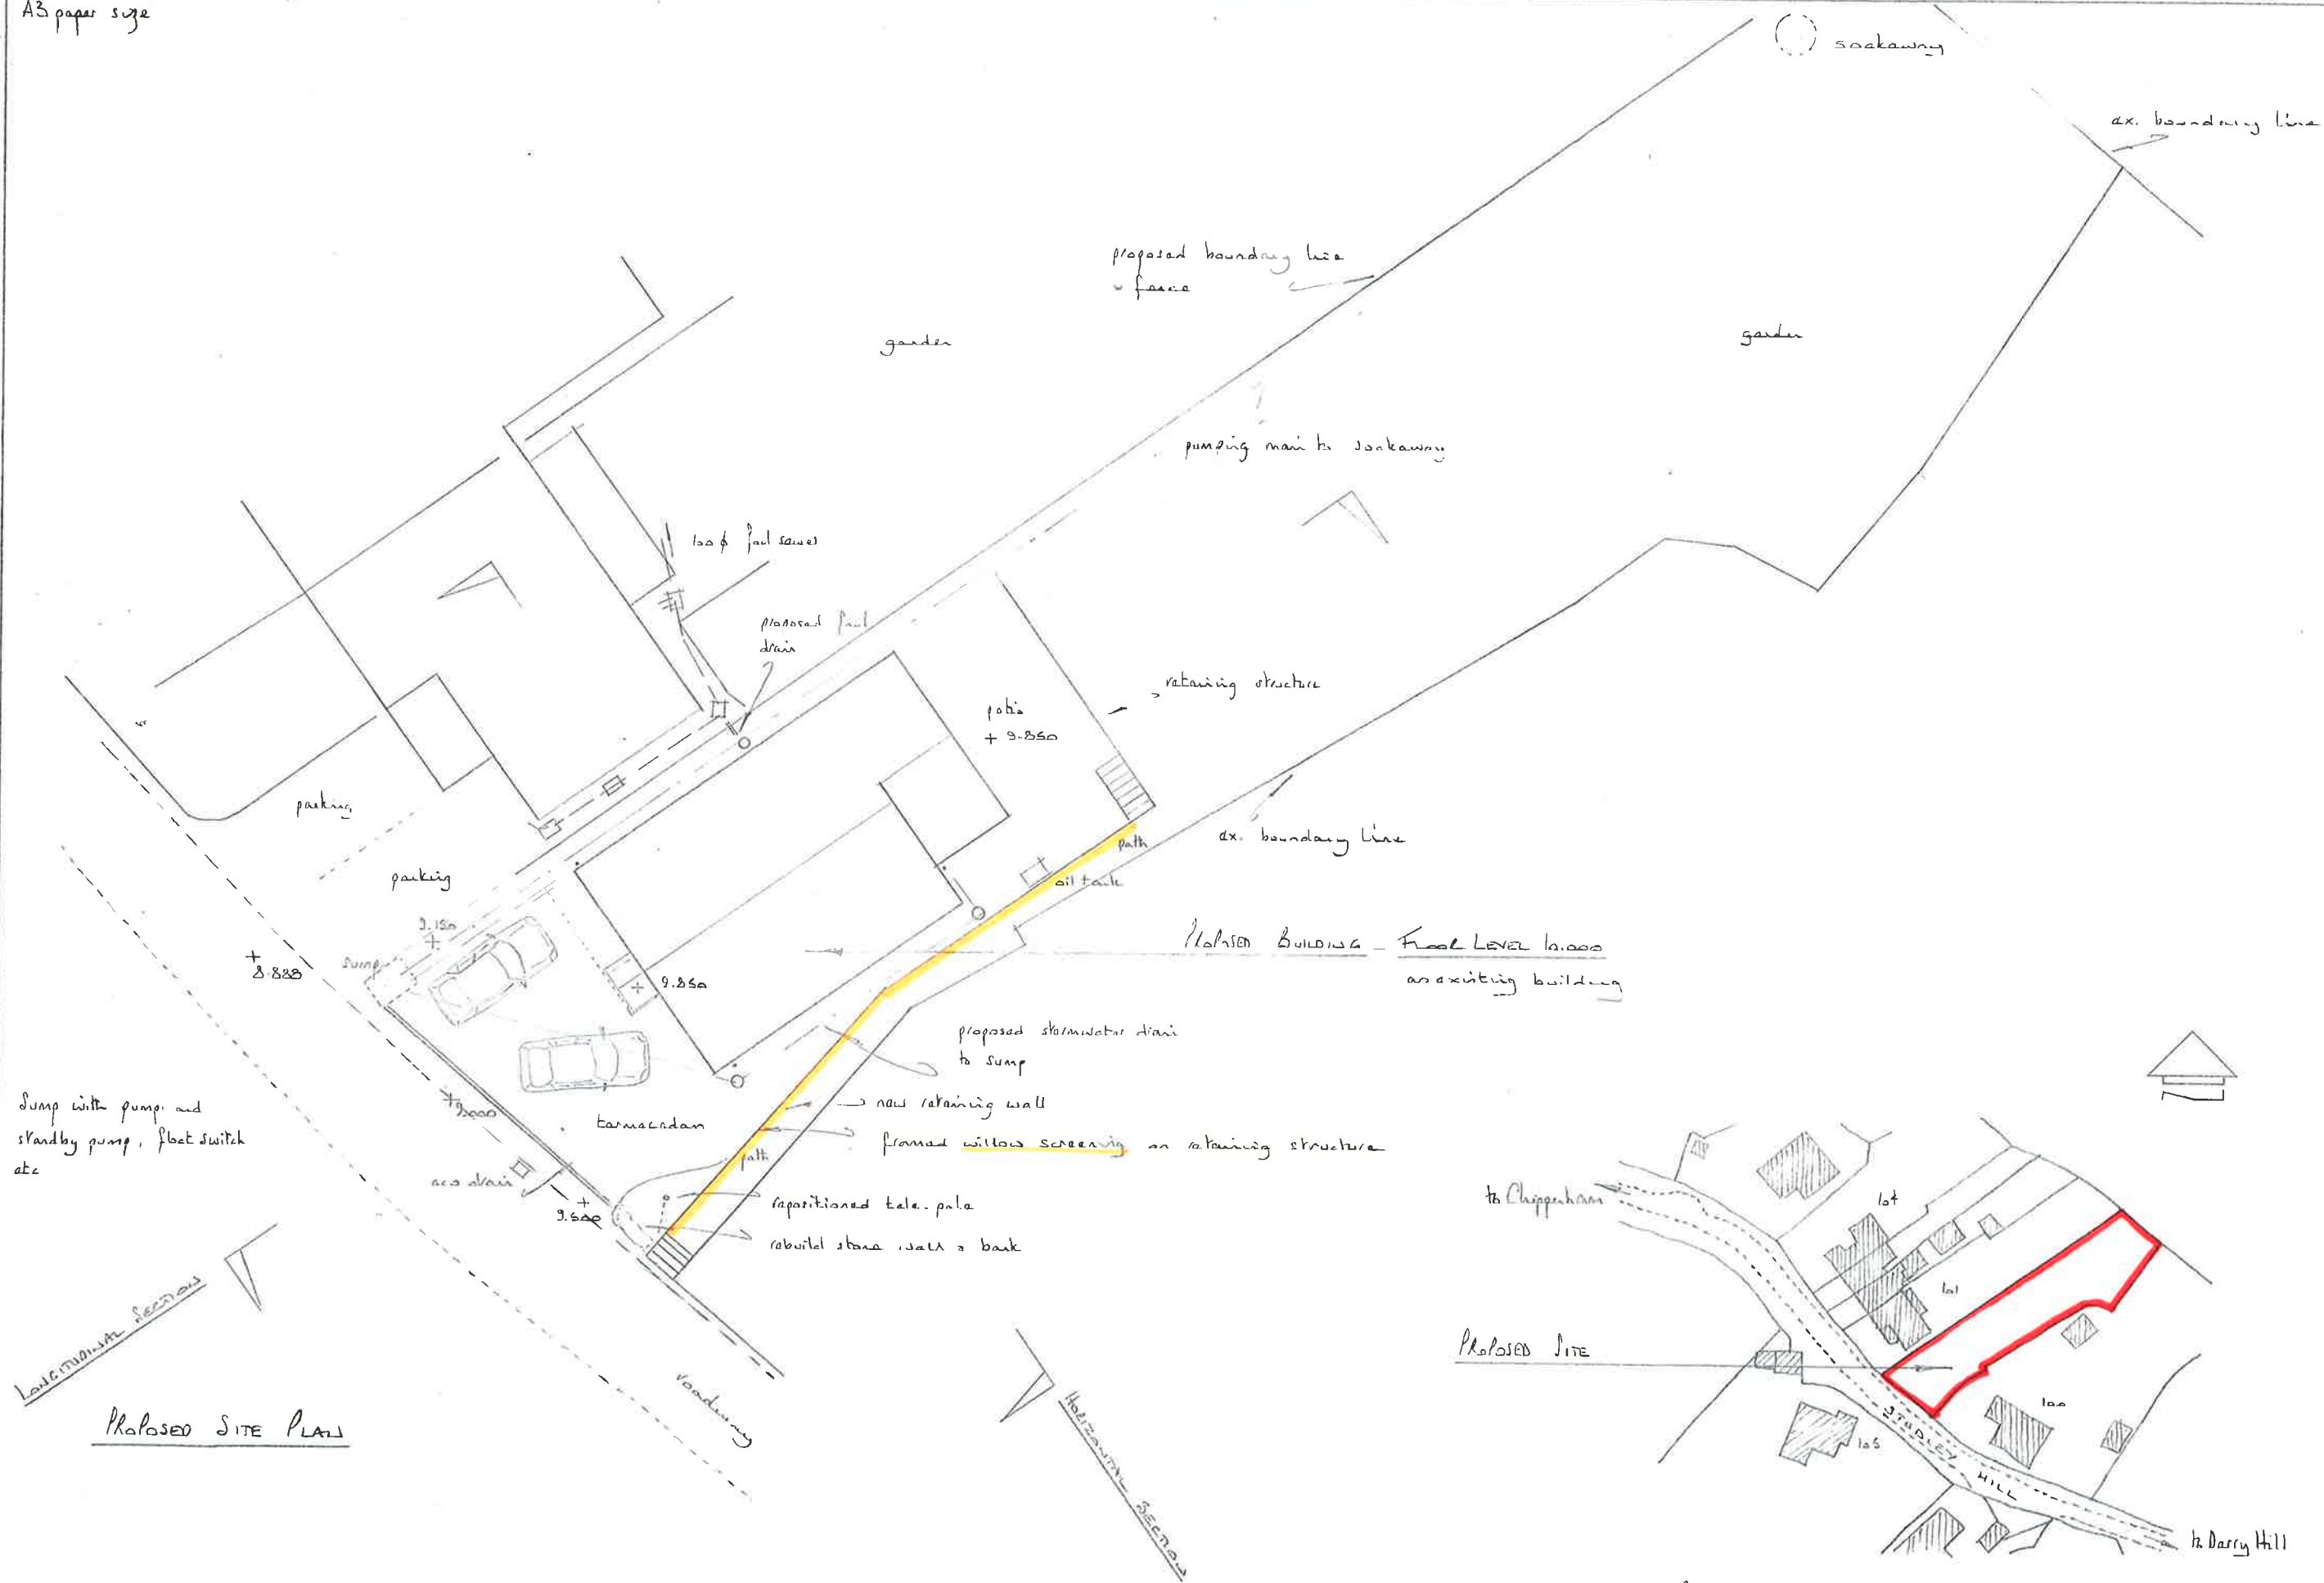

PROPOSED SITE PLAN



LOCATION PLAN

 

ALL INFORMATION AND DIMENSIONS TO BE CHECKED AND VERIFIED
FROM CONSTRUCTION OF MODELING MATERIALS

ISSUE	
1	18.01.03
	REVISION
2	17.04.18
	Levels added
	Wall & back added
	Fence added
3	10.05.18
	Section lines added
Drawing No. 1322	
Proposed Dwelling Adj. 101 STOLEY HILL STOLEY CALNE	
SHEET as shown	
SHEET	CON :
5	6