



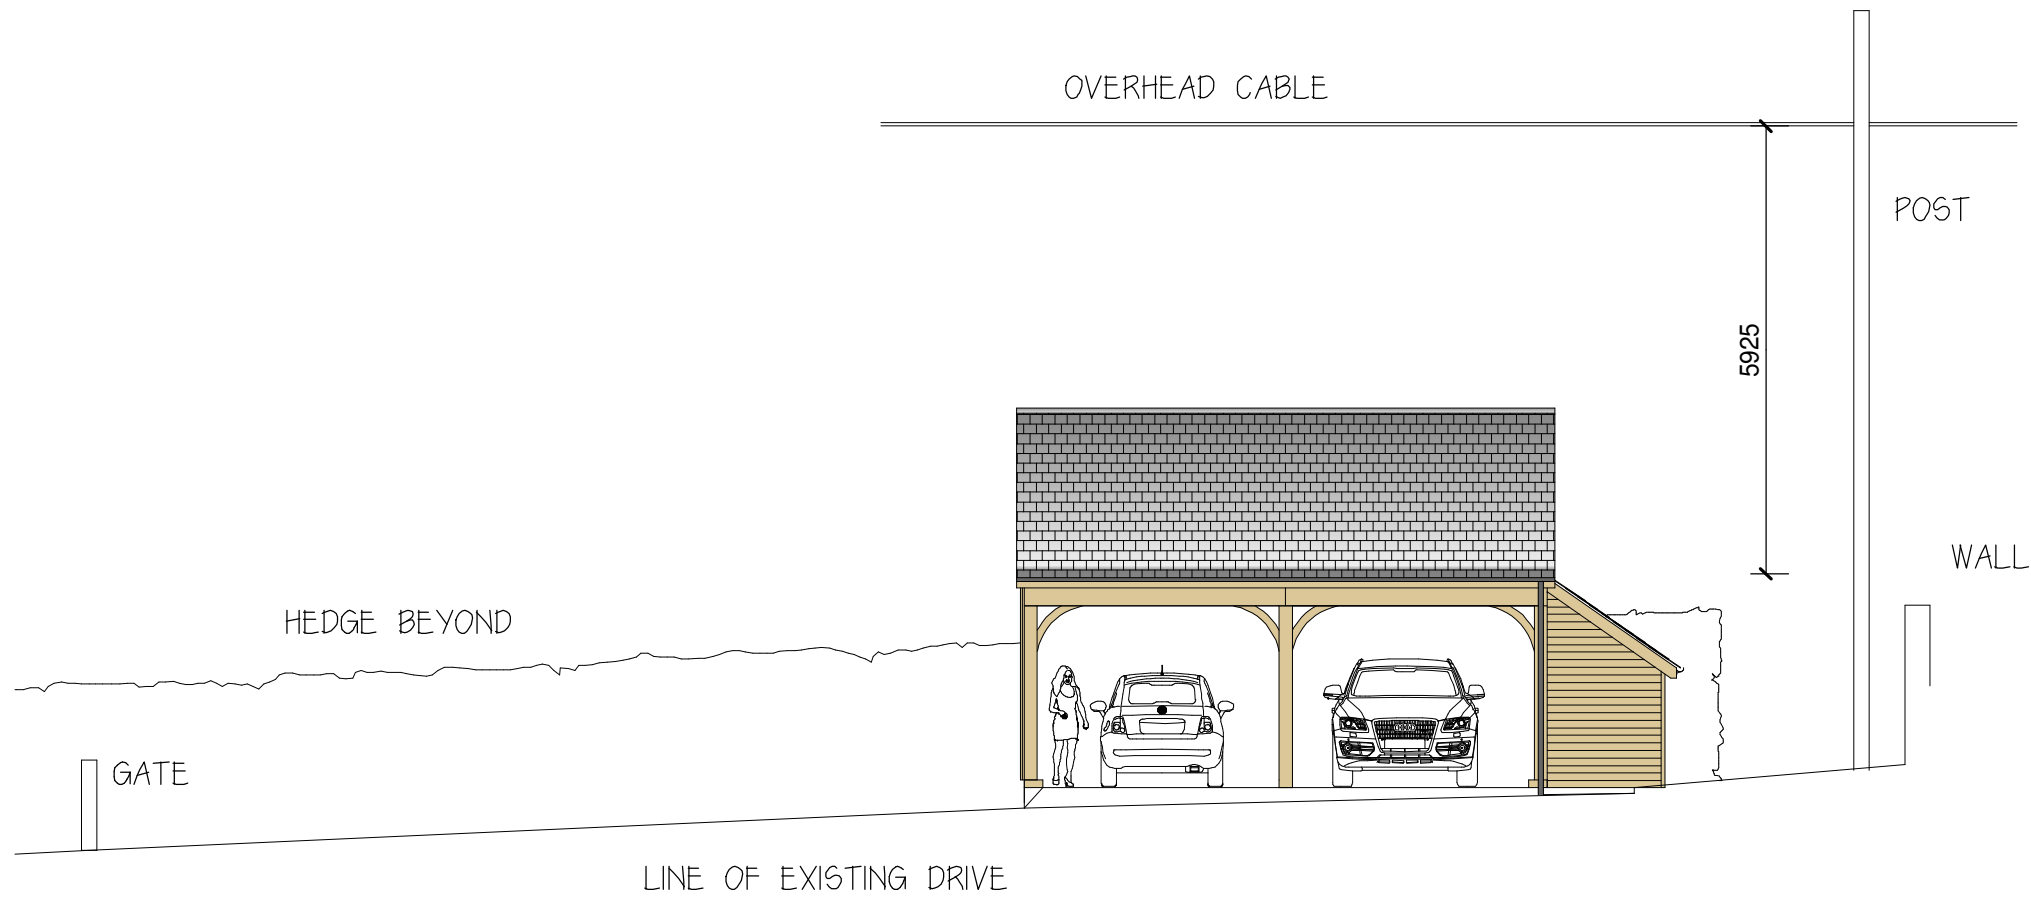


SOUTH ELEVATION

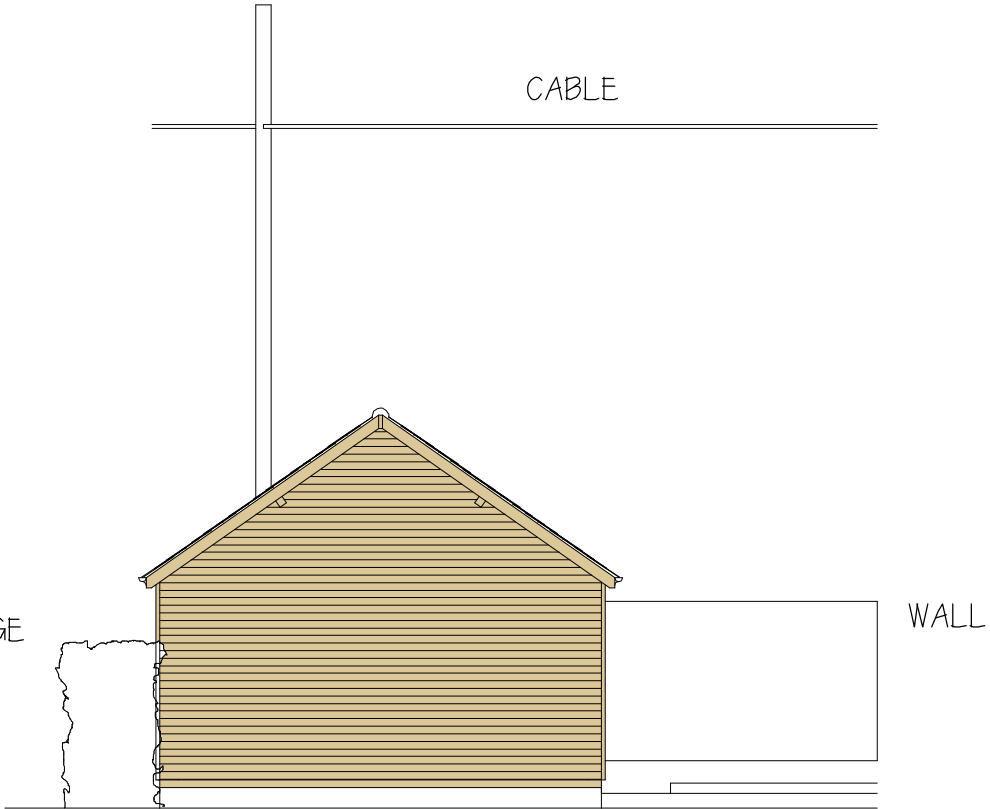

WEST ELEVATION



FARLEY FARMHOUSE

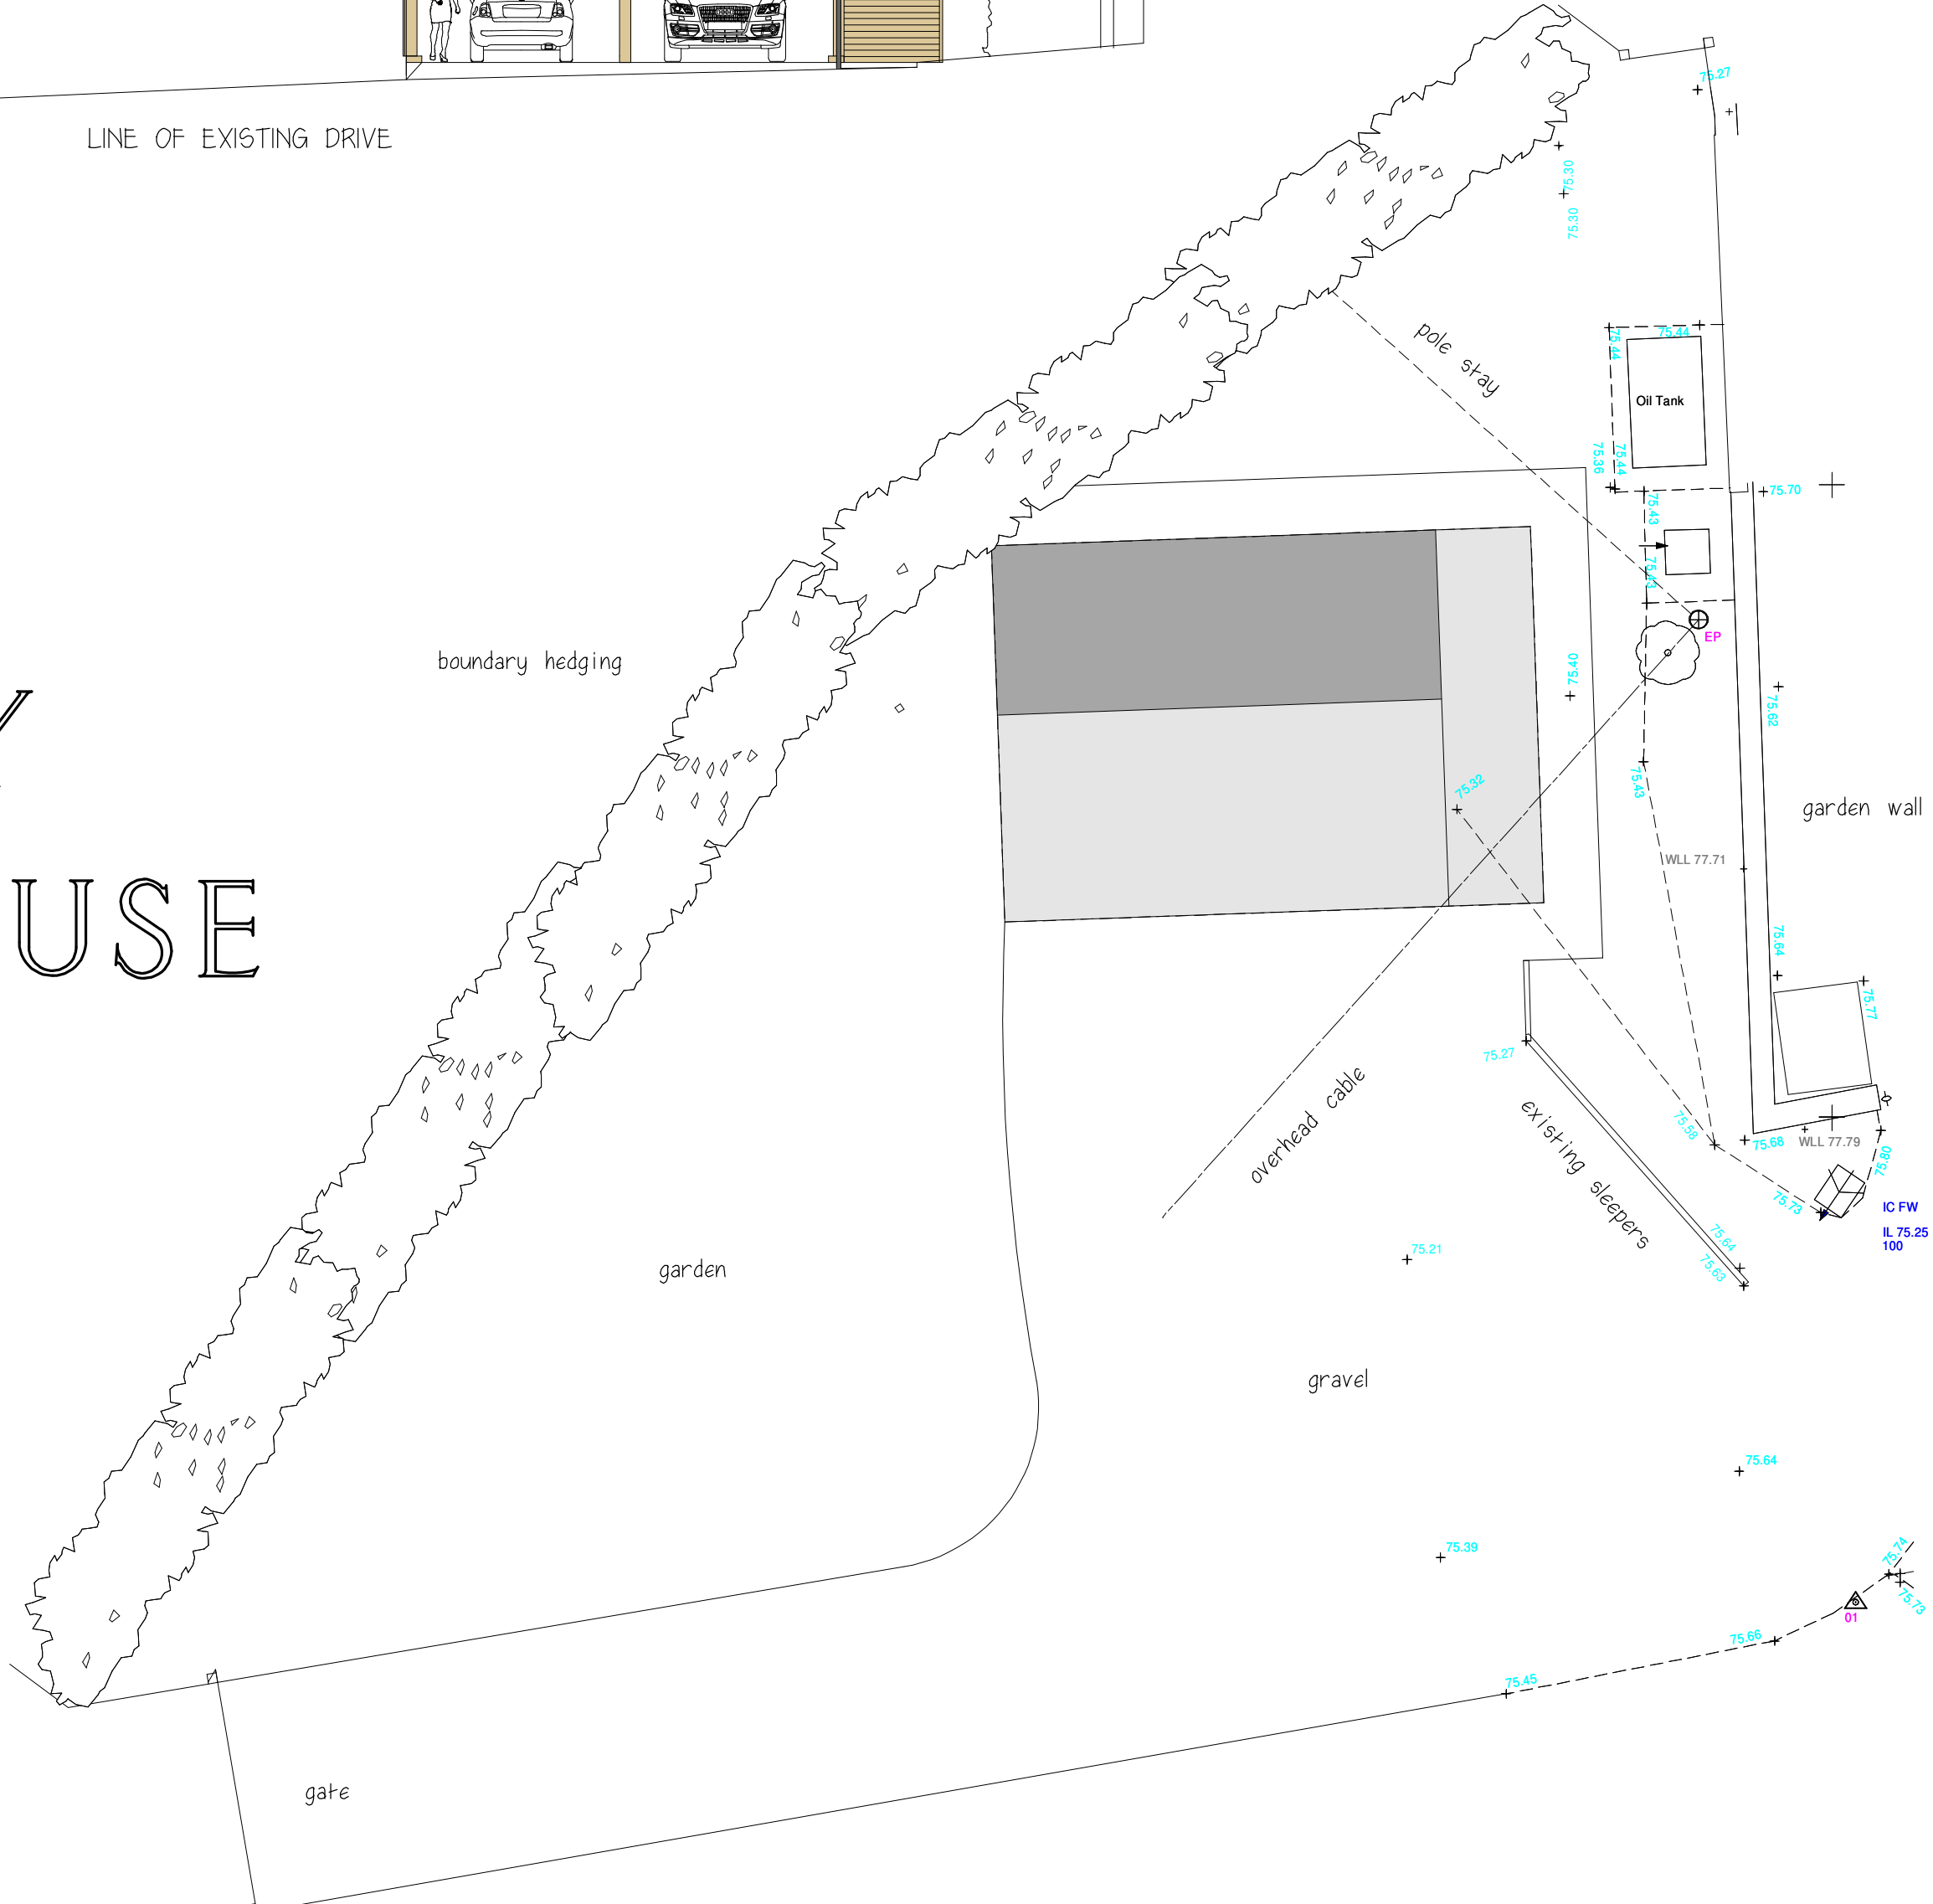

BLOCK PLAN

proposed car port
at
farley farmhouse
farley

BLOCK PLAN AS PROPOSED

scale 1:100 date nov 2025

drawing no ACf/p/02