



A3 paper size


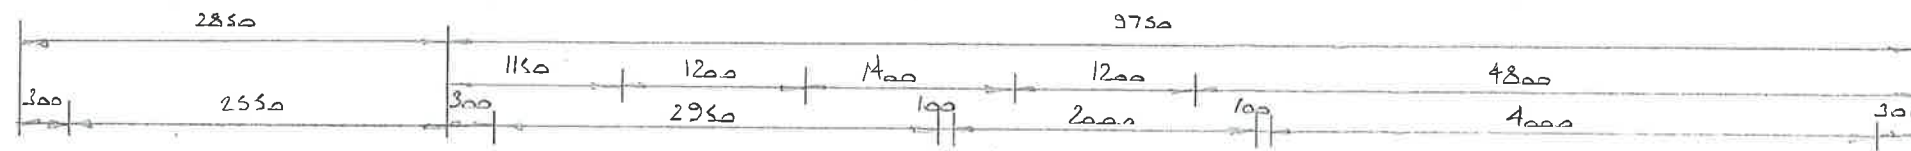


RETAINING WALL

variable height
sheet pile faced with
concrete block & render & capped

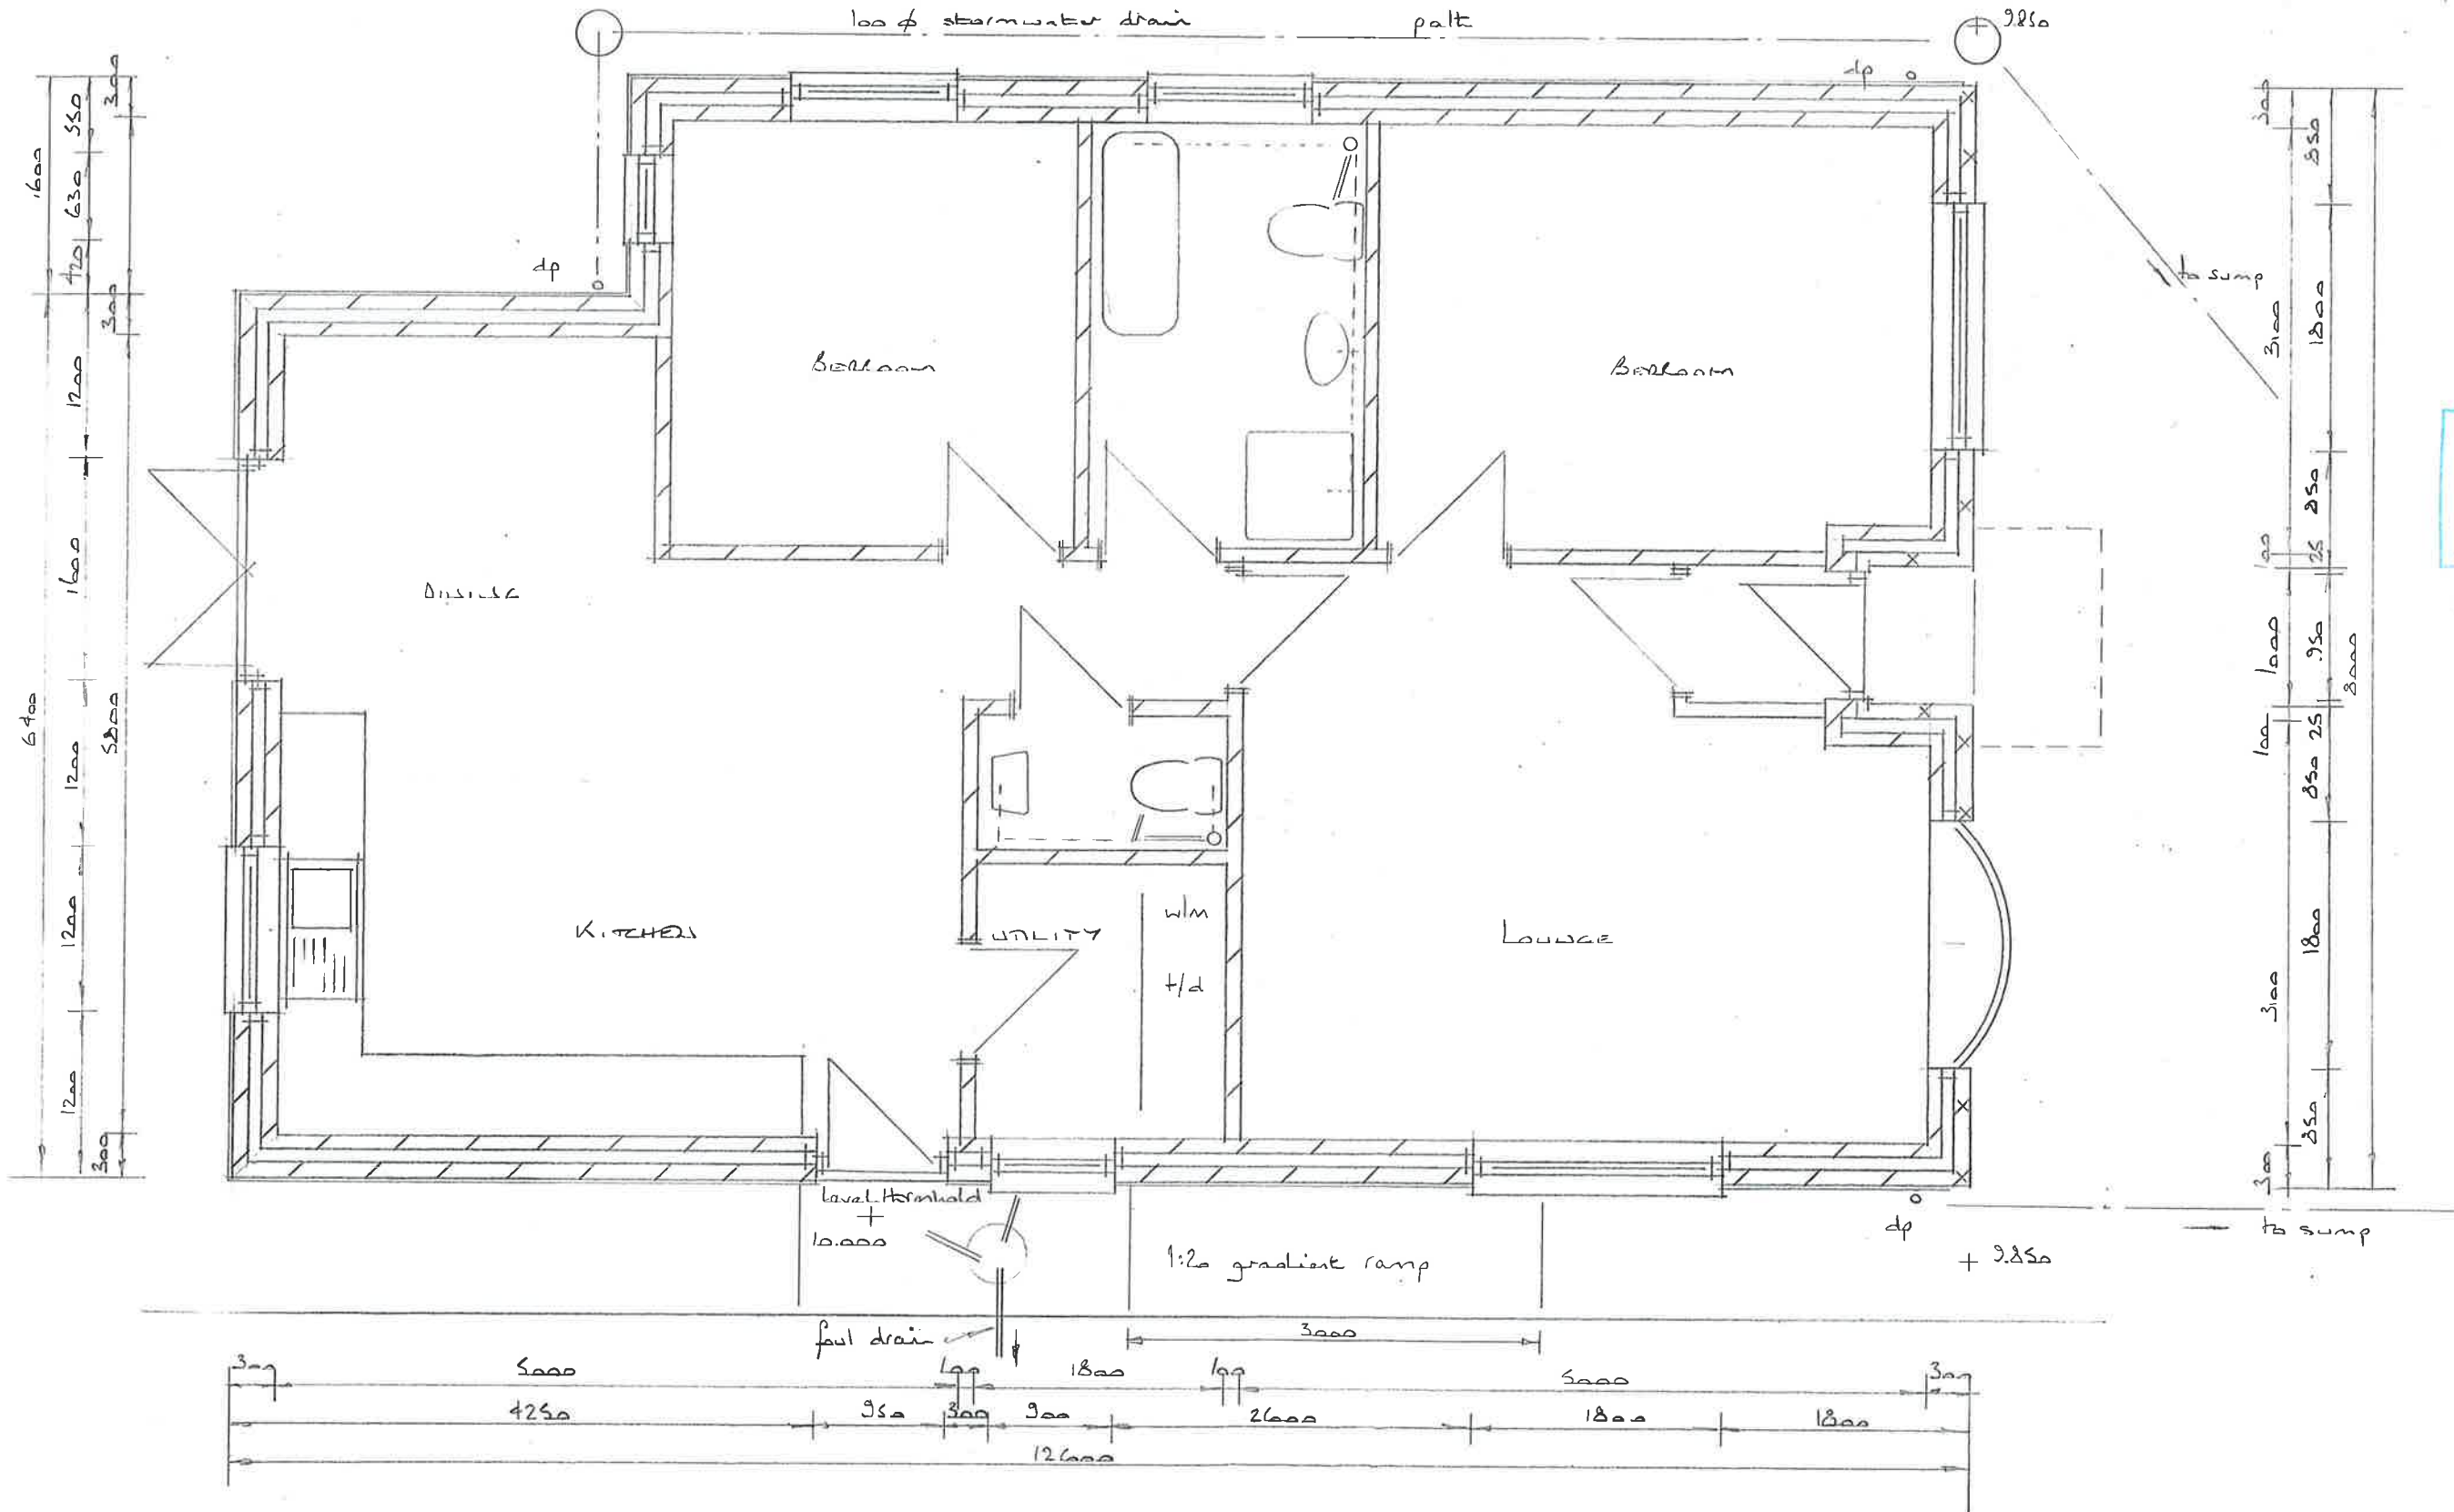

Proposed Floor Plan

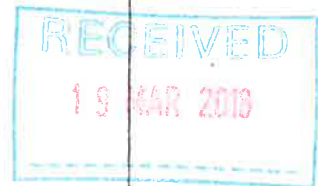 

ISSUE

18.01.18

REVISION

DRAWING NO. 1322

PROPOSED DWELLING
ADD. 101 SMOLEY HILL
SMOLEY
CALVE

SCALES as shown

SHEET 2

CONS 3

ALL INFORMATION AND DIMENSIONS TO BE CHECKED AND VERIFIED
PRIOR TO CONSTRUCTION OR ORDERING MATERIALS