



Location Plan
Scale 1:1250

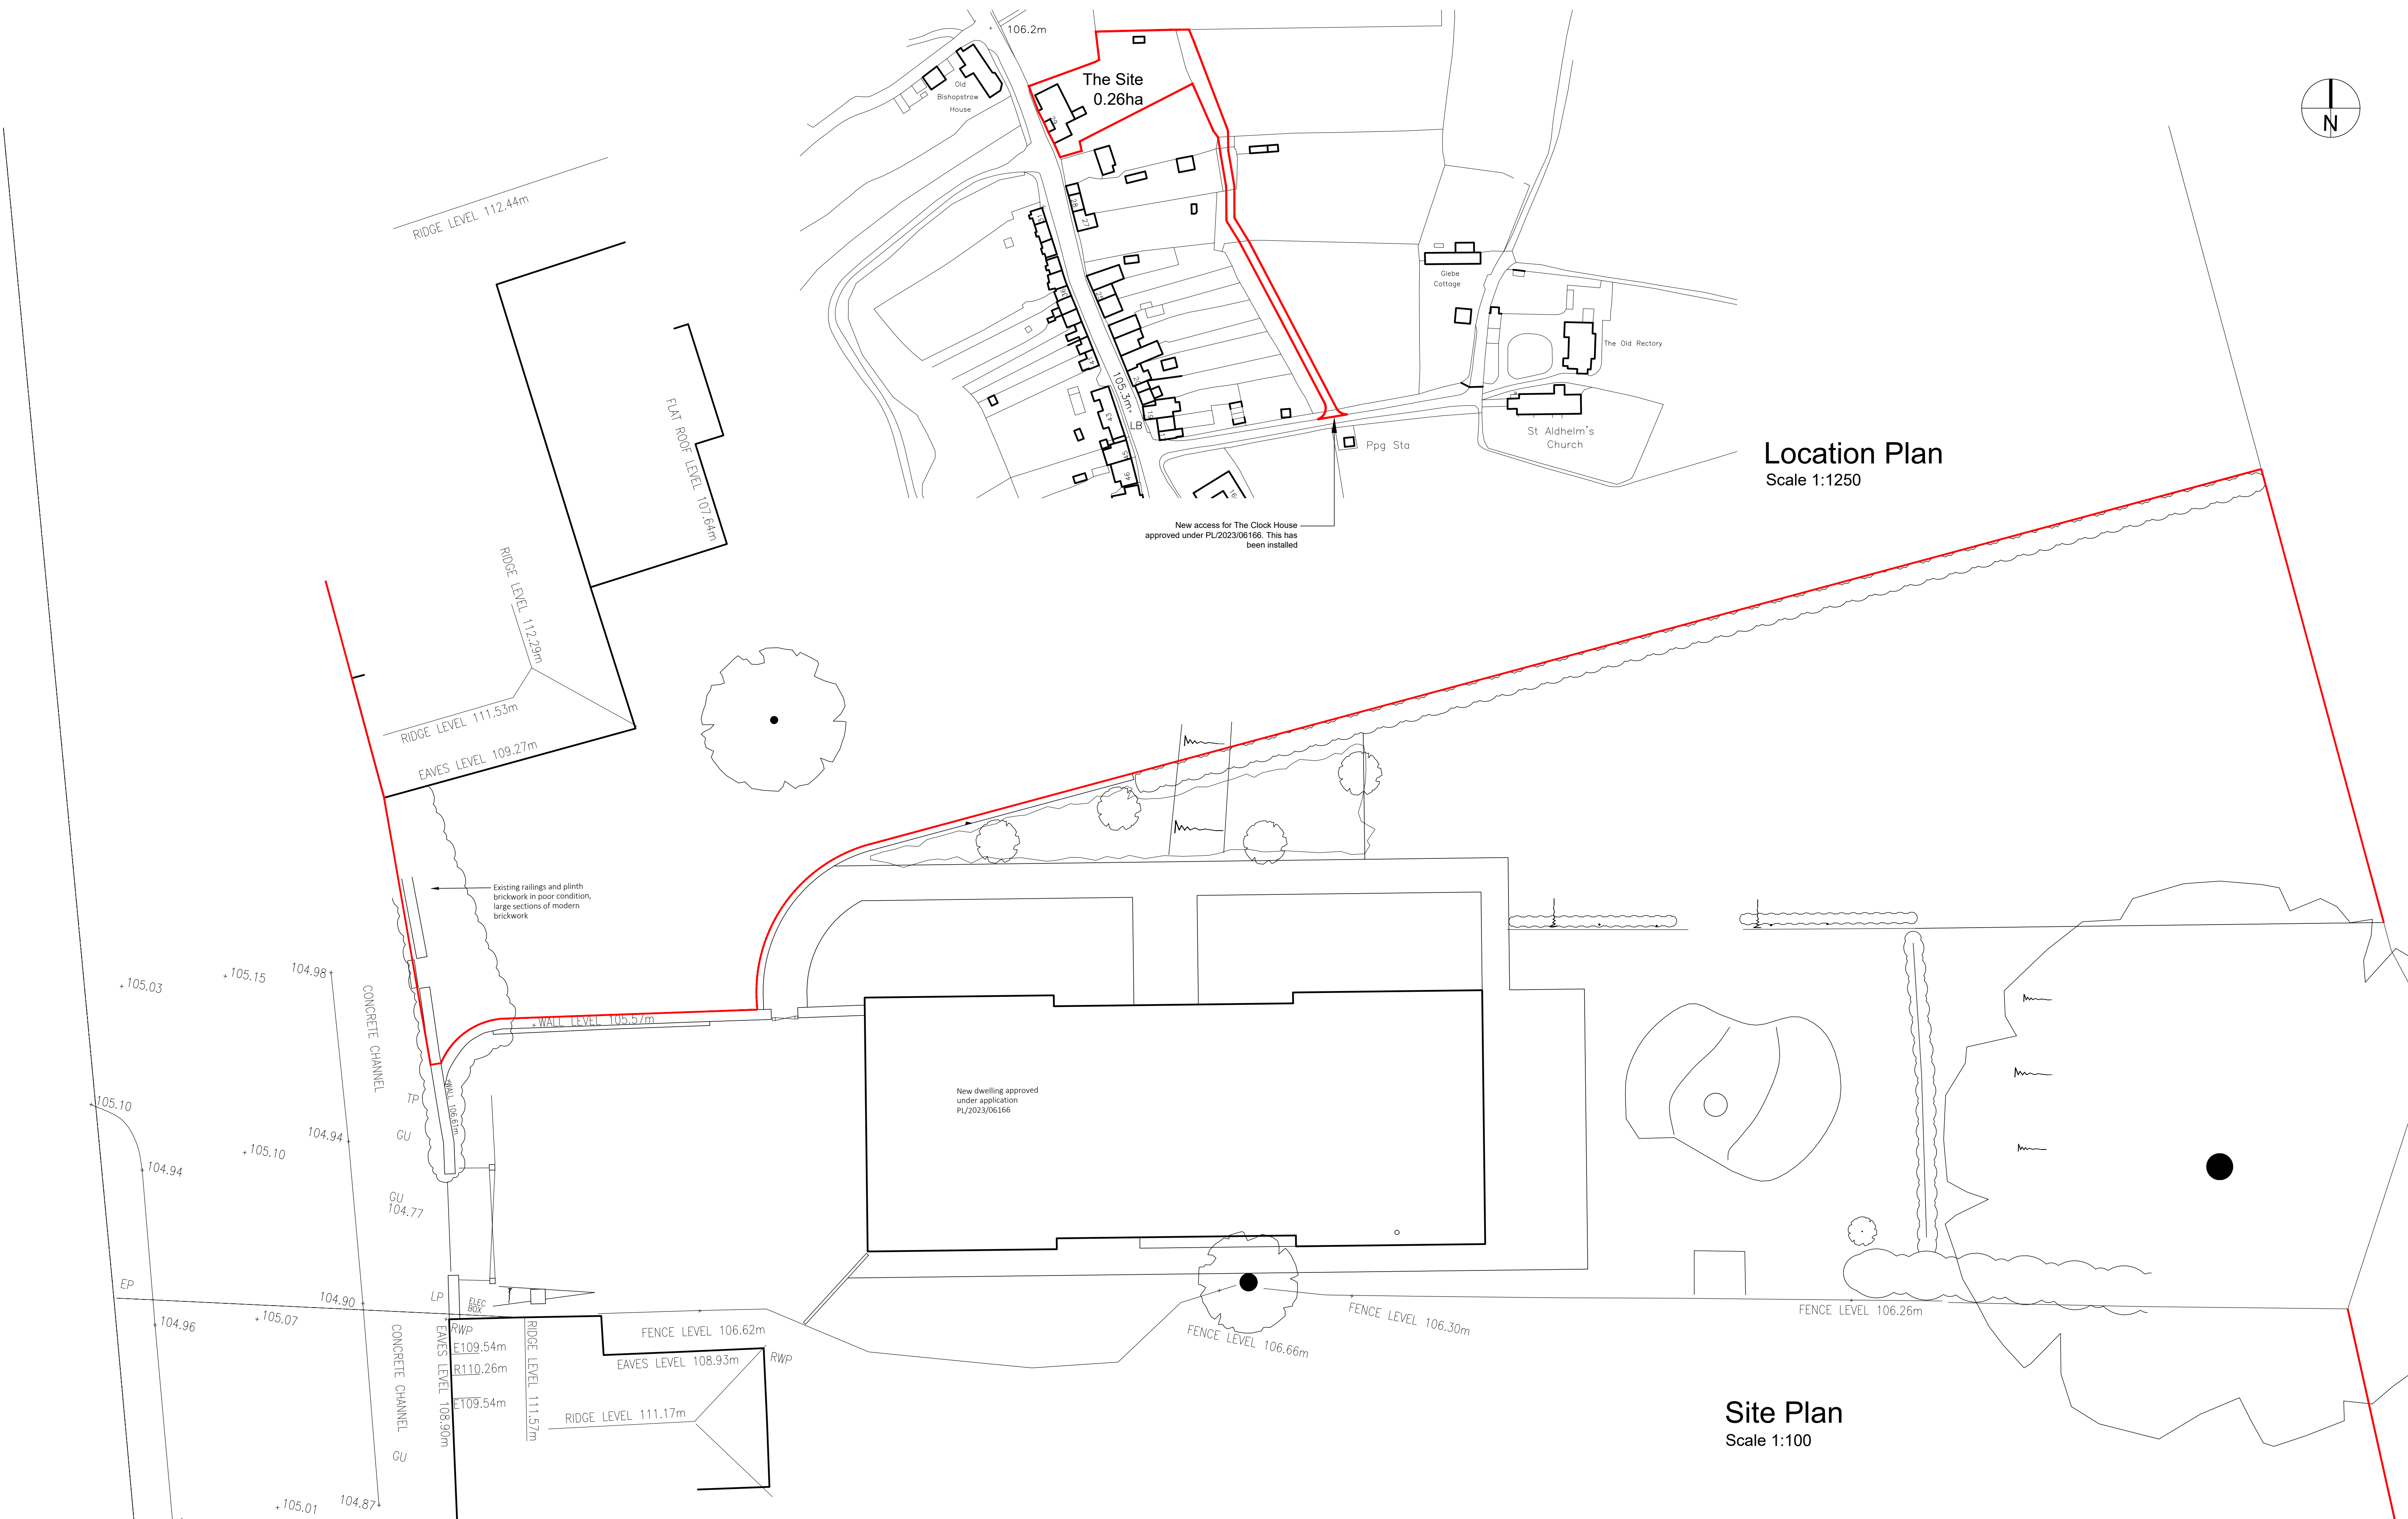

Site Plan
Scale 1:100

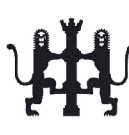

RIBA 
Chartered Practice

PLANNING

This drawing must not be reproduced in whole or in part without the express written consent of the relevant issuing Baxter Green Architects.

Note:
Dimensions should not be scaled from this drawing. All dimensions should be checked on site. This drawing is to be read in conjunction with all other drawings, specifications or schedule of works.

	Date.	Rev.



Baxter Green
Architects

No 1, The Old Dairy Buildings,
Fonthill Bishop, Salisbury, SP3 5SH
01747 440444 | studio@baxtergreen.co.uk
www.baxtergreen.co.uk

Project	THE CLOCK HOUSE BISHOPSTROW	Date	12.2024	Drawn by	FG
Scale	at A1	Checked by	JN	Issuing office	1
Drawing Title	EXISTING Site Plan Location Plan	Project No.	10372	Drawing No.	P - 10