






FARLEY FARMHOUSE

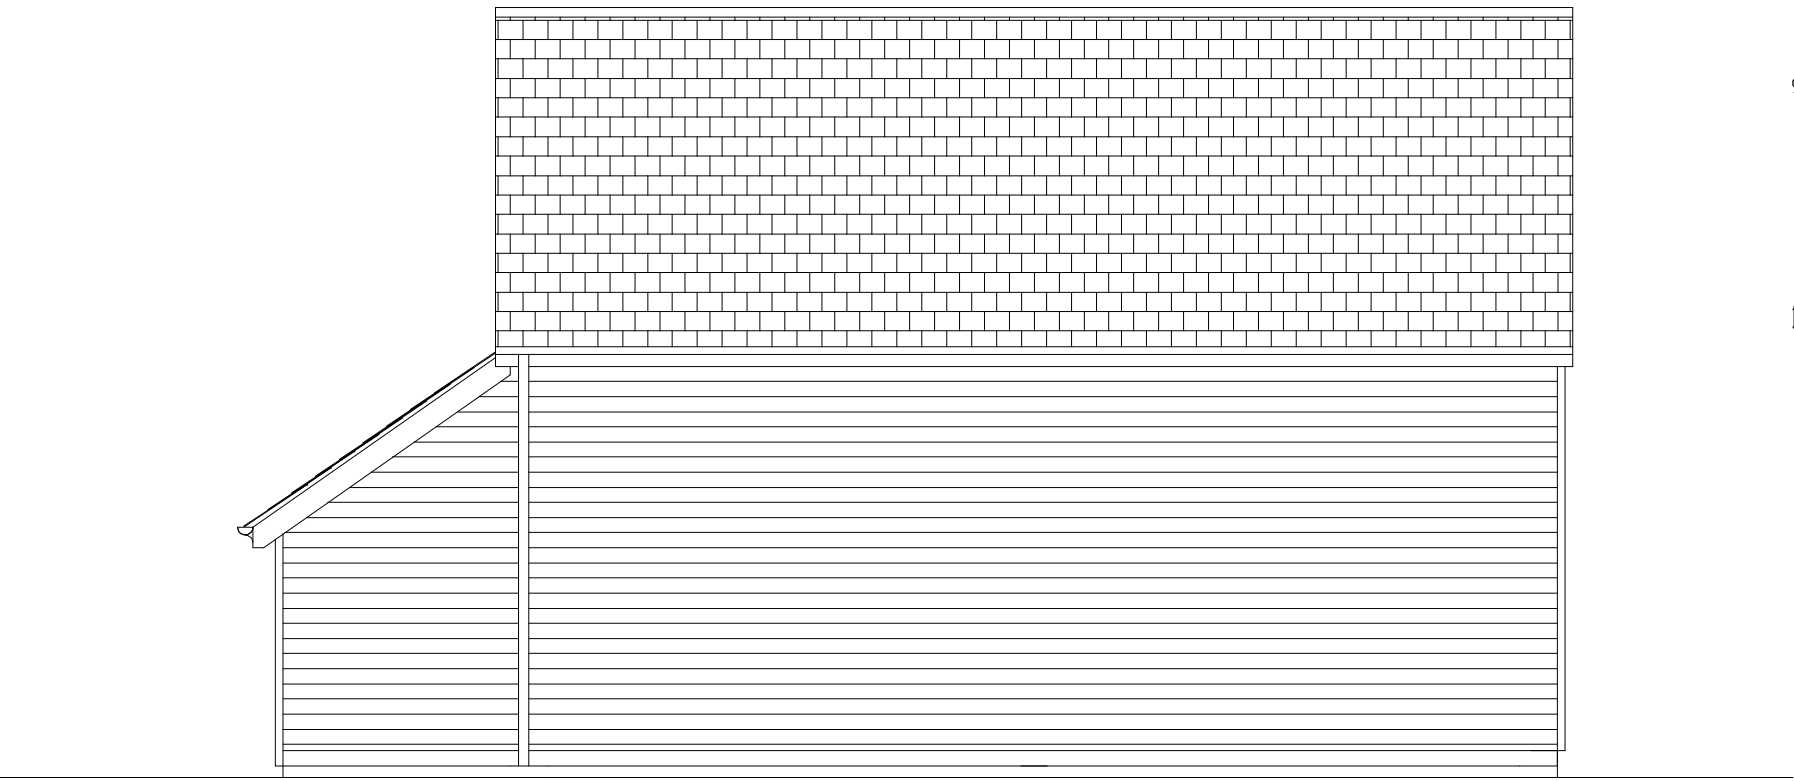


REAR ELEVATION

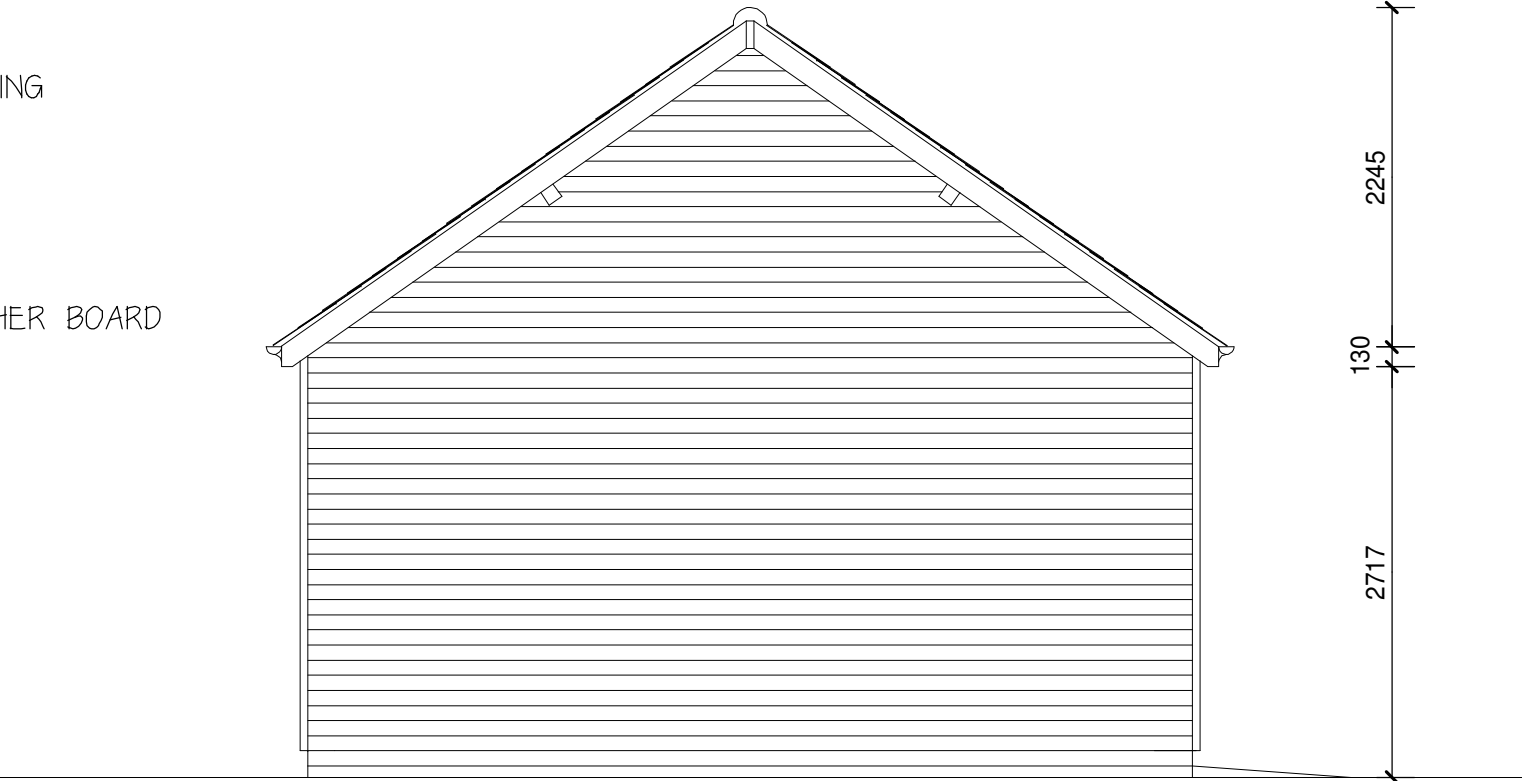


SIDE ELEVATION

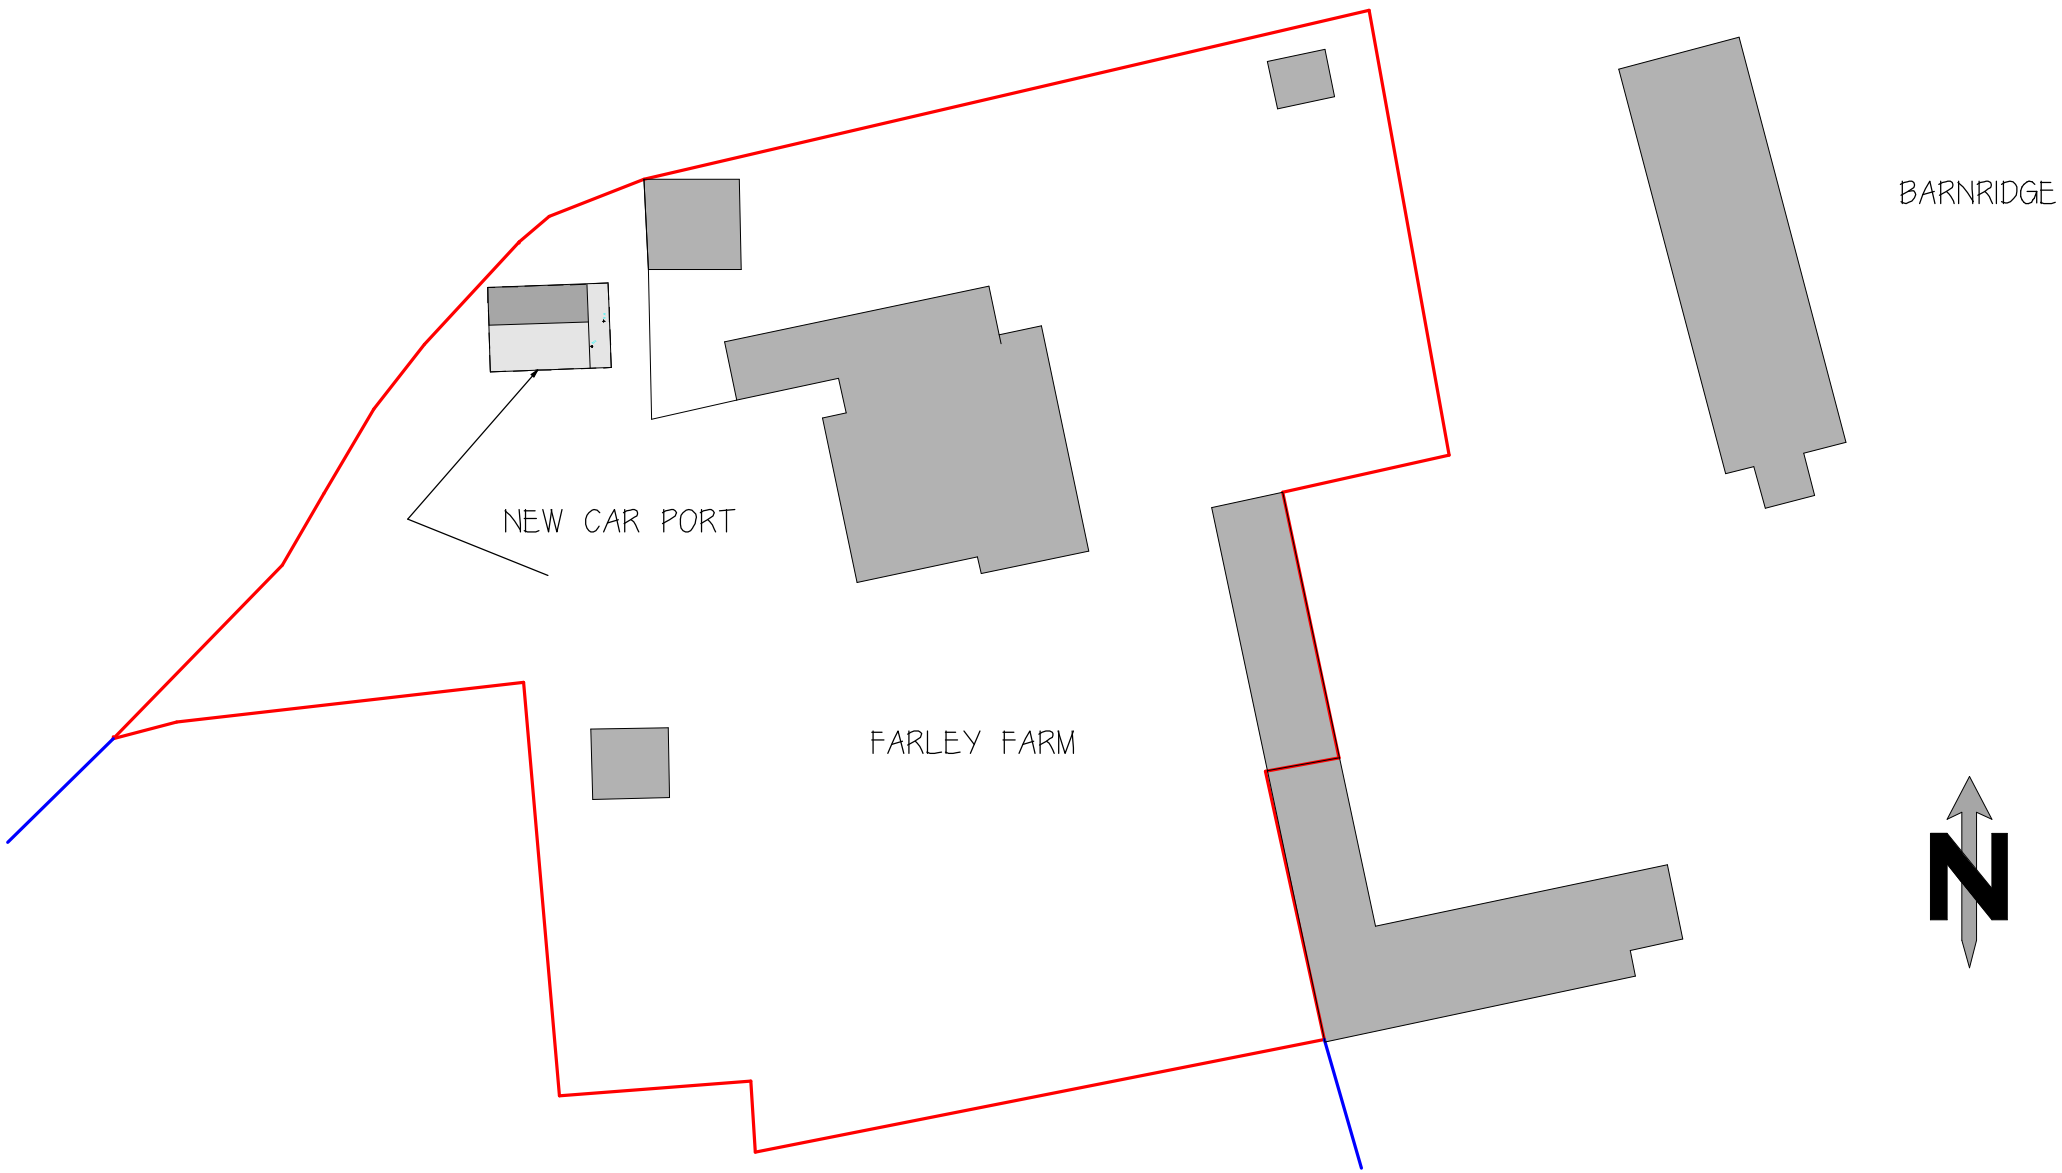


BLOCK PLAN 1.500

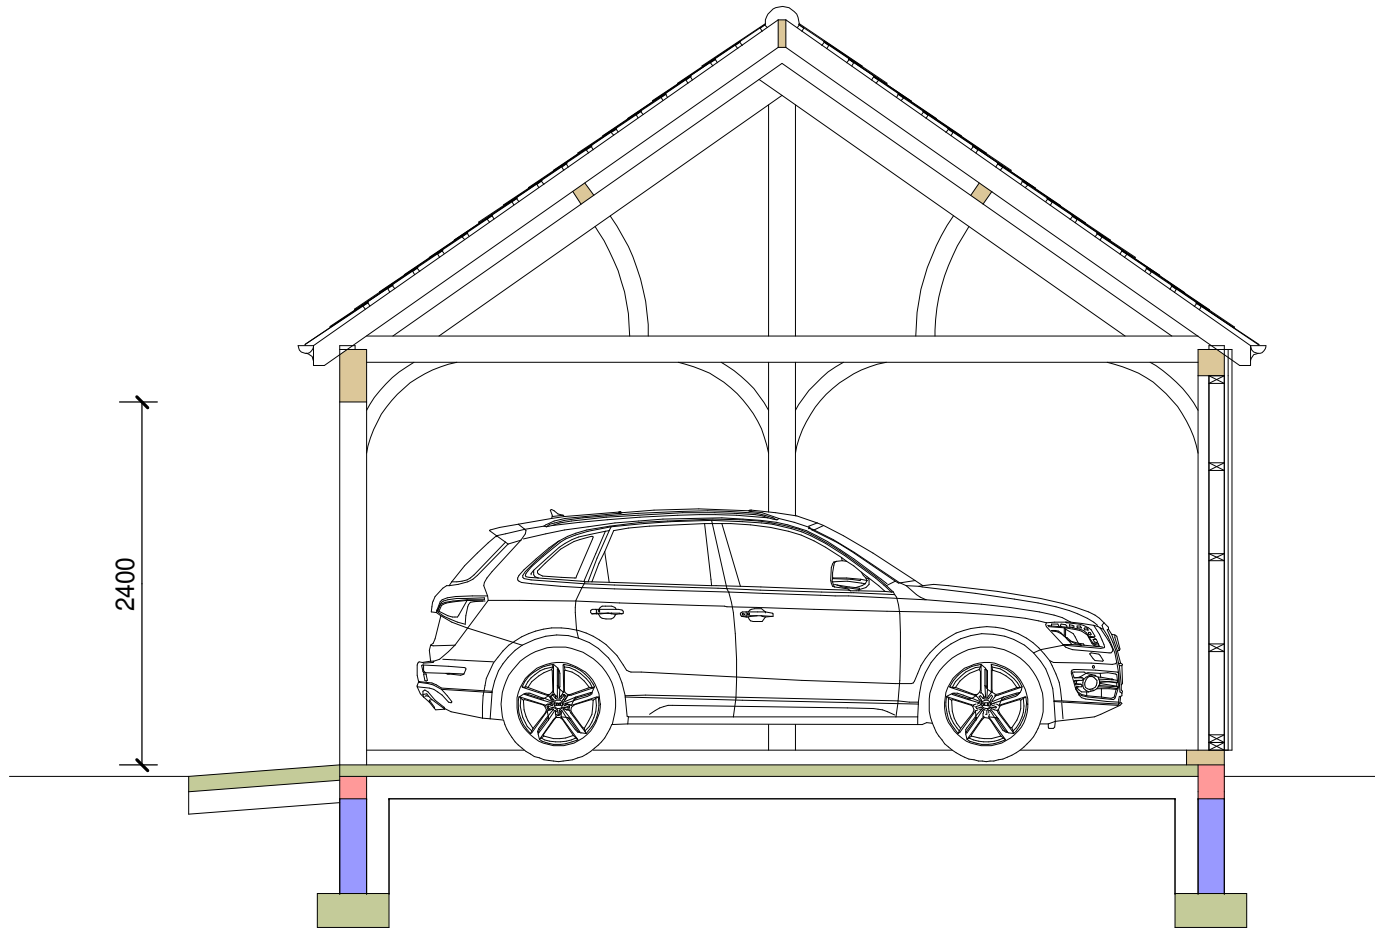


TYPICAL SECTION

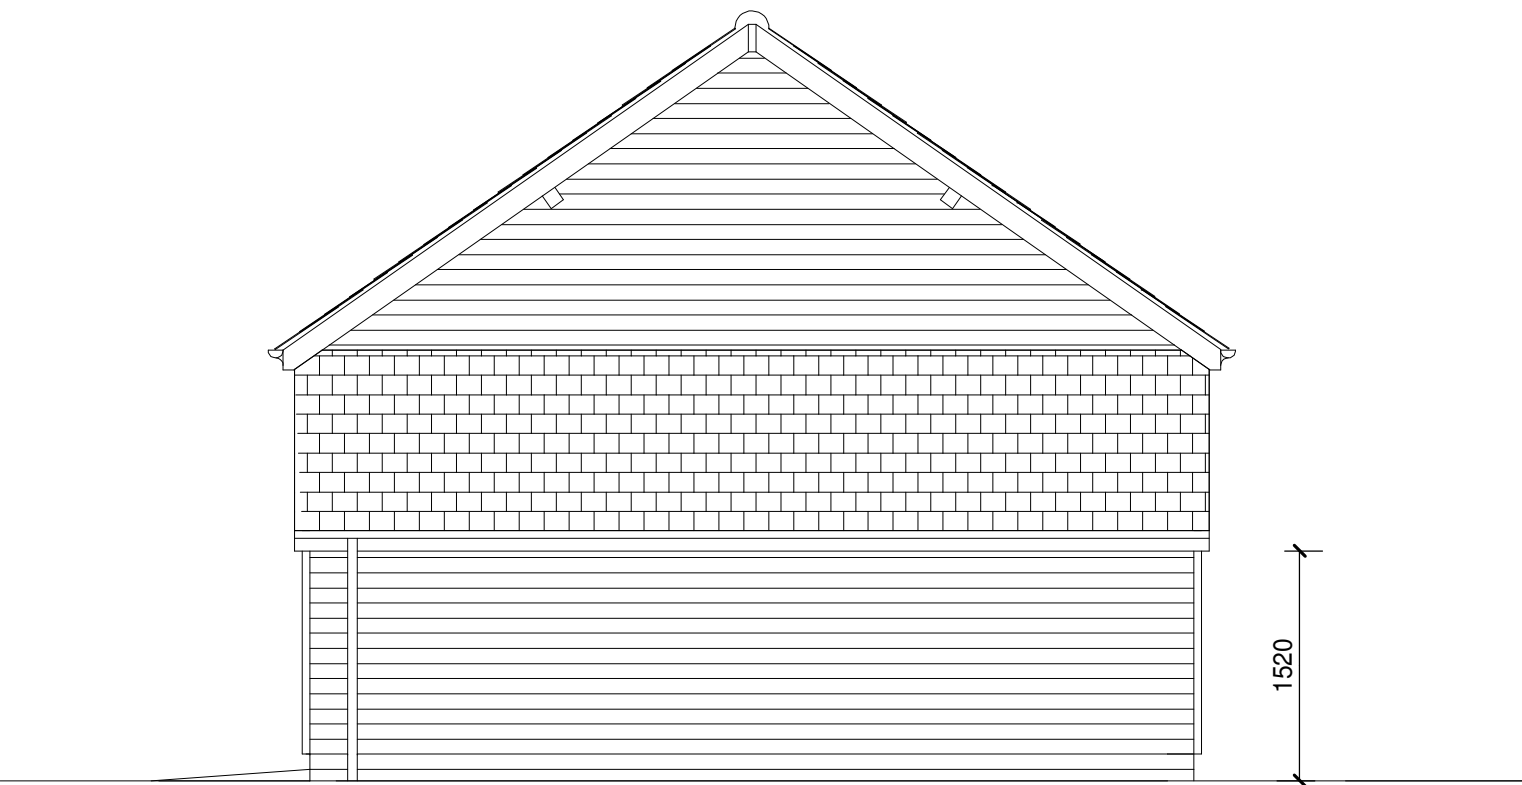


SIDE ELEVATION

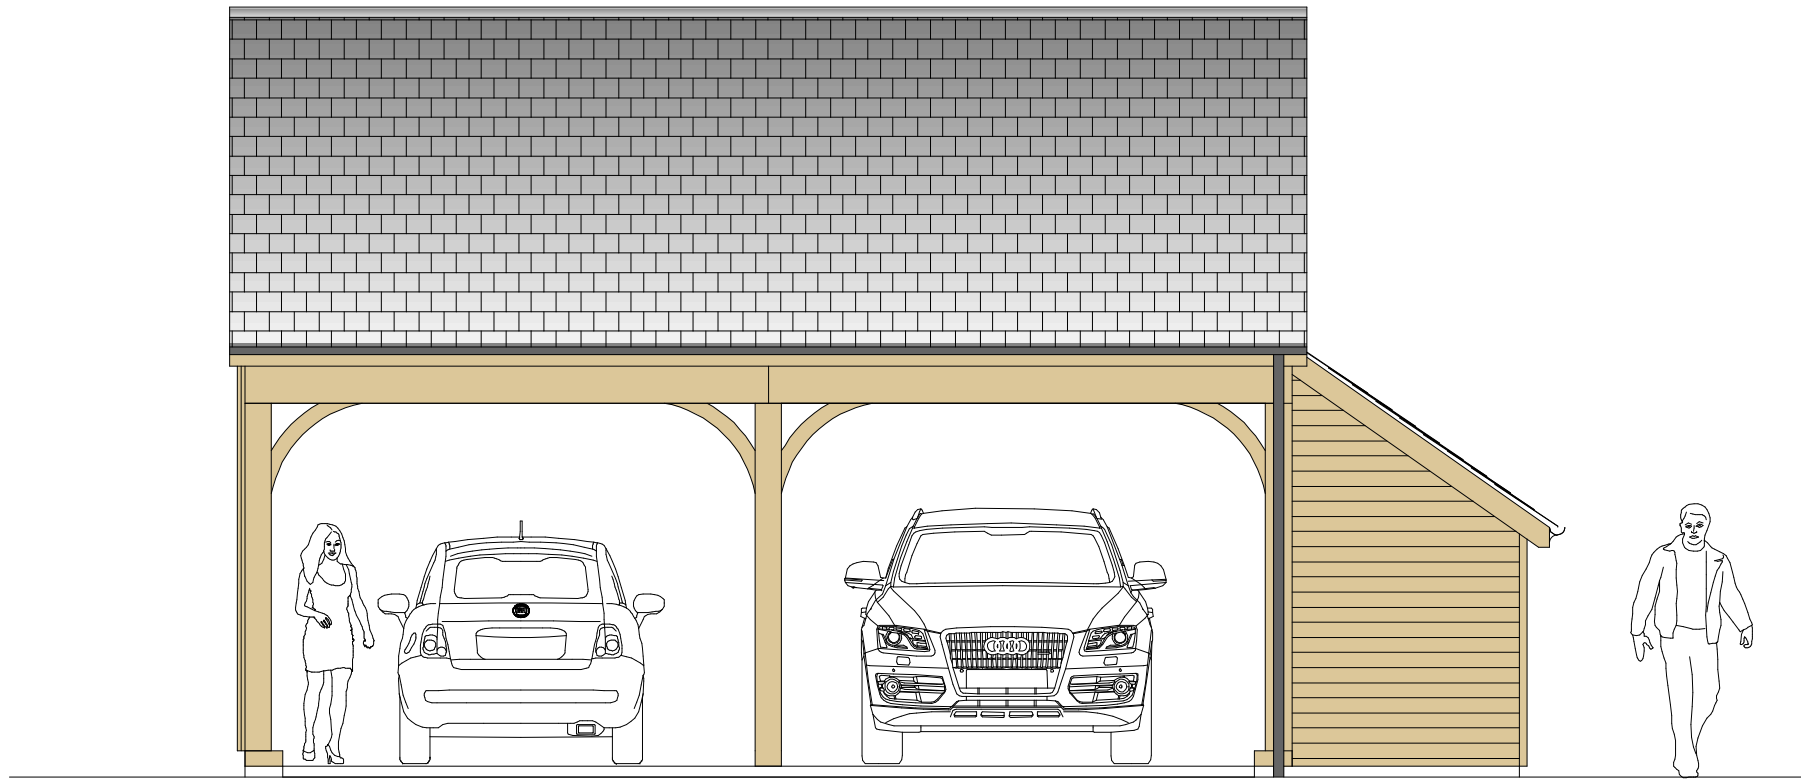

FRONT ELEVATION - SOUTH

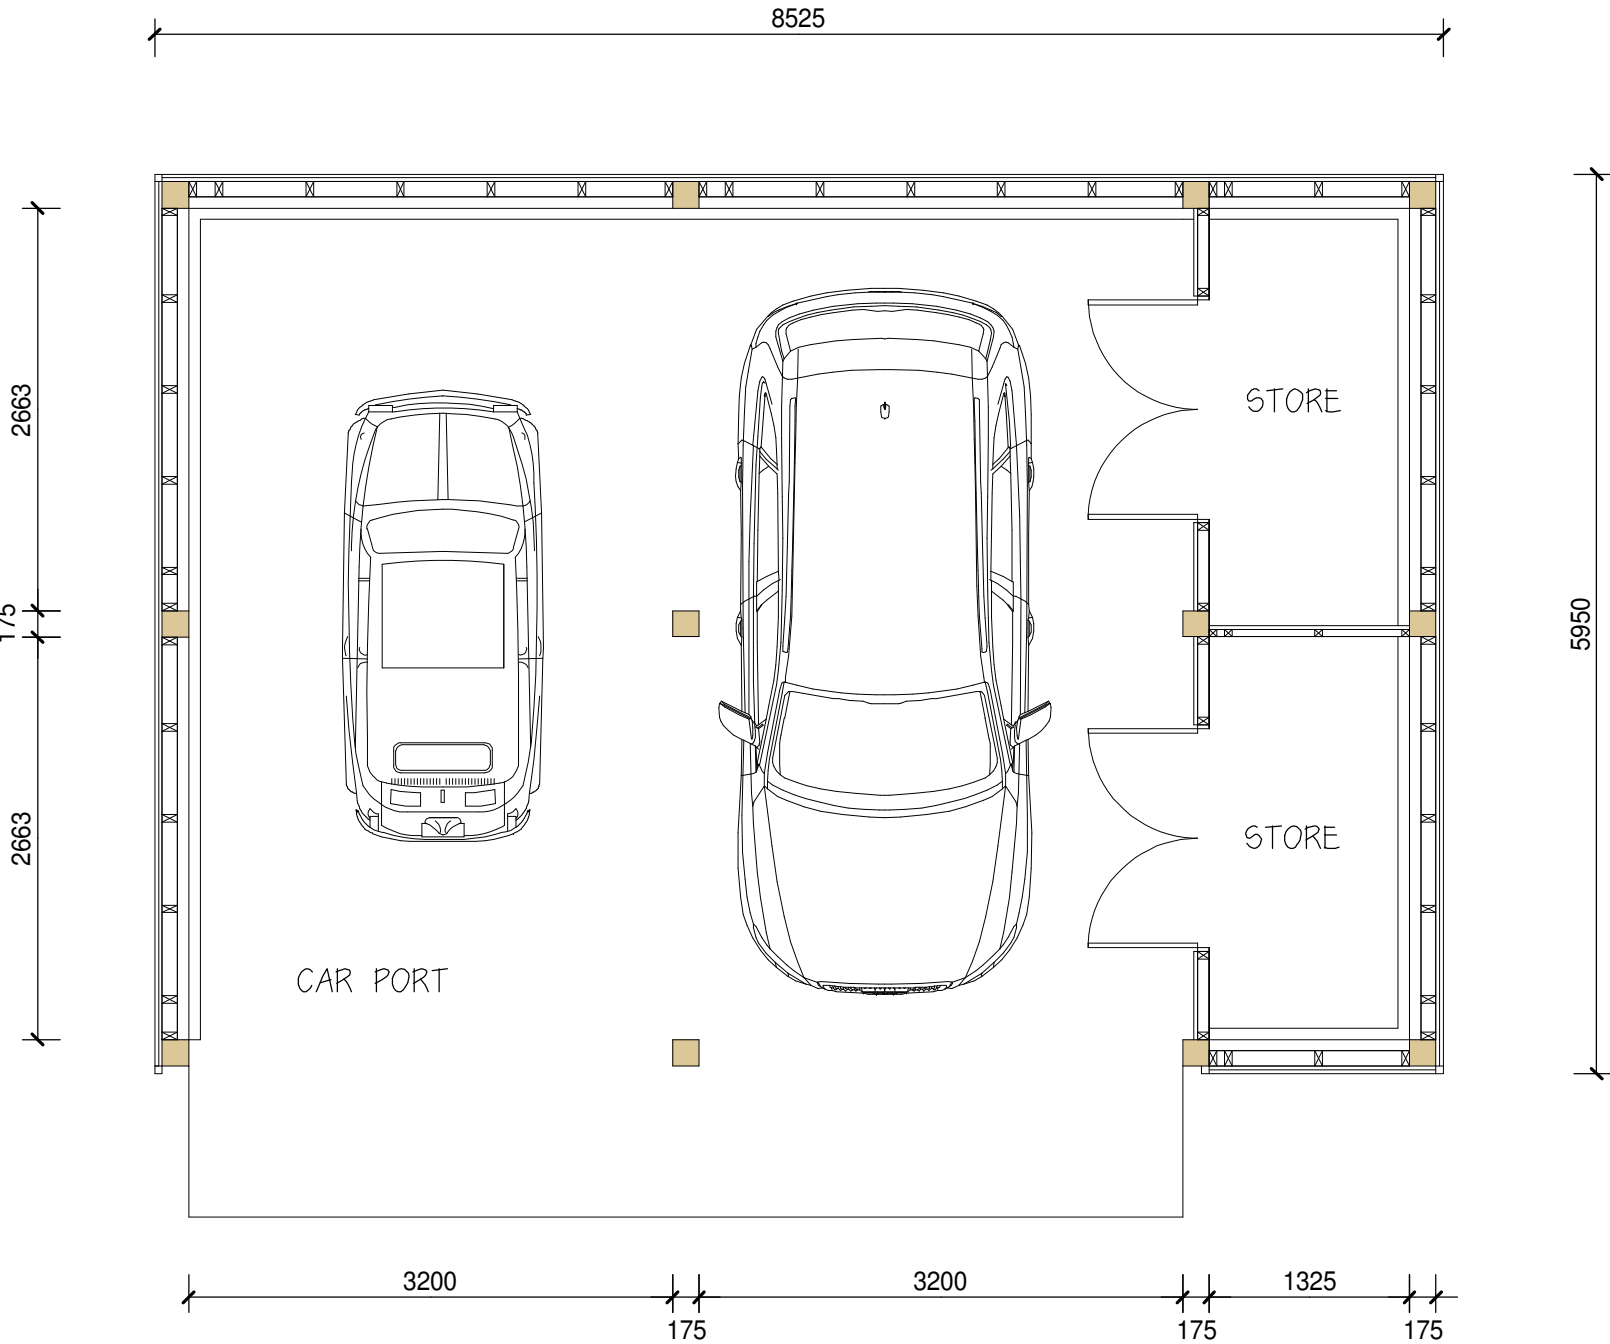

PLAN AT GROUND FLOOR LEVEL

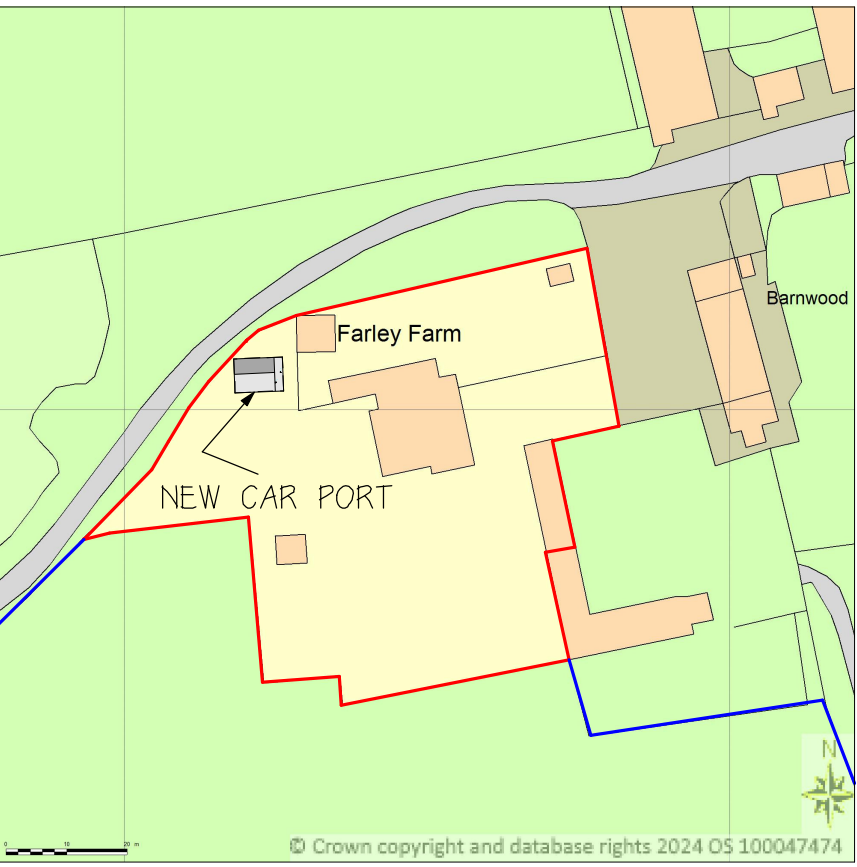

SITE LOCATION PLAN 1.1250

proposed car port
at
farley farmhouse
farley

PLANS AS PROPOSED

scale 1:150 date nov 2025

drawing no ACf/p/01