


43 paper i je

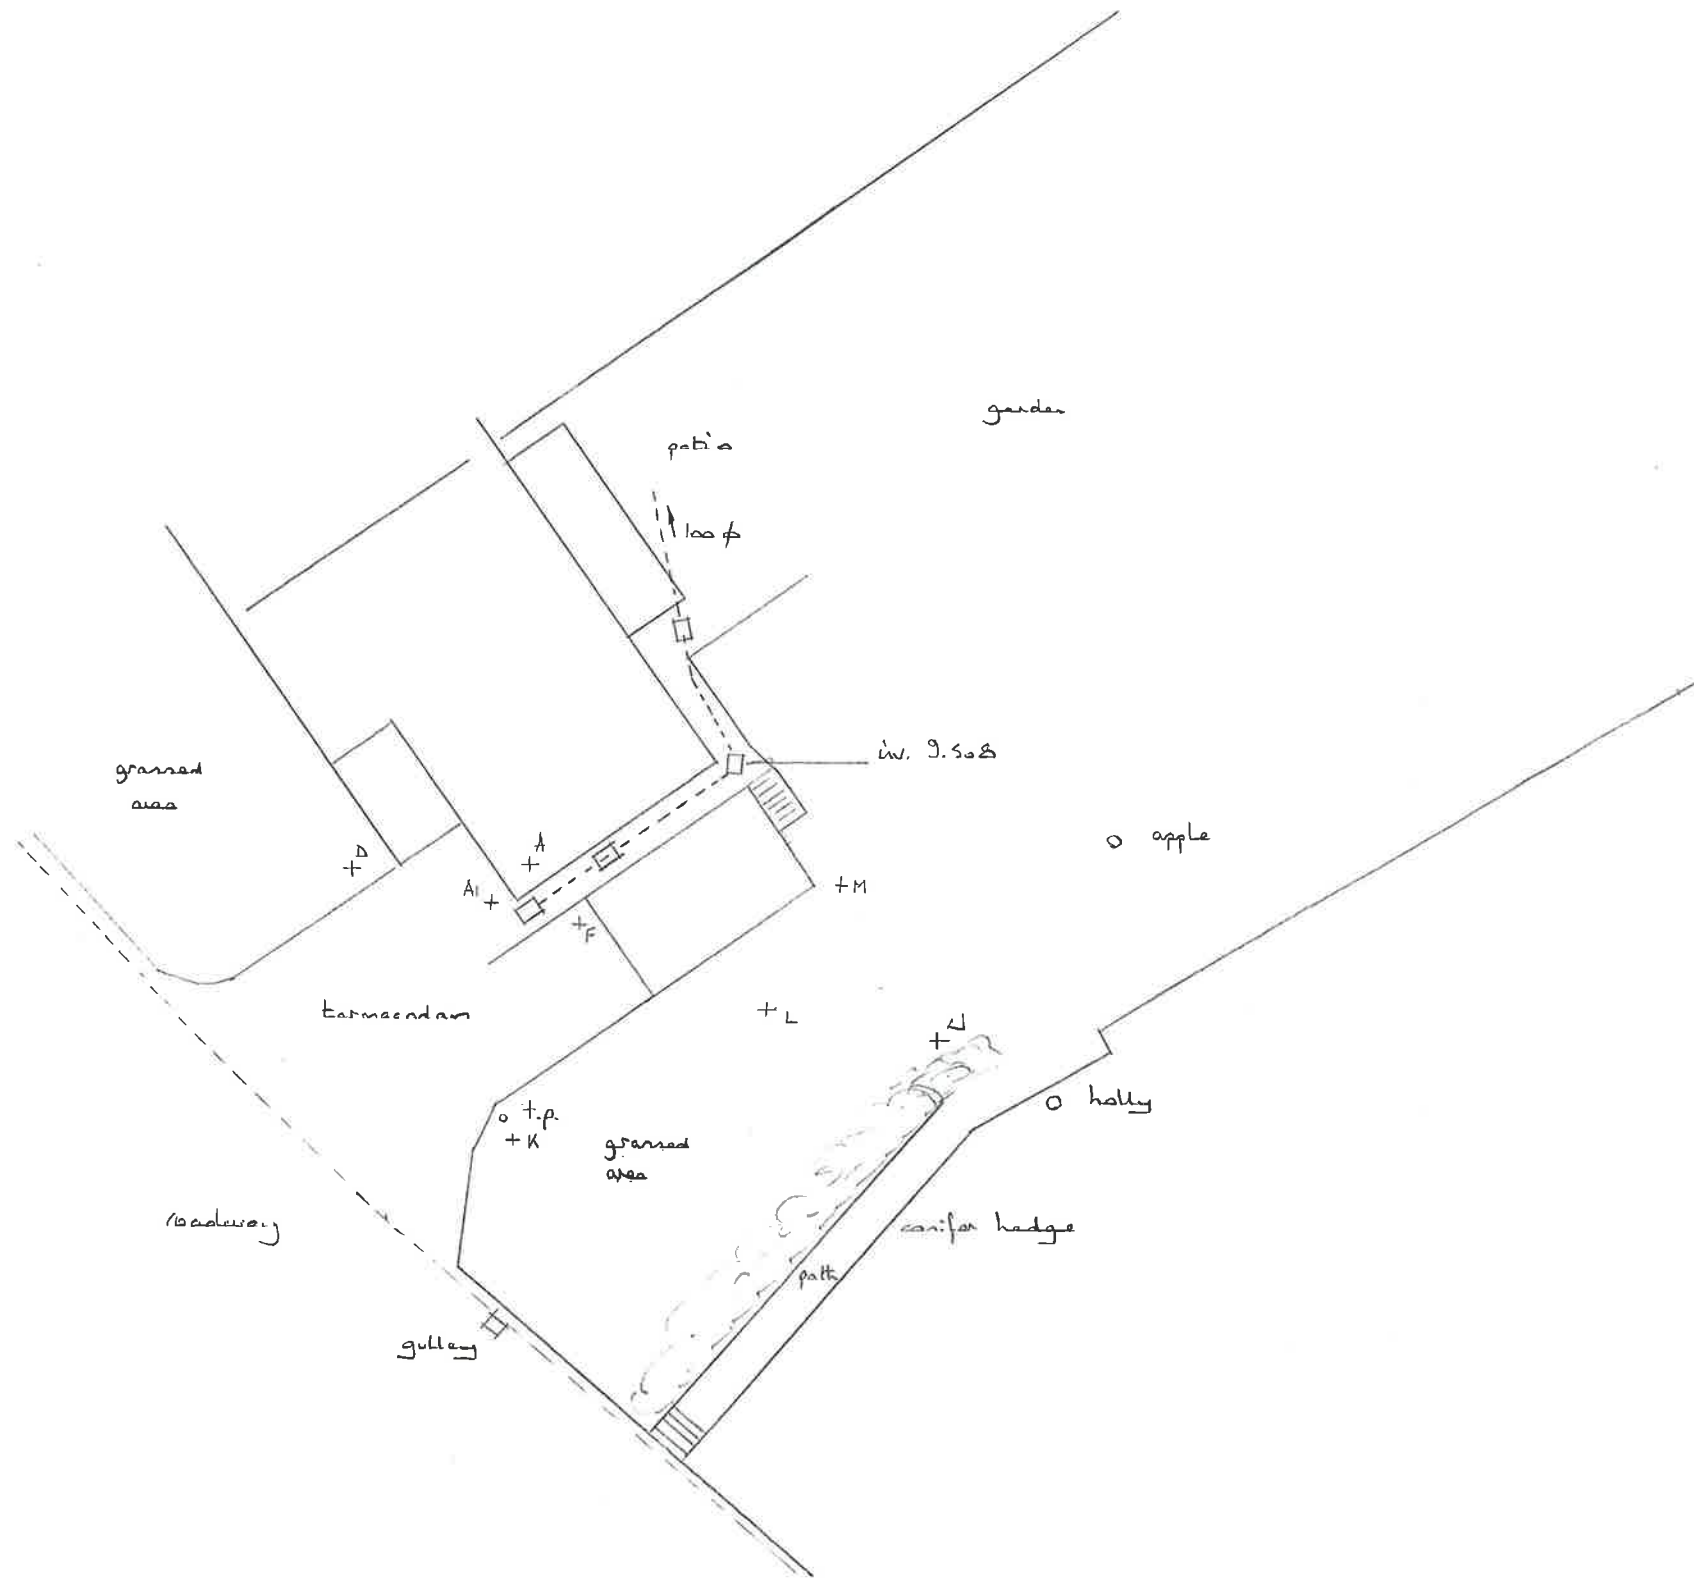

EXISTING SITE PLAN

Sesla 1:200

A	floor level	10.000	A1	9.788
B	roadway	8.888		
C	9.488			
D	9.758			
E	roadway	8.413		
F	10.183			
G	roadway	9.048		
H	gully	9.328		
I	9.678			
J	10.653			
K	10.493			
L	11.363			
M	11.693			
N	12.090			

RECEIVED
19 MAR 2013

SSSE

18.01.18

Revision

DRAWING No. 1322

MOORED DWELLING
 ADJ 101 SMOLE7 HILL
 SMOLE7
 CALNE

PALES answered

HERT

1
2

ALL INFORMATION CONTAINED HEREIN IS UNCLASSIFIED
DATE 08-03-2001 BY 60322 UCBAW/MANUALS