


A3 paper size


WALLS - front elevation - Farmington Chopped Building Stone
sides + rear elevations - through coloured Krend - ivory colour

Roof - Redland Mockford multi stone/slate tiles - smooth slate grey

Windows / Doors - white PVCu

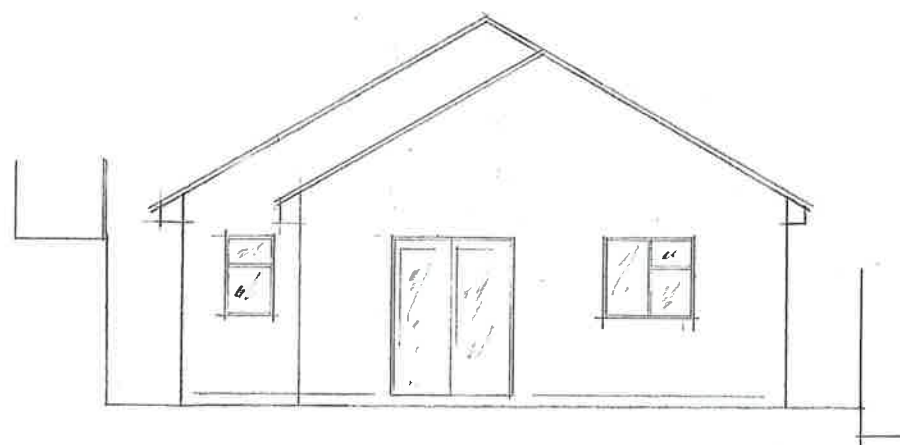


Proposed Rear Elevation

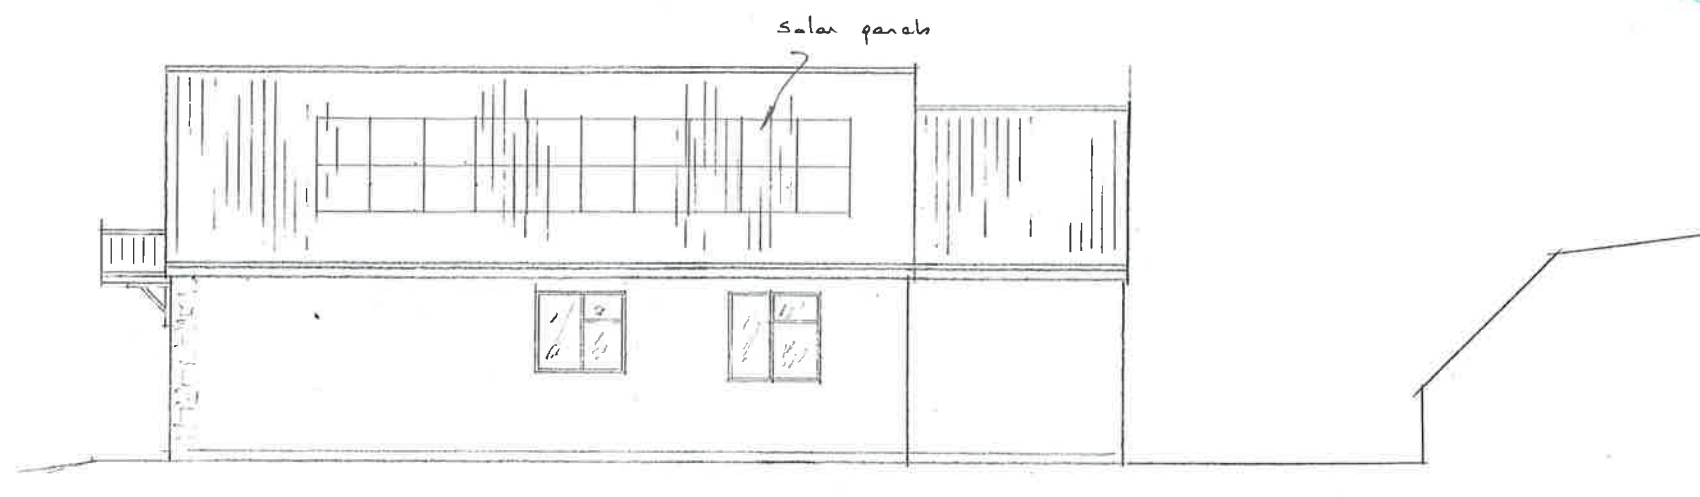


Proposed Side Elevation

obscure glass in bathroom

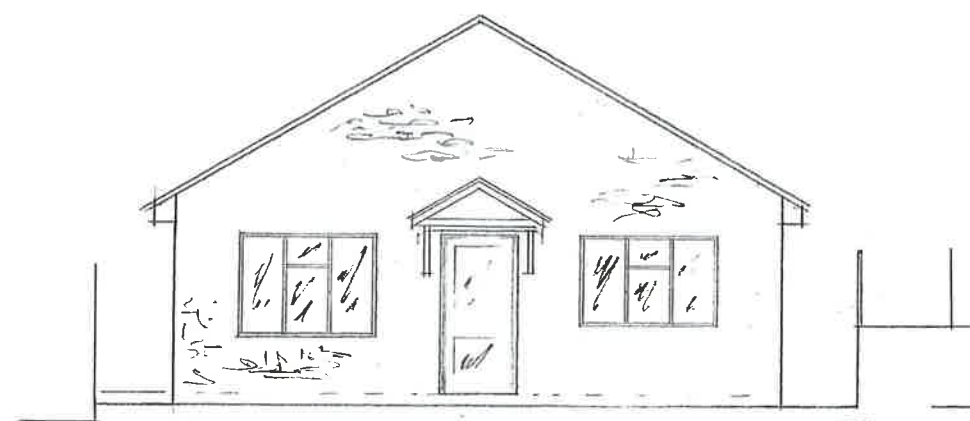

Proposed Front Elevation

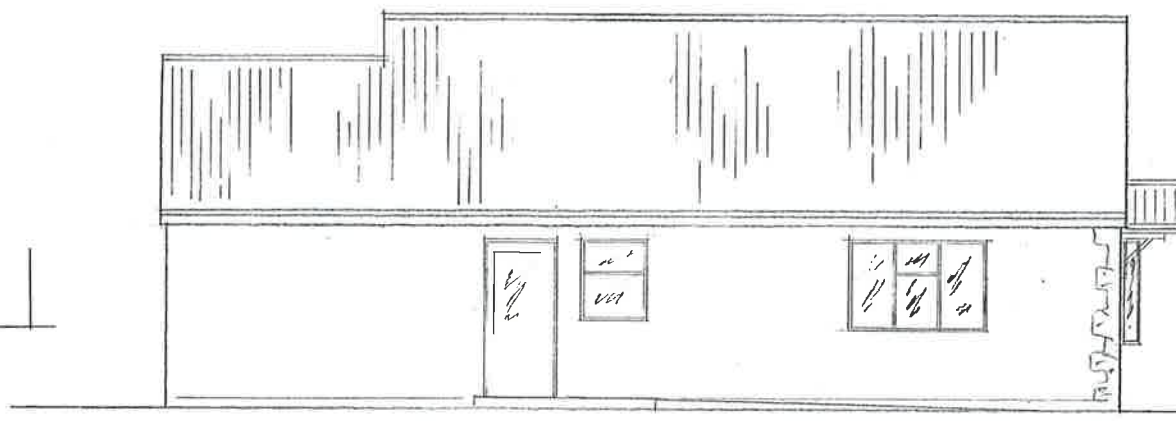

Proposed Side Elevation

1 5 0 1 2 3 4 5
scale 1:50



ISSUE

18.01.18

REVISION

DRAWING NO. 1322

PROPOSED DWELLING
403.101 SMOLEY HILL
STUDLEY
CALVE

SCALES AND UNITS

SHEET

COUNT

4

5

ALL INFORMATION AND INSTRUCTIONS RECEIVED ARE VERIFIED
PRIOR TO CONSTRUCTION OF BUILDING MATERIALS