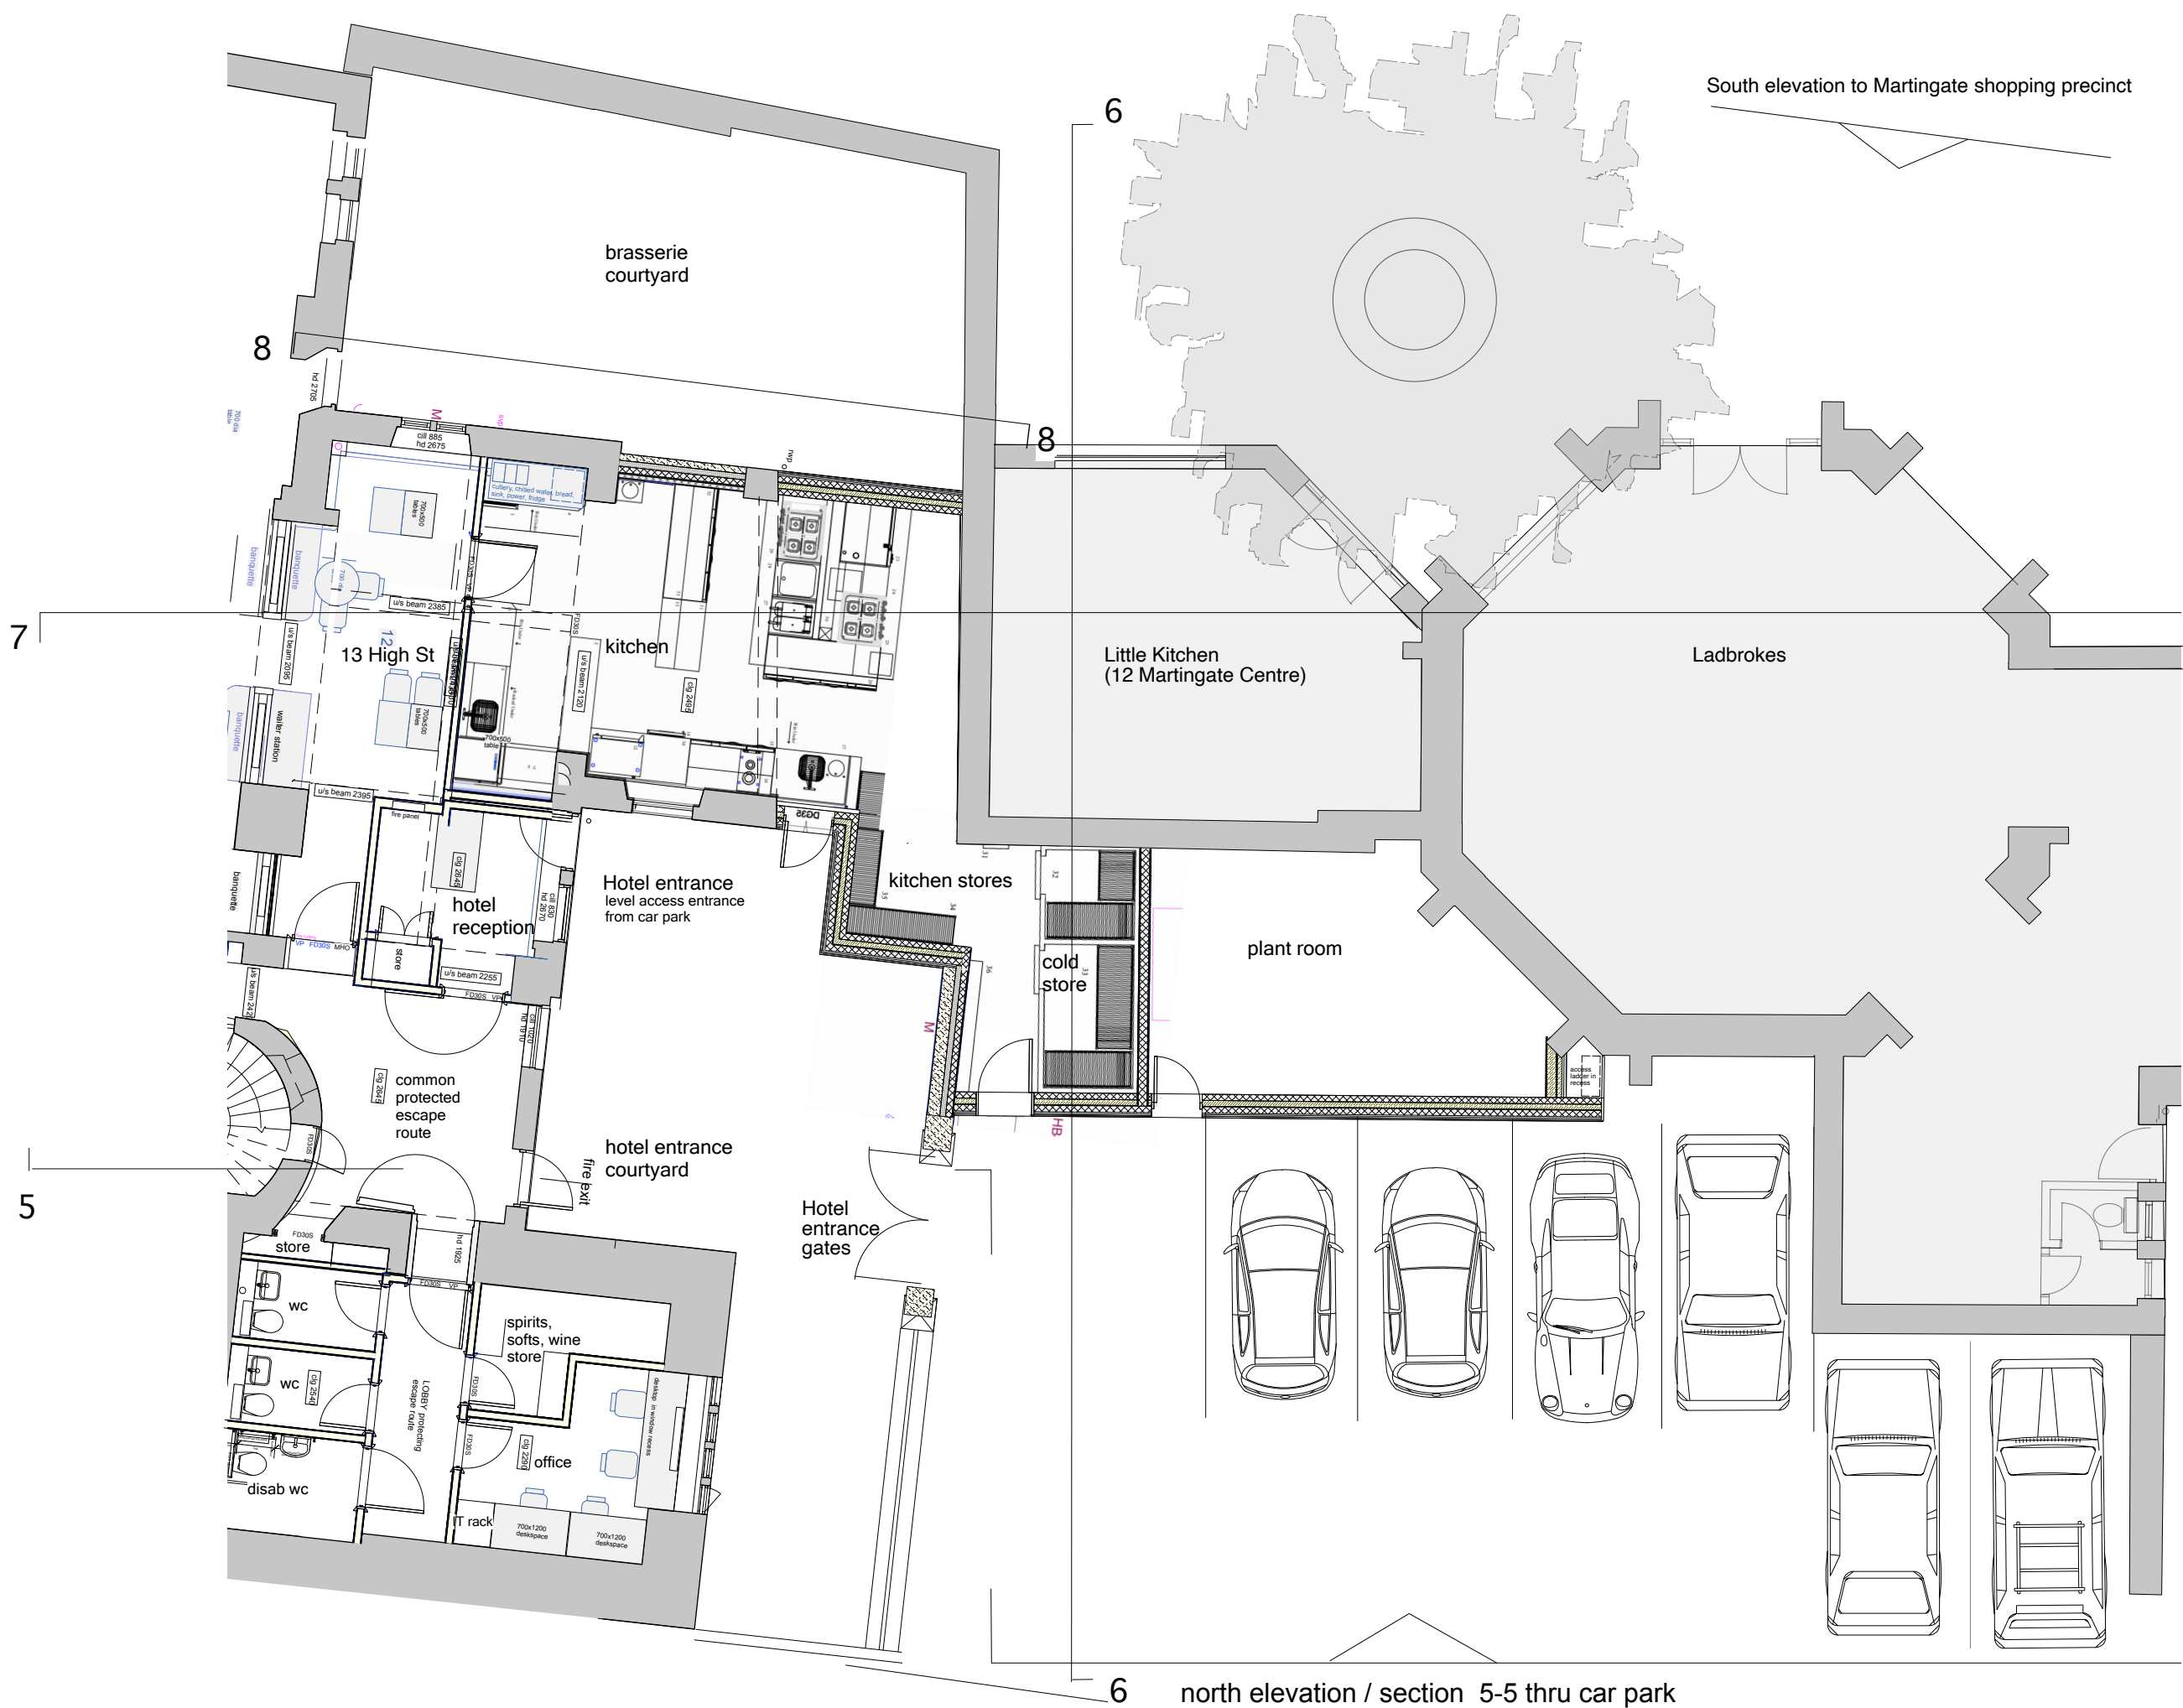


Kitchen ventilation and ASHP plant associated with approved hotel at 13 High St Corsham

Existing Approved ground floor plan

Synthesis _ Architecture

9 Churchfields Rd, Salisbury, Wiltshire, SP2 7NH.
tel: 07770 532915 email: ian.synthesis@outlook.com

Scale 1:50@A1, 1:100 at A3

04/11/25

Job No SA133 Drawing No 06 Status PL Revision