



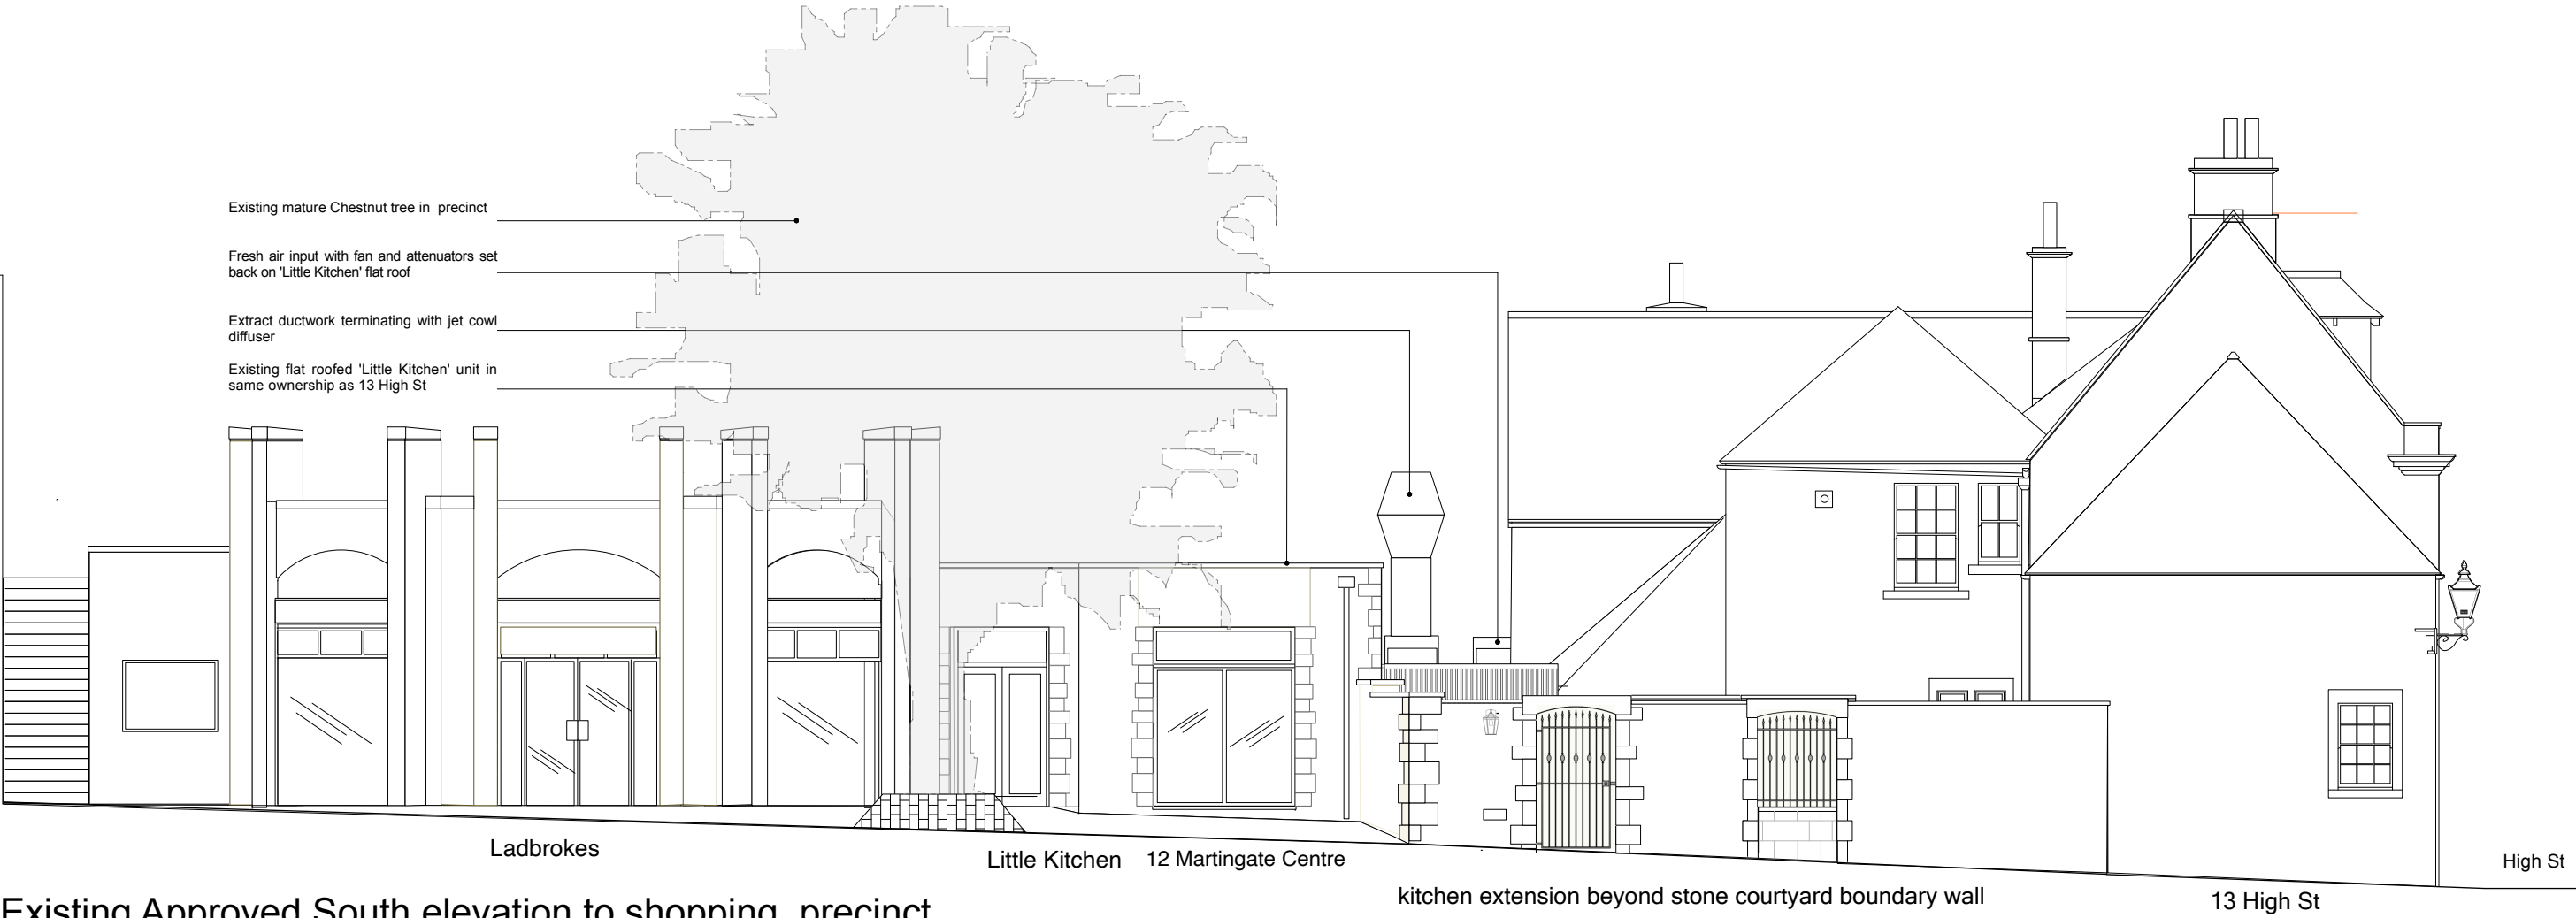

Existing Approved South elevation to shopping precinct

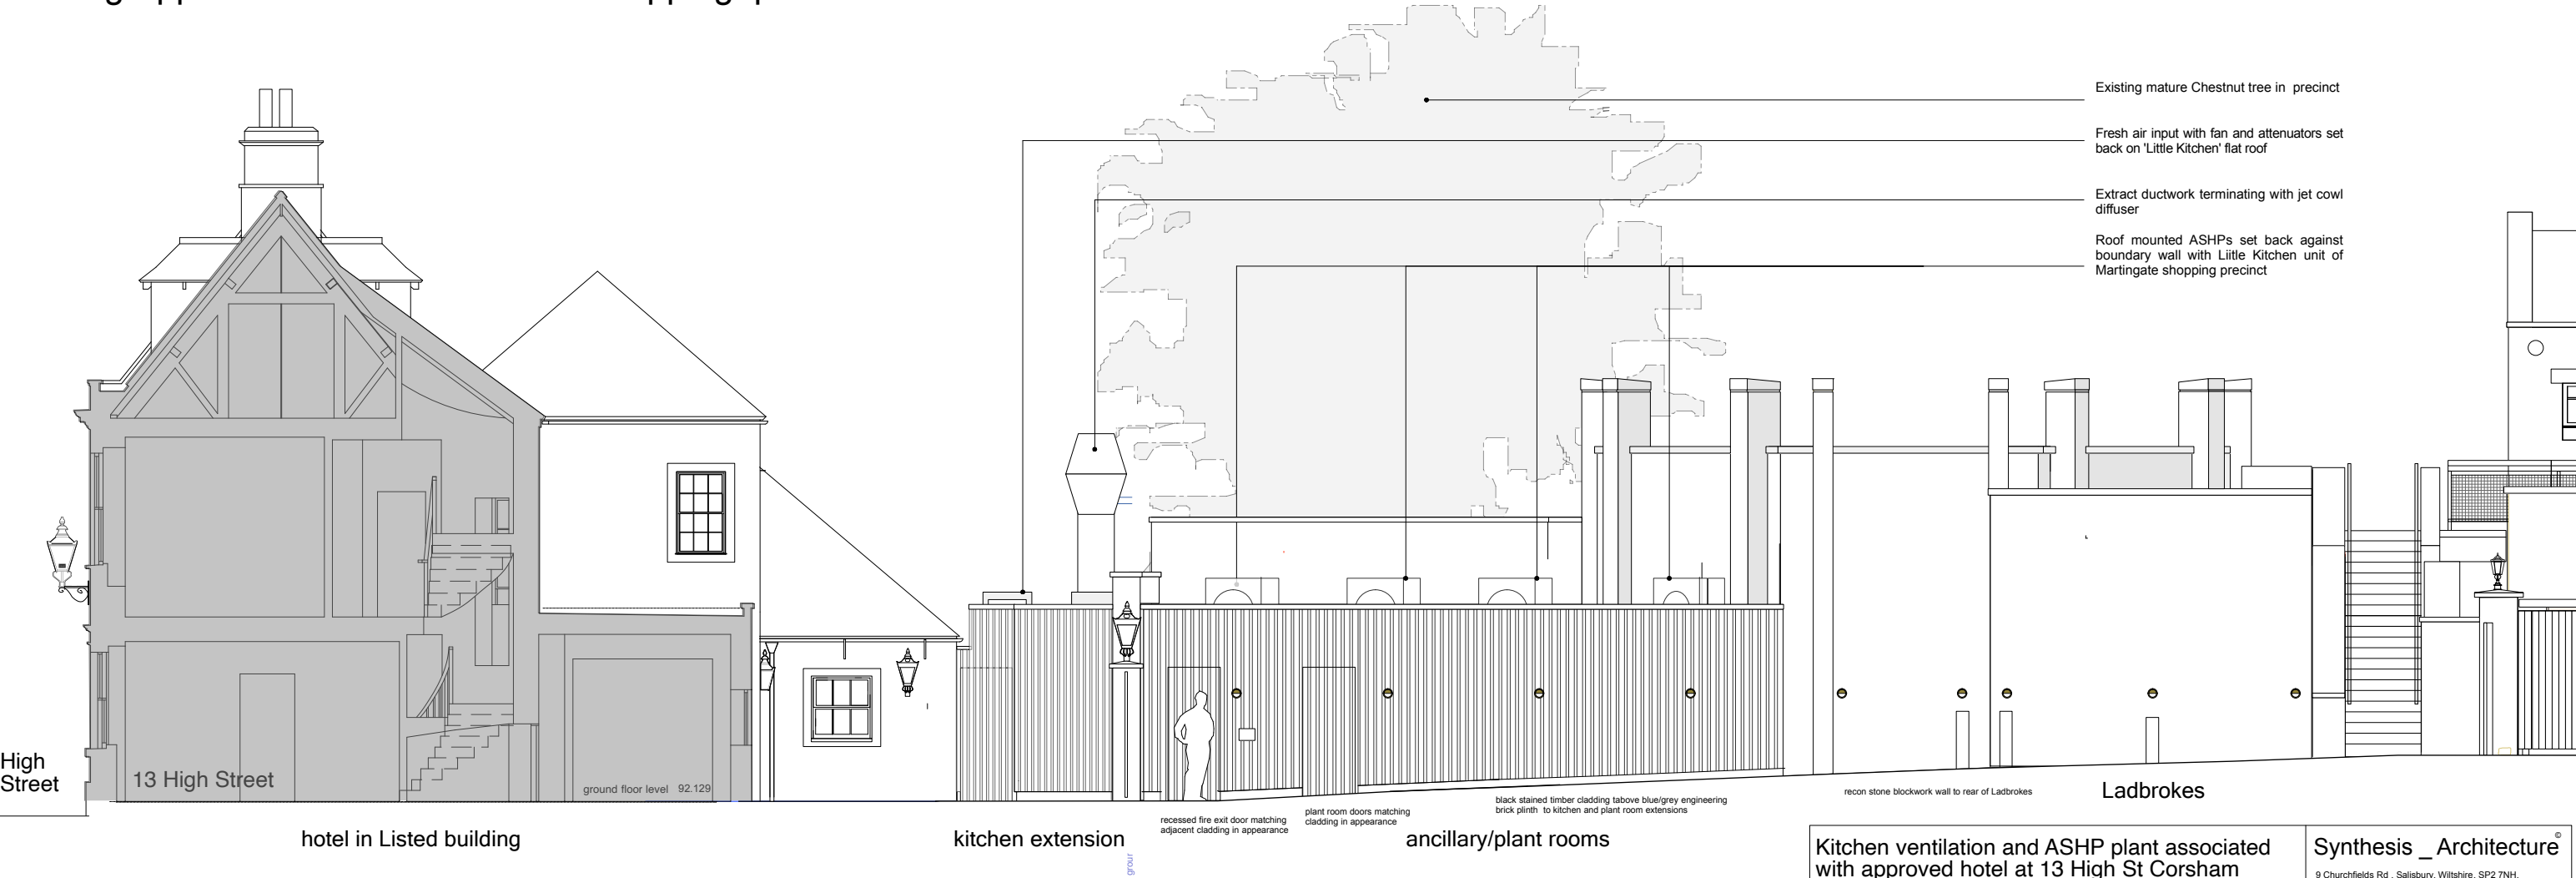

Existing Approved North elevation/ section 5-5 thru car park

Kitchen ventilation and ASHP plant associated with approved hotel at 13 High St Corsham				Synthesis _ Architecture [®]			
9 Churchfields Rd , Salisbury, Wiltshire, SP2 7NH. tel : 07770 532915 email : ian.synthesis@outlook.com				9 Churchfields Rd , Salisbury, Wiltshire, SP2 7NH. tel : 07770 532915 email : ian.synthesis@outlook.com			
Scale 1:50@A1, 1:100 at A3				Date 04/11/25			
Job No SA133	Drawing No 08	Status PL	Revision				