




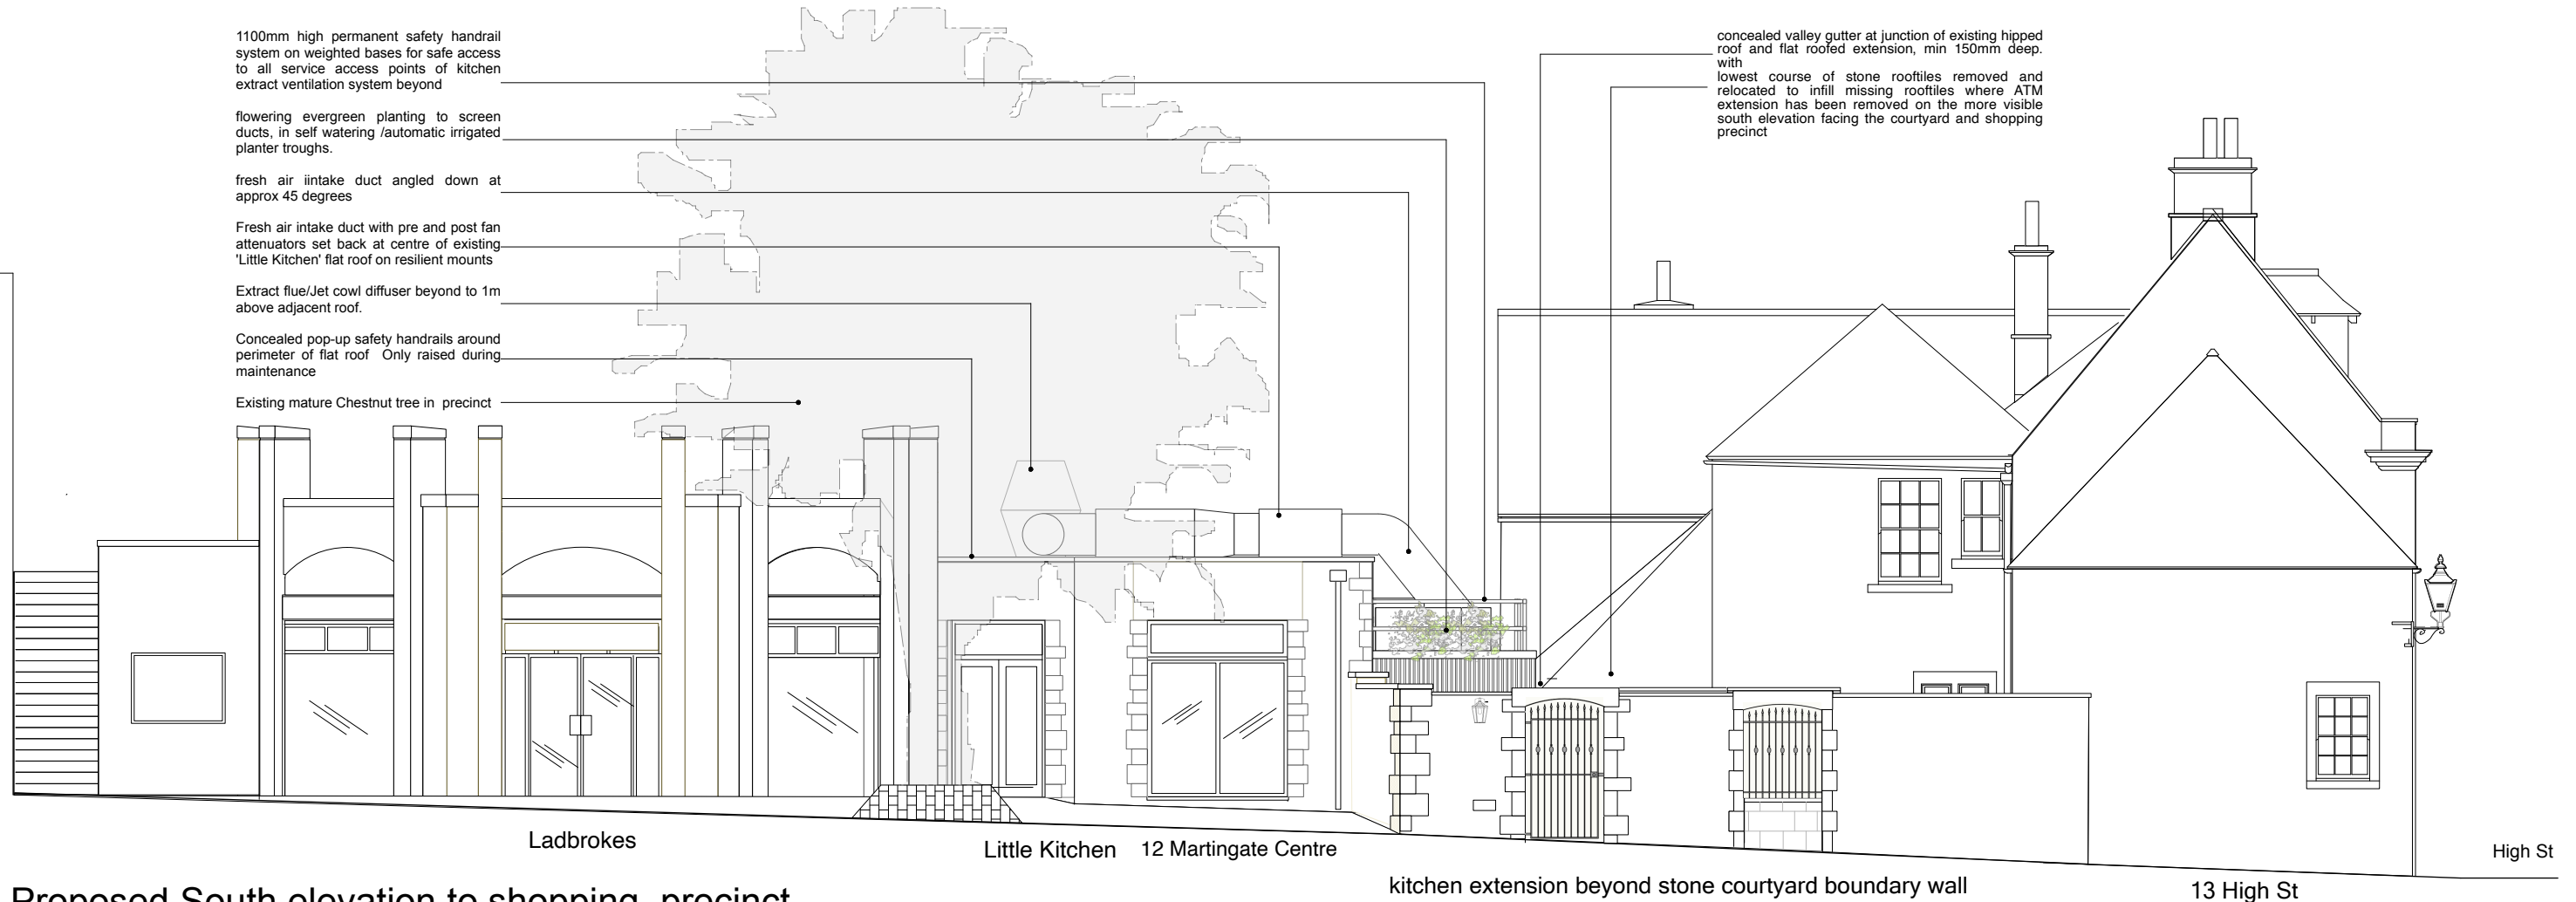

Proposed South elevation to shopping precinct

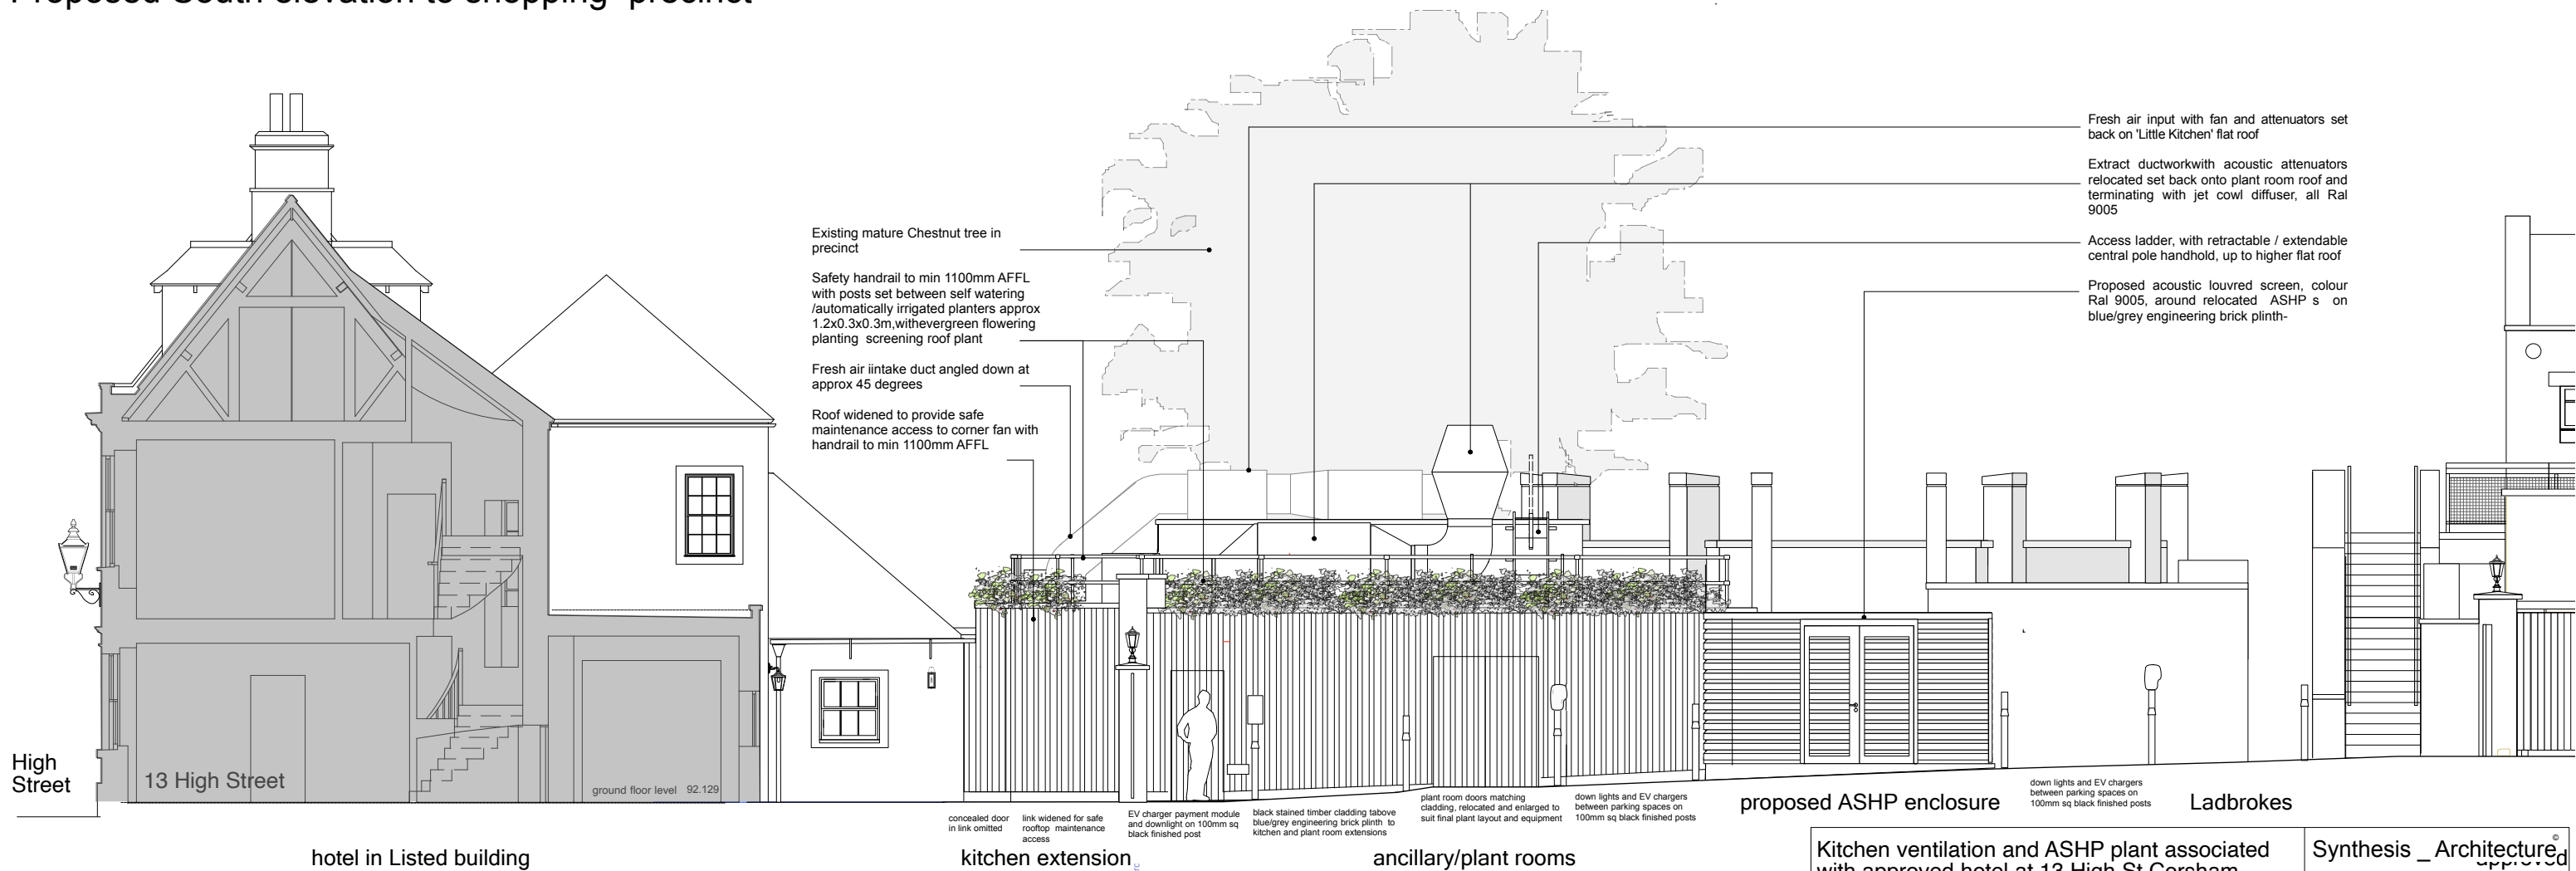

Proposed North elevation/ section 5-5 thru car park

 

Kitchen ventilation and ASHP plant associated with approved hotel at 13 High St Corsham		Synthesis _ Architecture [®]	
Proposed N (shopping precinct) and S (car park) elevations		9 Churchfields Rd , Salisbury, Wiltshire, SP2 7NH. tel : 07770 532915 email : ian.synthesis@outlook.com	
Scale	1:50@A1, 1:100 at A3	Drawn	04/11/25
Job No	SA133	Drawing No	09
Status	PL	Revision	