




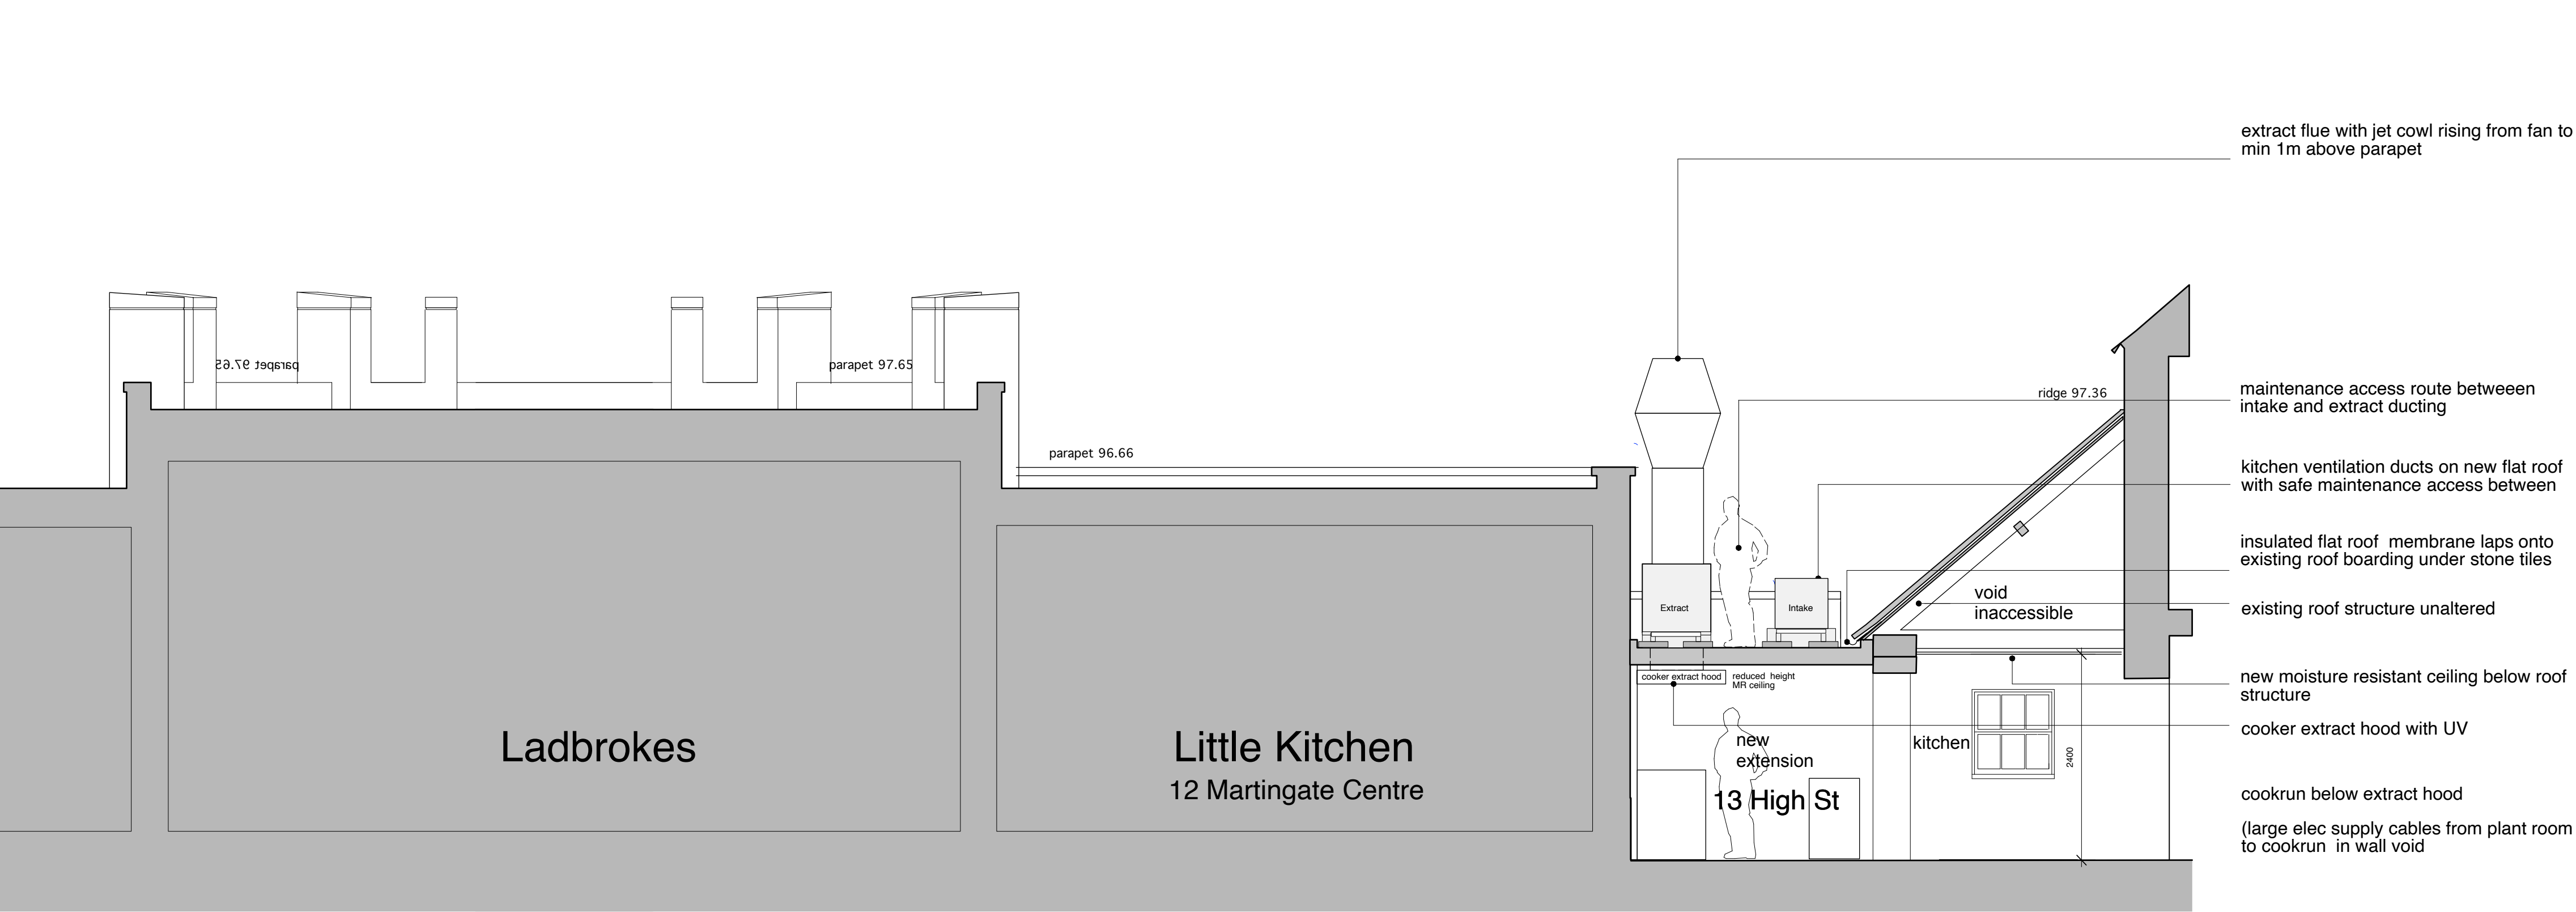


Existing approved section 7-7 thru junction of 13 High St and 'Little Kitchen' unit showing intake and extract ducting

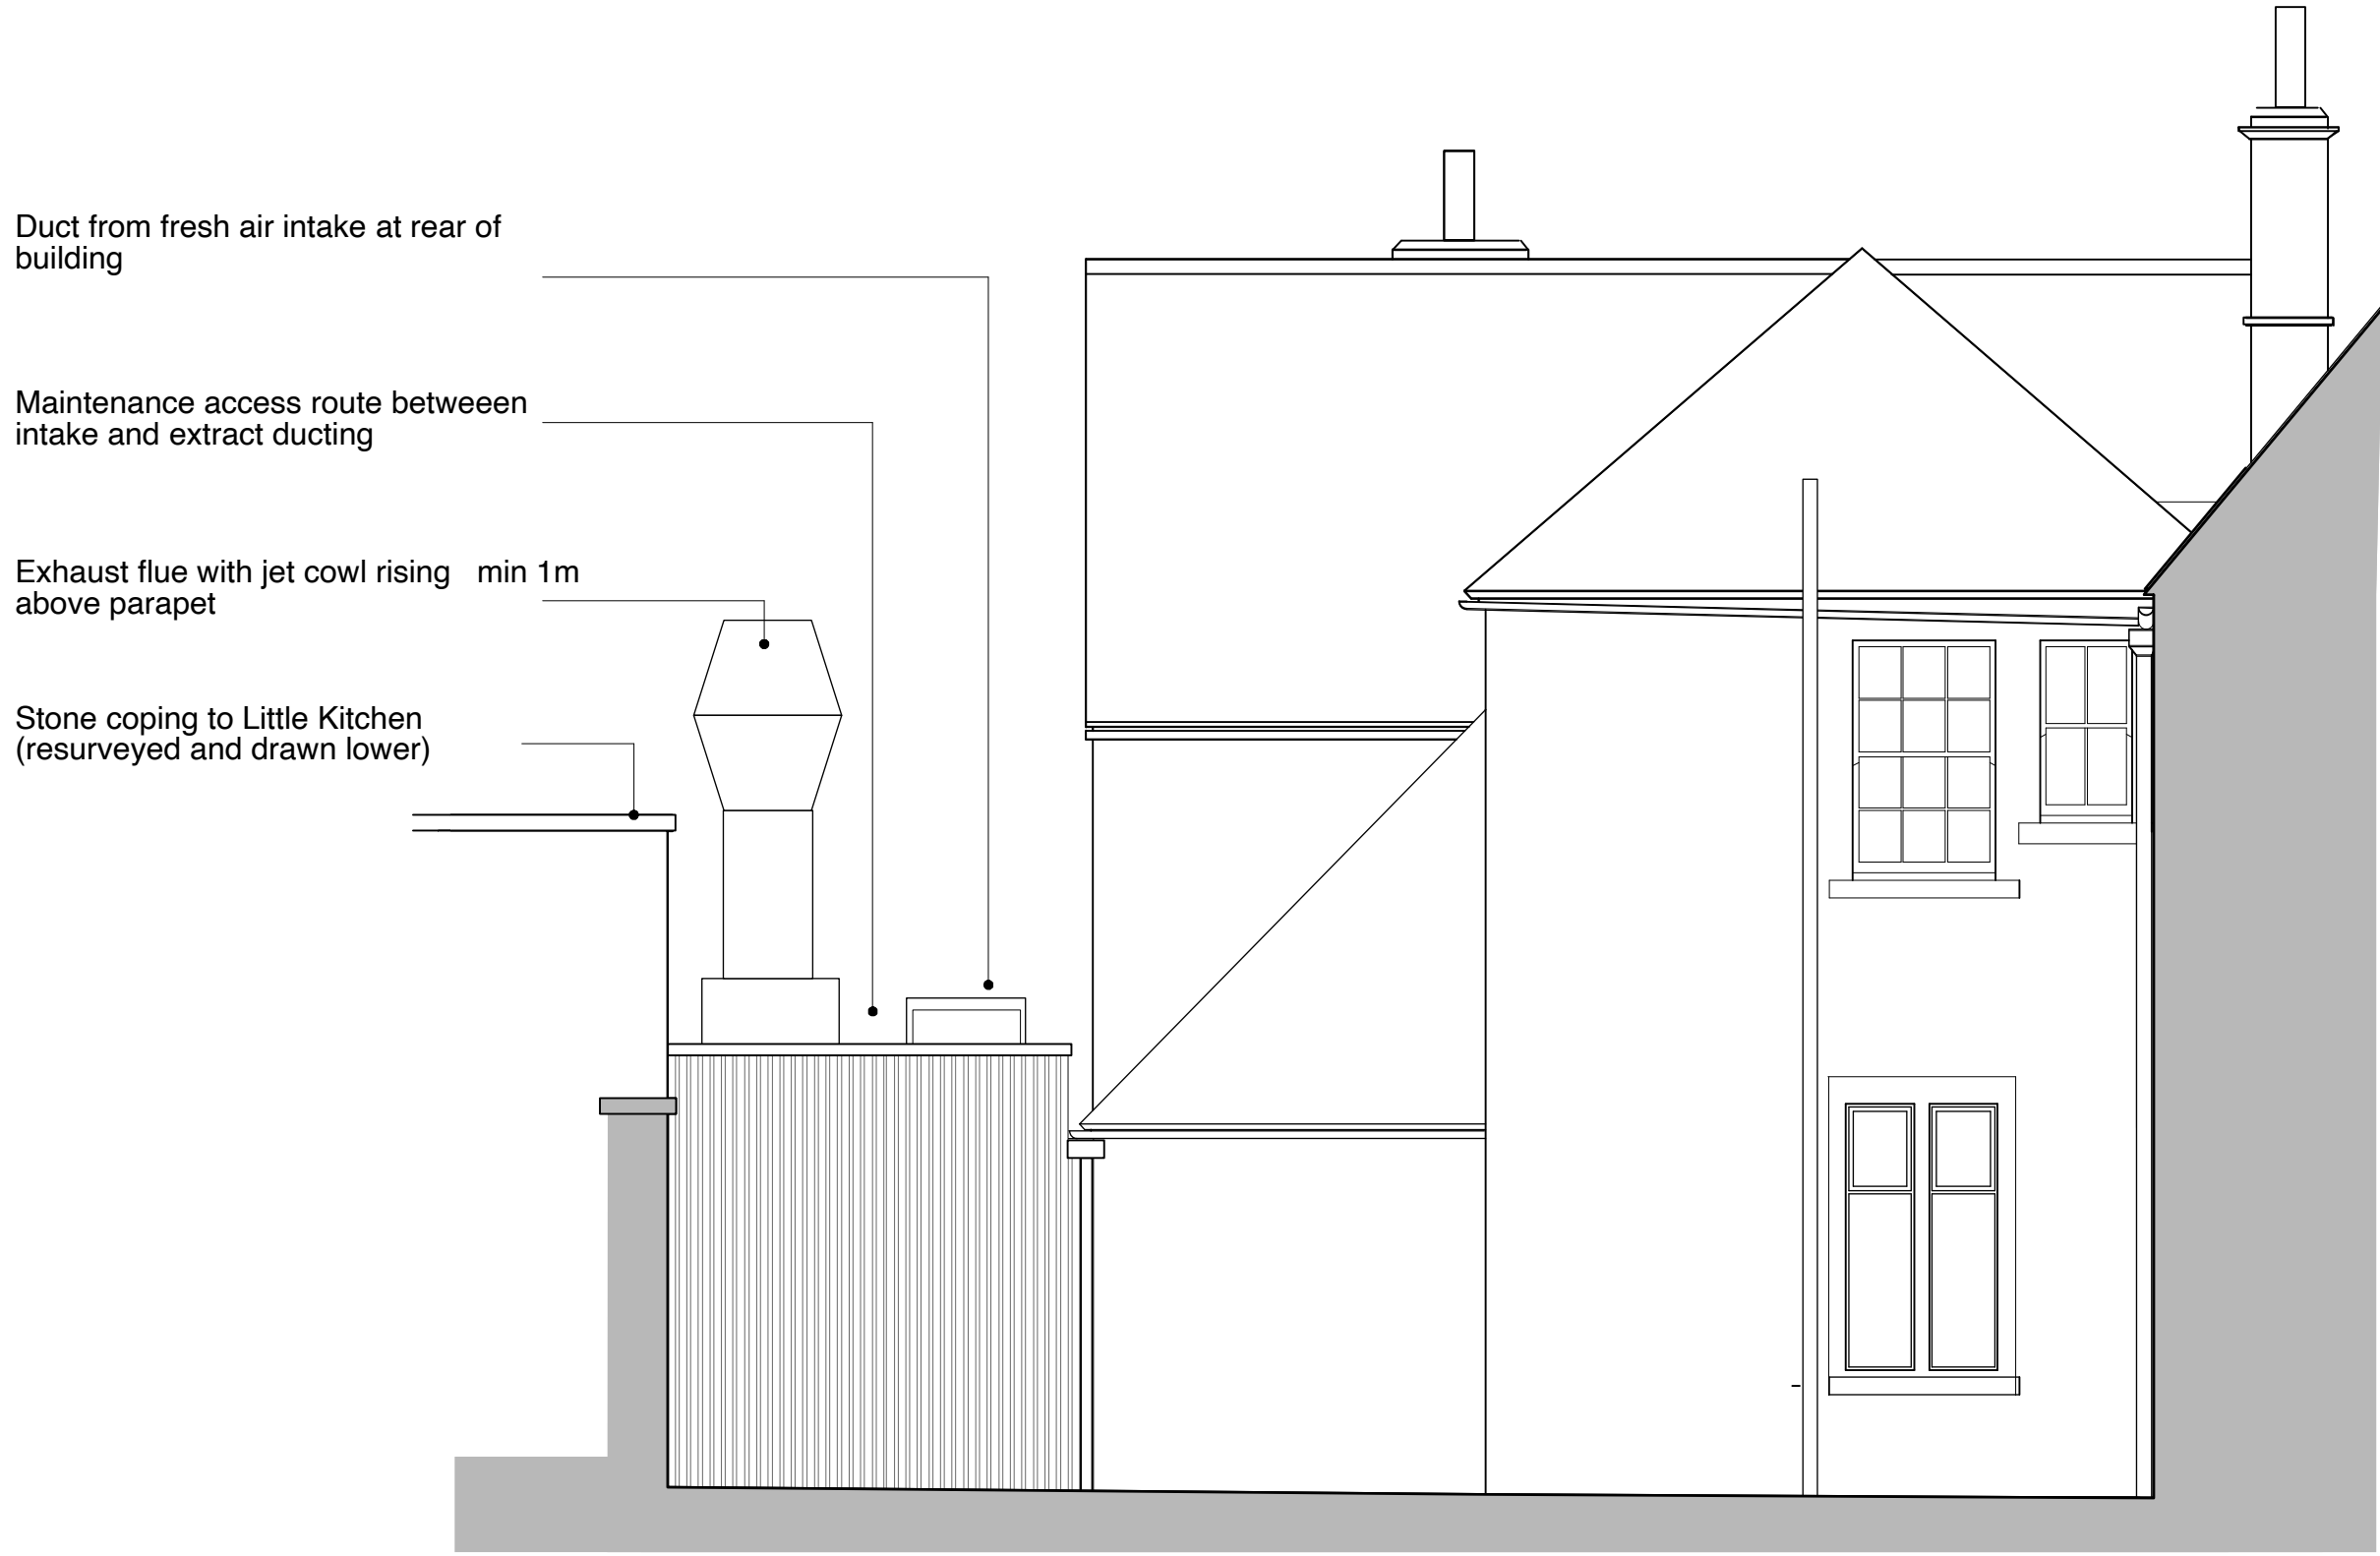

Existing section 8-8 through courtyard showing hidden South elevation

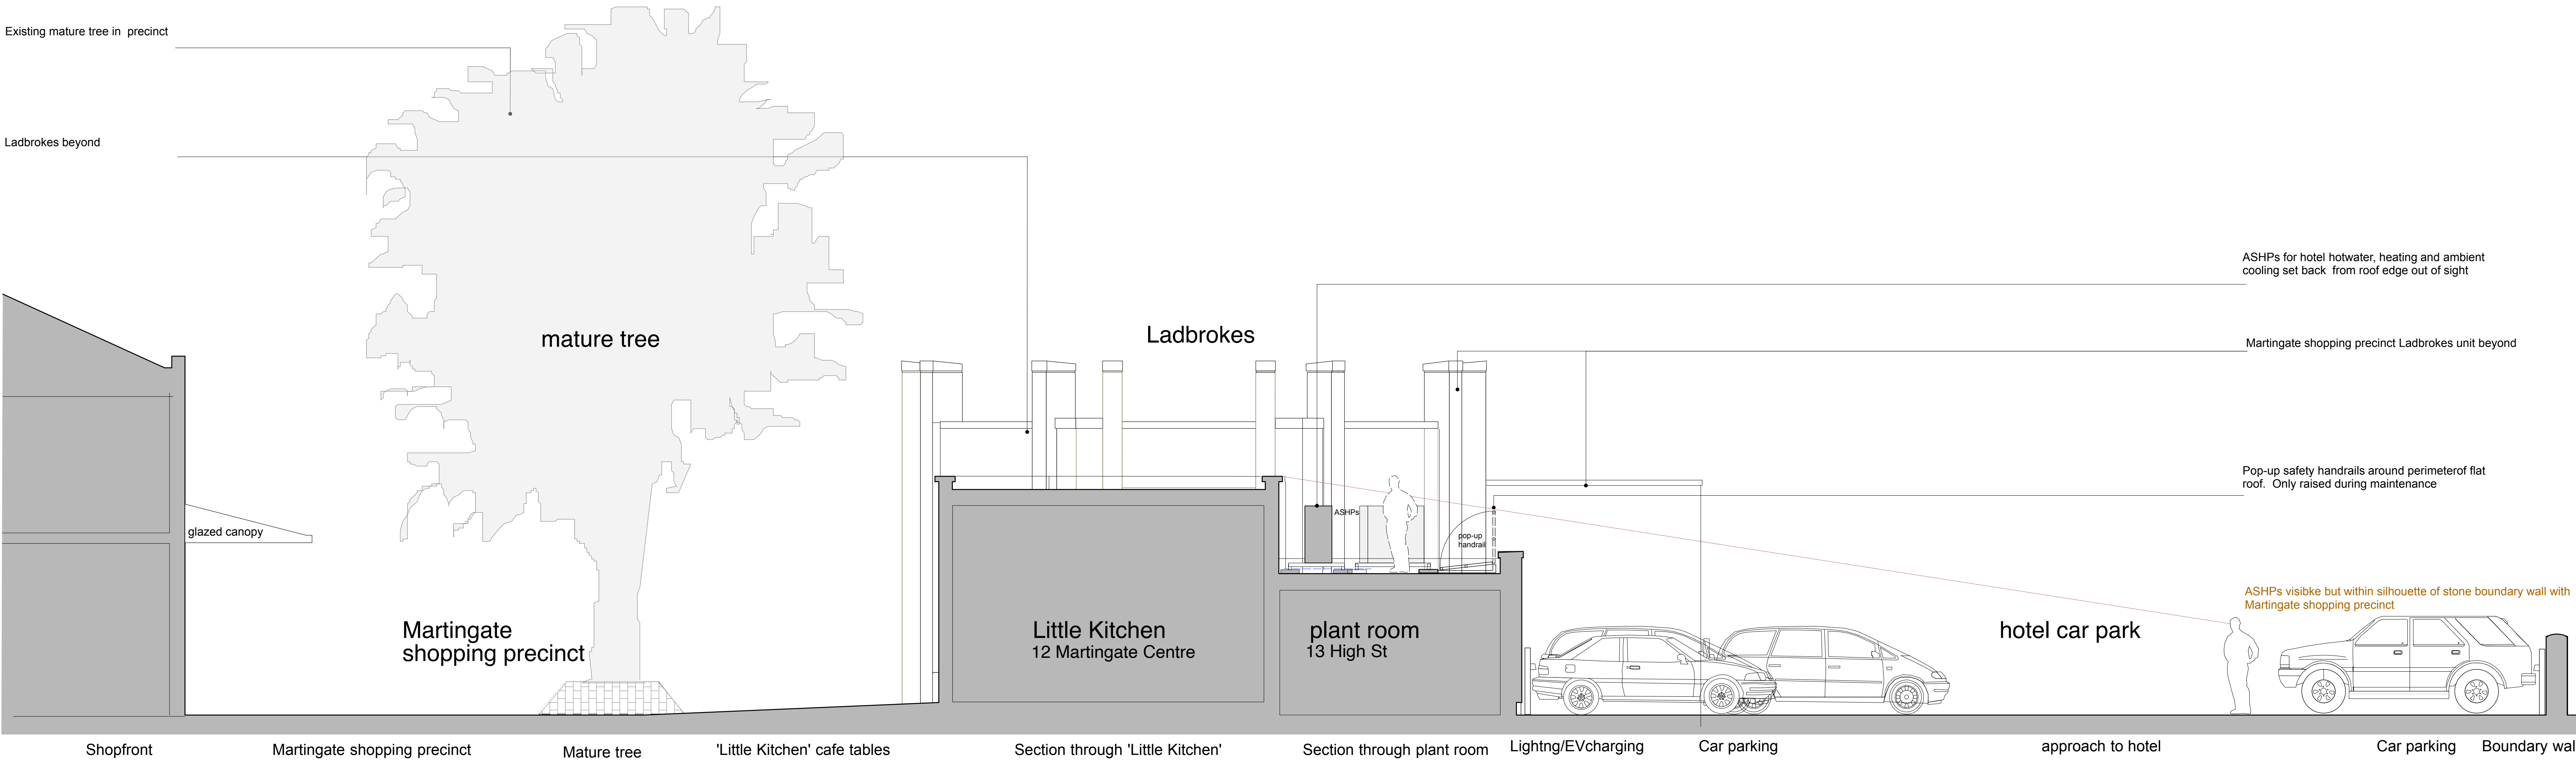

Existing approved section 6-6 thru hotel plant room and Little Kitchen - showing eyelines to parapets / ducts from Martingate Centre shopping precinct and hotel car park

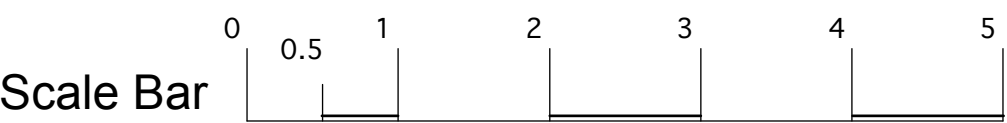

Kitchen ventilation and ASHP plant associated with approved hotel at 13 High St Corsham			
Existing approved Sections 6-6, 7-7 and 8-8			
Synthesis _ Architecture [®] 9 Churchfields Rd , Salisbury, Wiltshire, SP2 7NH. tel : 07770 532915 email : ian.synthesis@outlook.com			
Scale 1:500 @ A1, 1:100 @ A3, 1:50 @ A4	Scale 1:500 @ A1, 1:100 @ A3, 1:50 @ A4	Scale 1:500 @ A1, 1:100 @ A3, 1:50 @ A4	Scale 1:500 @ A1, 1:100 @ A3, 1:50 @ A4
SA133	10	PL	04/11/25