



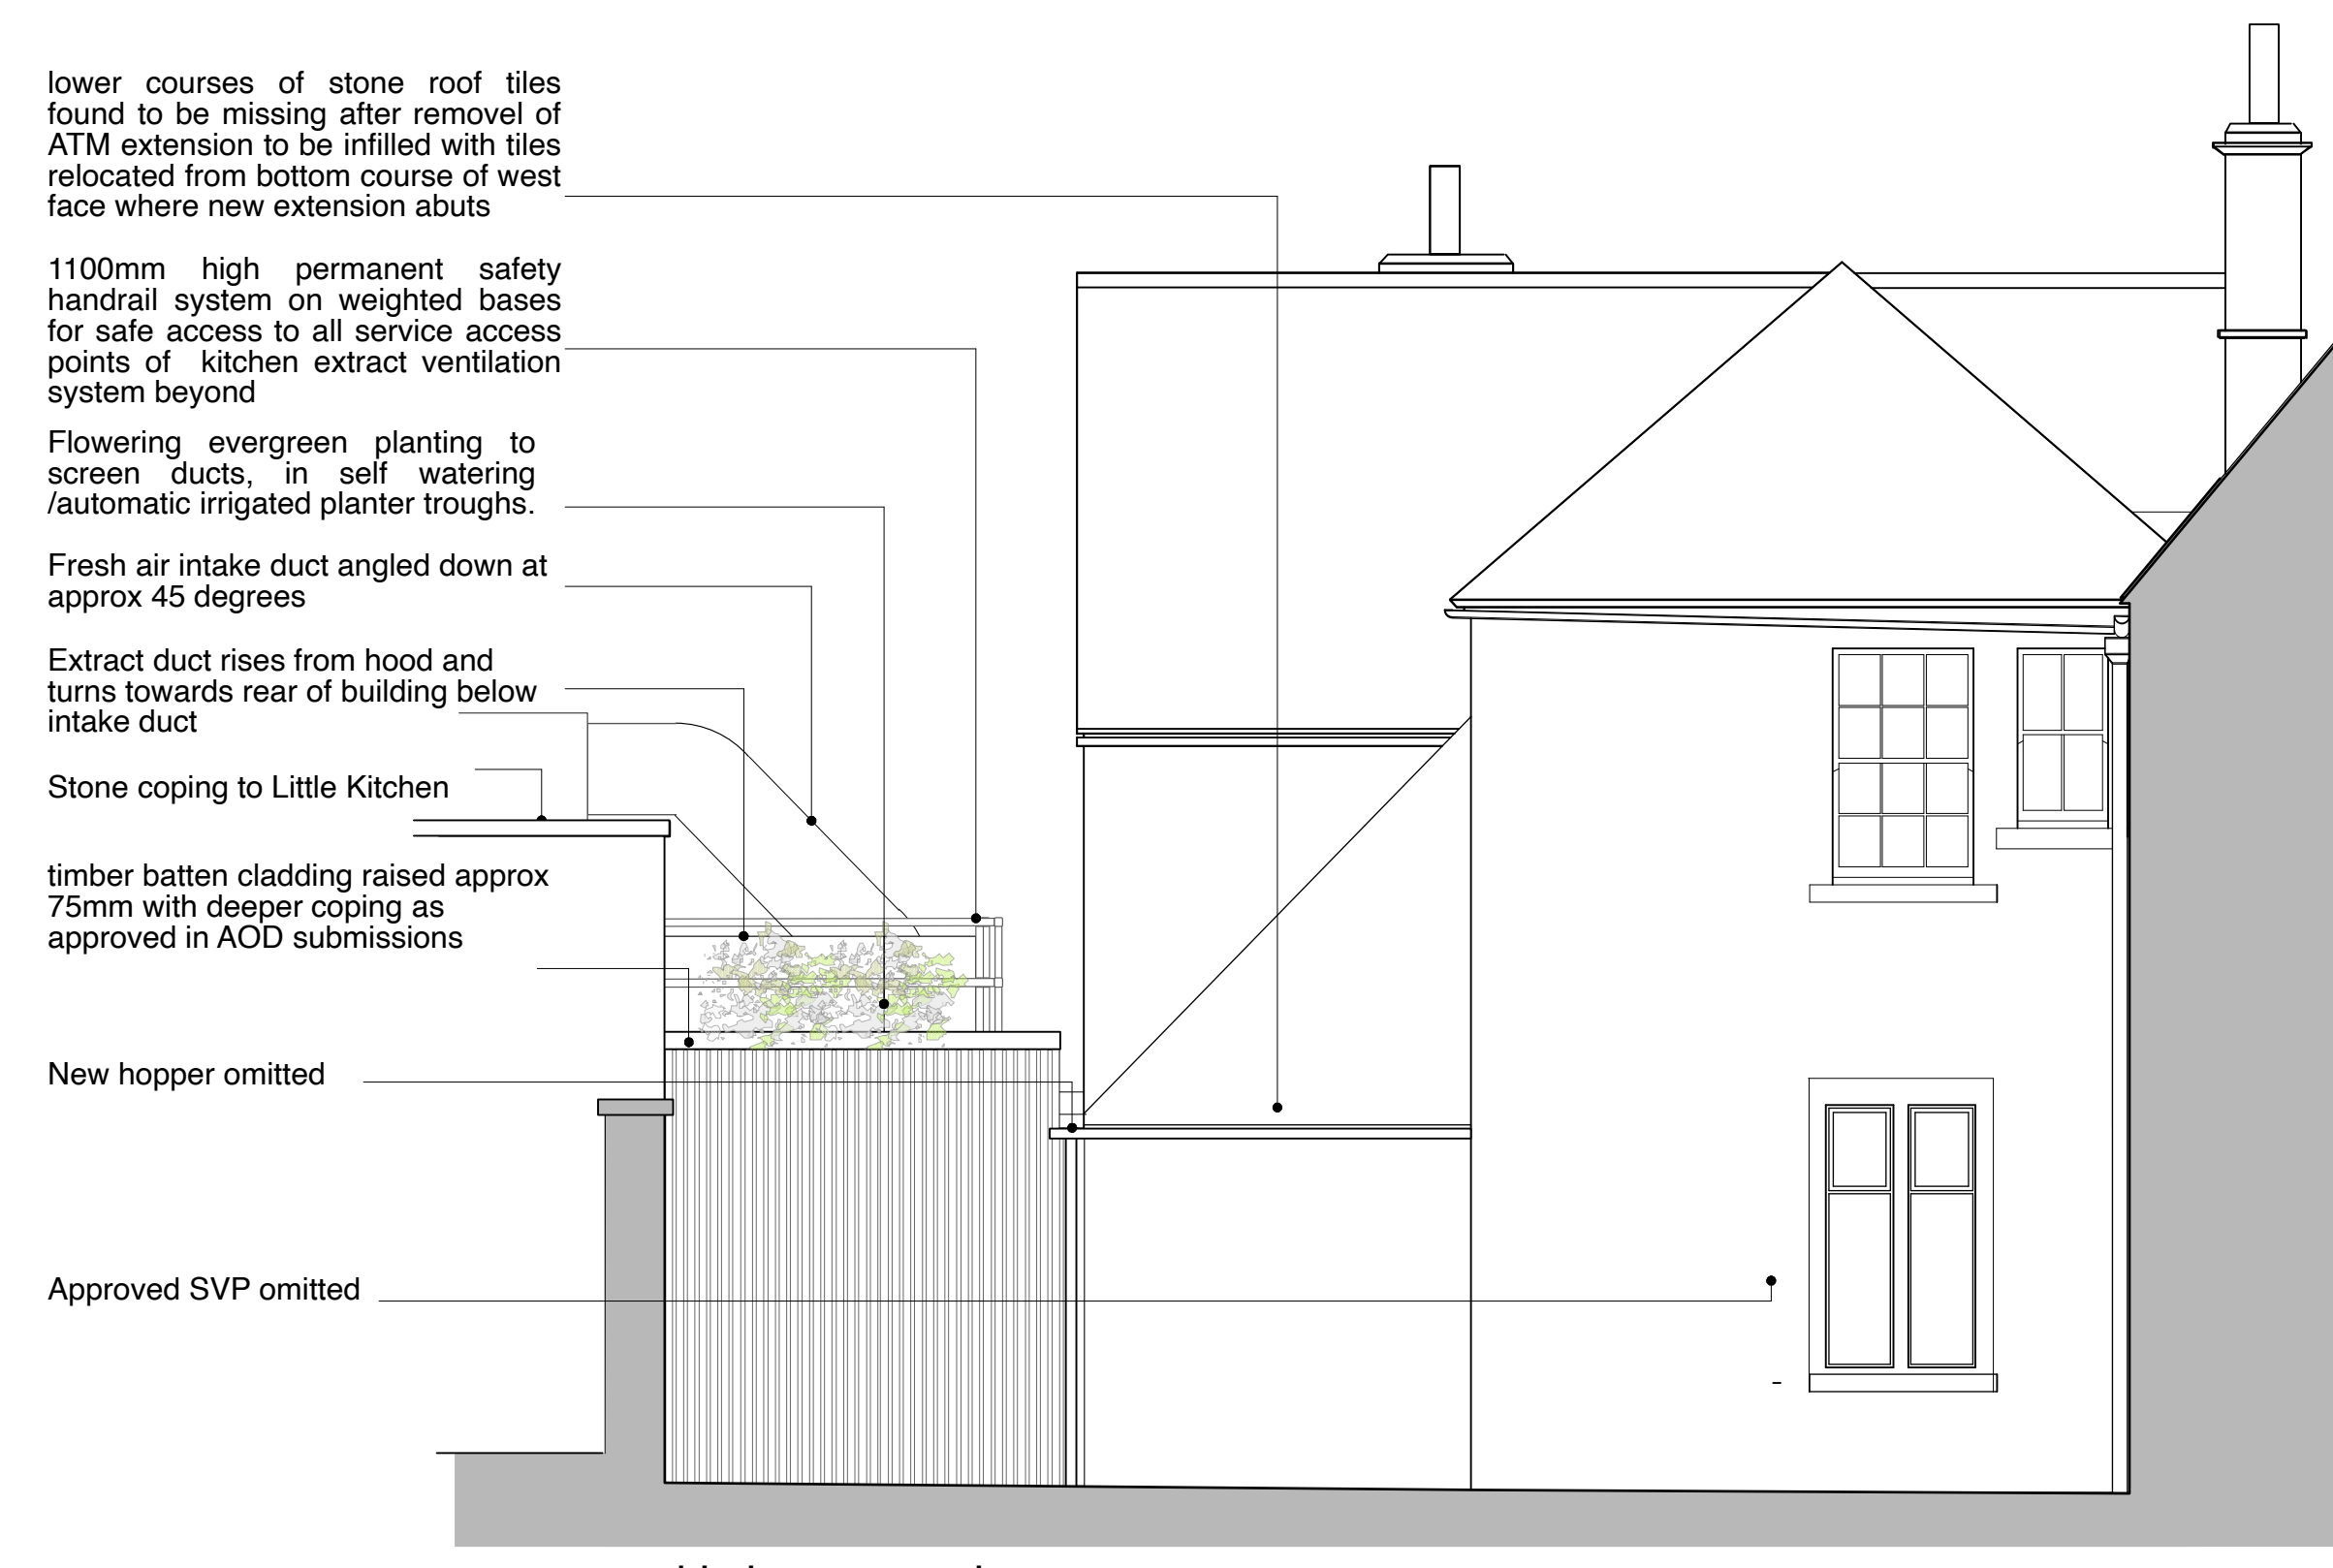

Proposed section through courtyard showing hidden South elevation



Proposed section 6-6 thru hotel plant room and Little Kitchen - showing evelines to parapets / ducts from Martingate Centre shopping precinct and hotel car park

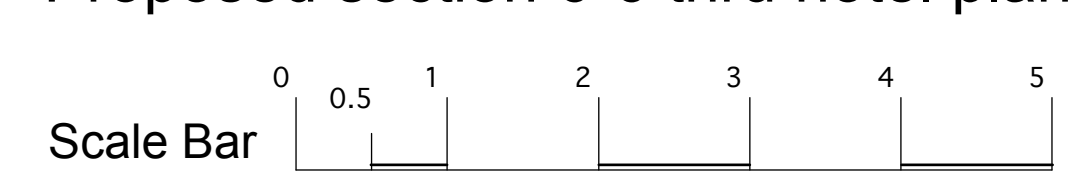

Kitchen ventilation and ASHP plant associated with approved hotel at 13 High St Corsham	Synthesis _ Architecture[®] 9 Churchfields Rd., Salisbury, Wiltshire, SP2 7NH. Tel: 01770 532915 email: san.synthesis@outlook.com			
	Scale: Scale1:50@A1extended1:100 at A3extended Drawn 04/11/25			
Proposed Sections 6-6, 7-7 and 8-8	Job No SA133	Drawing No 11	Status PL	Revision