




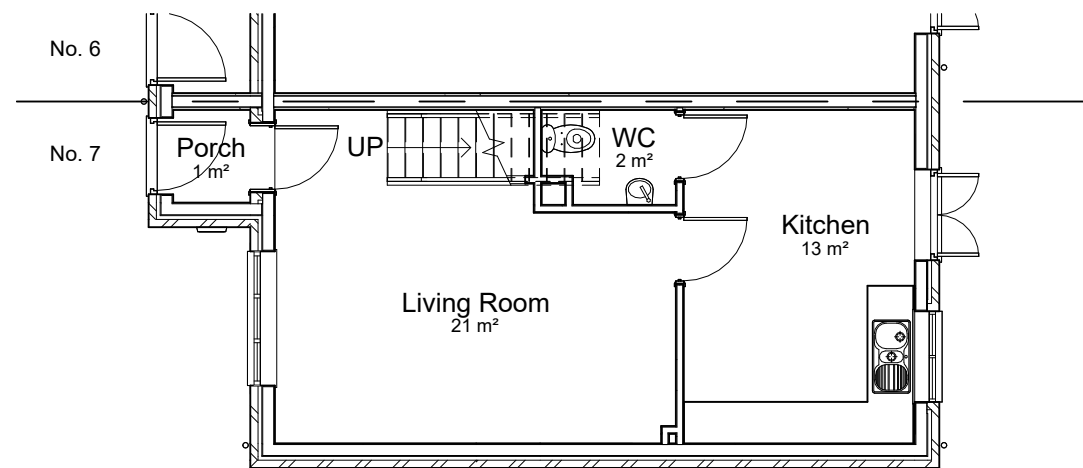


Level 1 - Ground Floor Existing
1 : 100

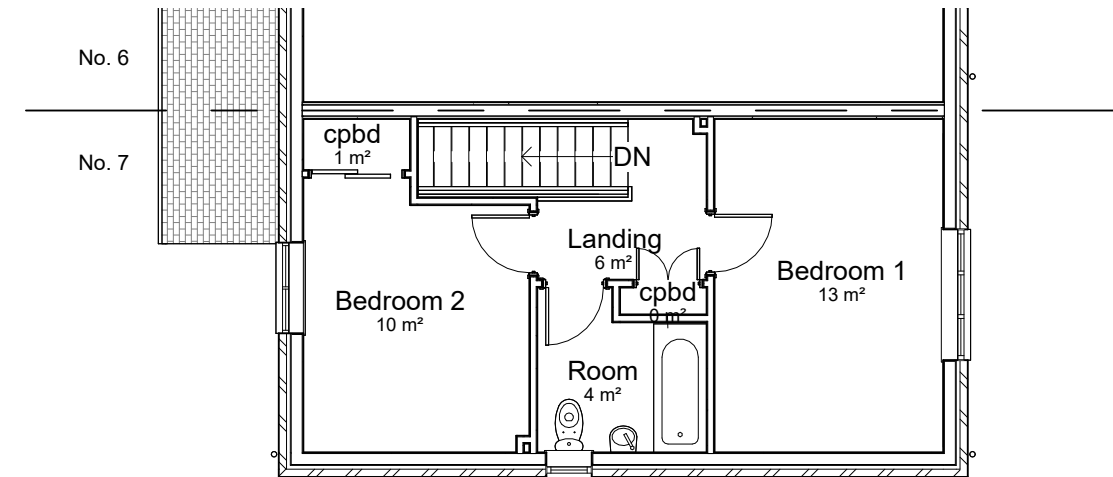

Level 2 - First Floor Existing
1 : 100

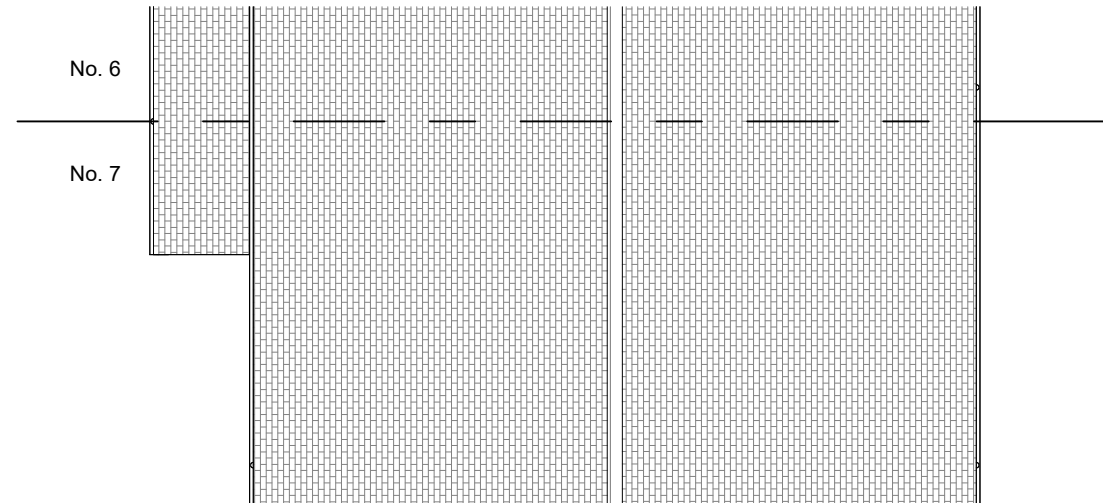

Level 3 - Roof Plan Existing
1 : 100

 

VISUAL SCALE 1:100 @ A3


Rev No.	Revision Note.	Date	Drawn	Checked

Project number		Client		Project	
05640-017		Oldbrick Fields		Extension	
Title				BOURNE VALLEY ASSOCIATES ANDOVER LANE FARM FABERSTOWN ANDOVER HAMPSHIRE SP11 9PE Tel: 01264 850159 Email: info@bournevalley.co.uk	
Existing Plans					
Date	Sheet	Scale			
08.12.25	01	1 : 100			
Drawn by	Checked by	Paper Size			
TJ	AW	A3			





West - Existing
1 : 100

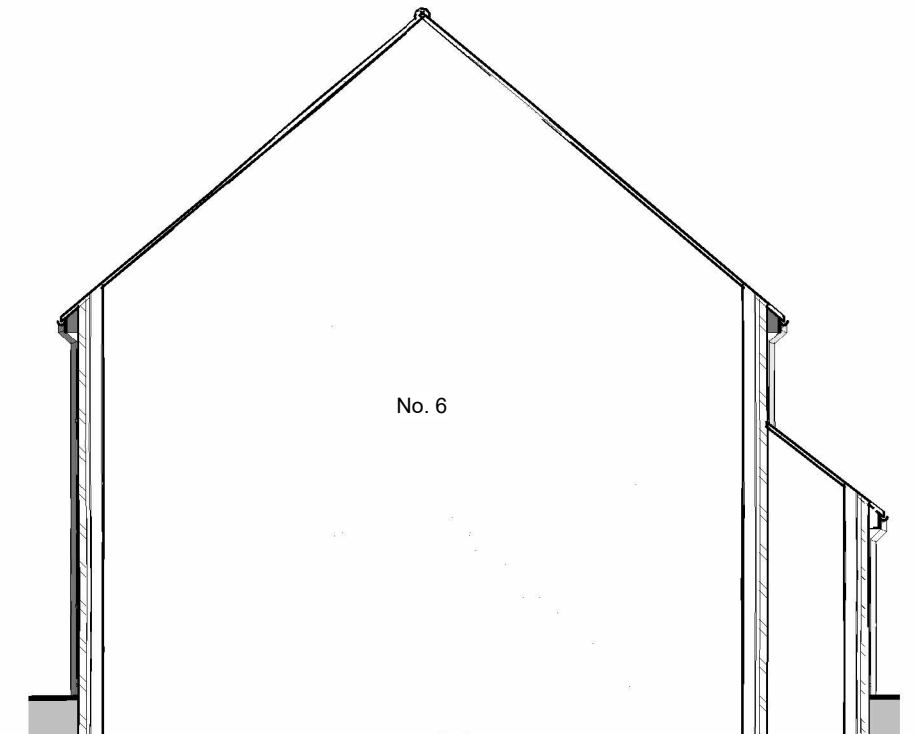


North - Existing
1 : 100



East - Existing
1 : 100



South - Existing
1 : 100

 


VISUAL SCALE 1:100 @ A3


Rev No.	Revision Note.	Date	Drawn	Checked

Project number	Client	Project
05640-01	7 Oldbrick Fields	Extension
Title	Existing Elevations	
Date	Sheet	Scale
08.12.25	02	1 : 100
Drawn by	Checked by	Paper Size
TJ	AW	A3
BOURNE VALLEY ASSOCIATES ANDOVER LANE FARM FABERSTOWN ANDOVER HAMPSHIRE SP11 9PE Tel: 01264 850159 Email: info@bournevalley.co.uk		




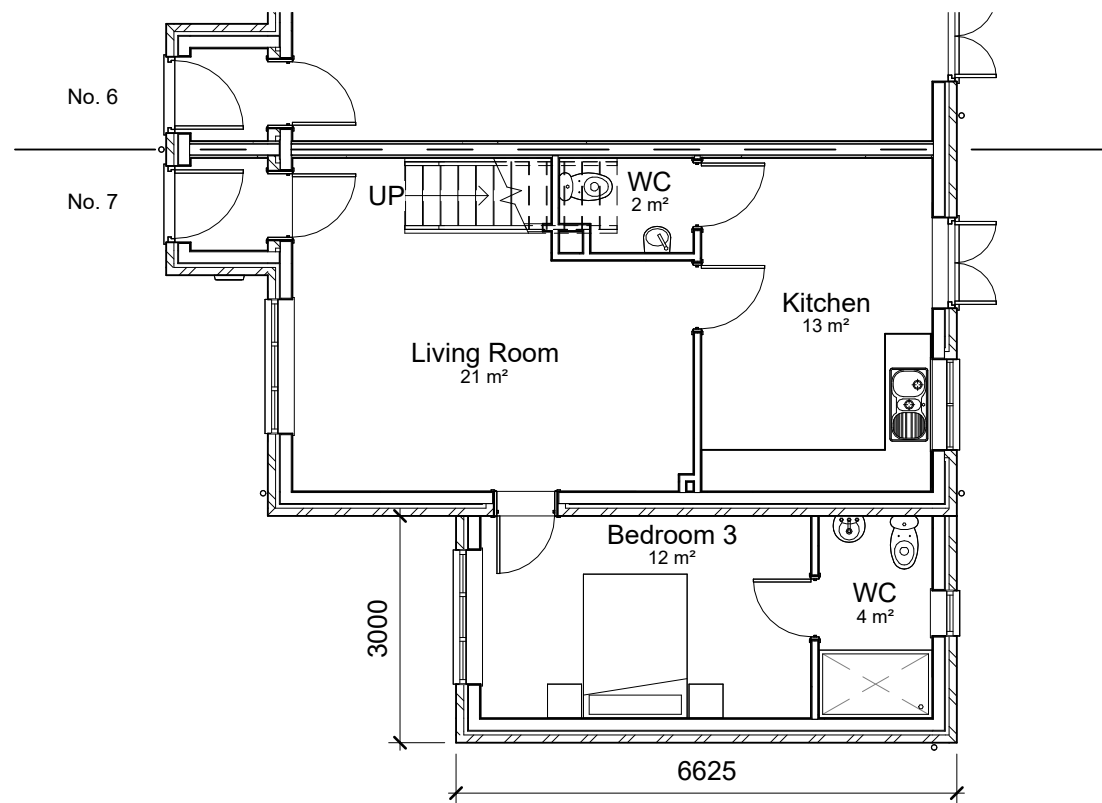

Level 1 - Ground Floor Proposed
1 : 100

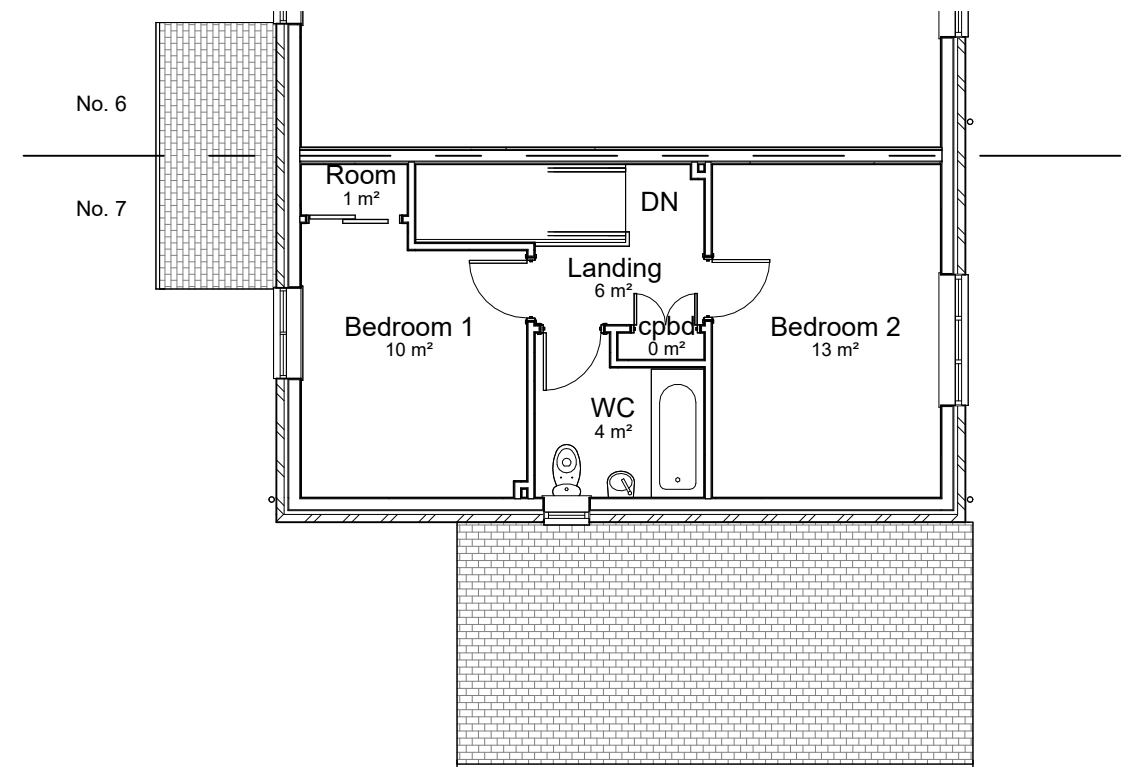

Level 2 - First Floor Proposed
1 : 100

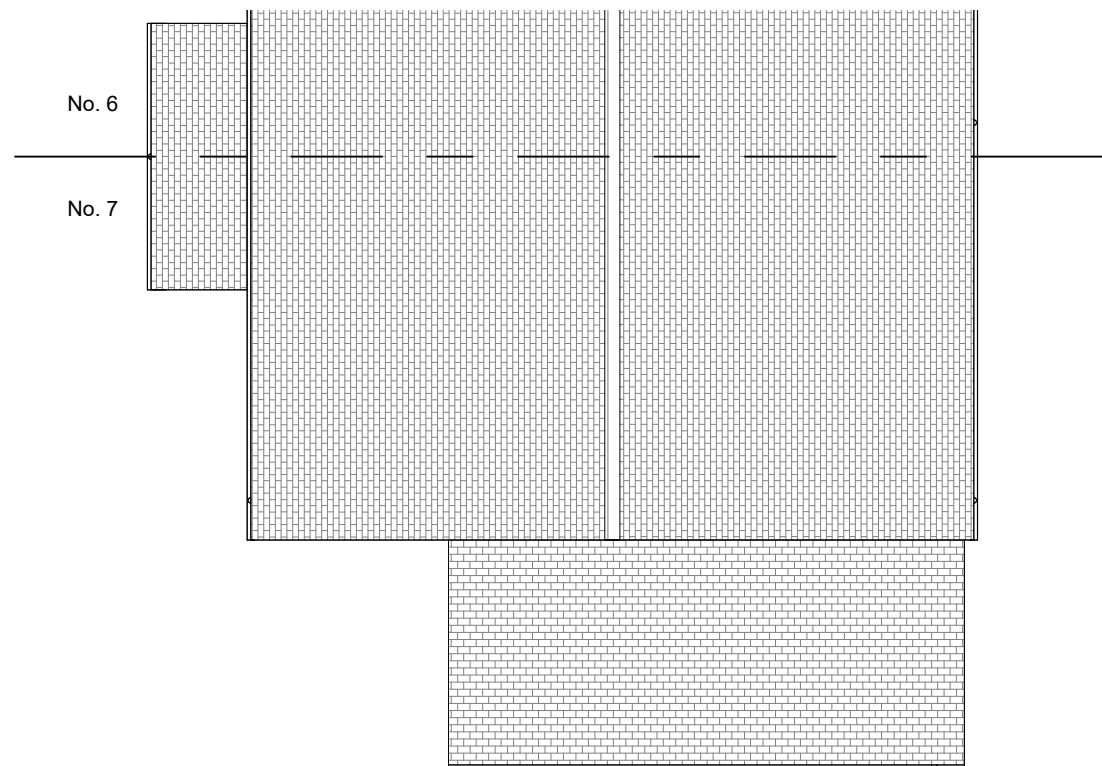

Level 3 - Roof Plan Proposed
1 : 100




VISUAL SCALE 1:100 @ A3


Rev No.	Revision Note.	Date	Drawn	Checked

Project number		Client		Project	
05640-017		Oldbrick Fields		Extension	
Title				BOURNE VALLEY ASSOCIATES ANDOVER LANE FARM FABERSTOWN ANDOVER HAMPSHIRE SP11 9PE Tel: 01264 850159 Email: info@bournevalley.co.uk	
Proposed Plans					
Date	Sheet	Scale			
08.12.25	03	1 : 100			
Drawn by	Checked by	Paper Size			
TJ	AW	A3			



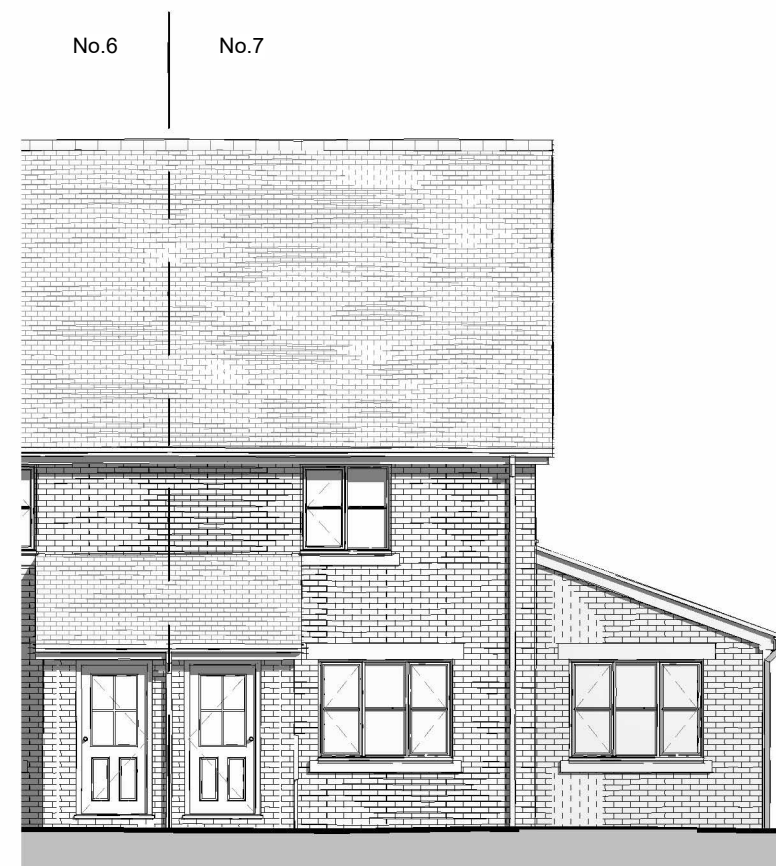

West - Proposed
1 : 100

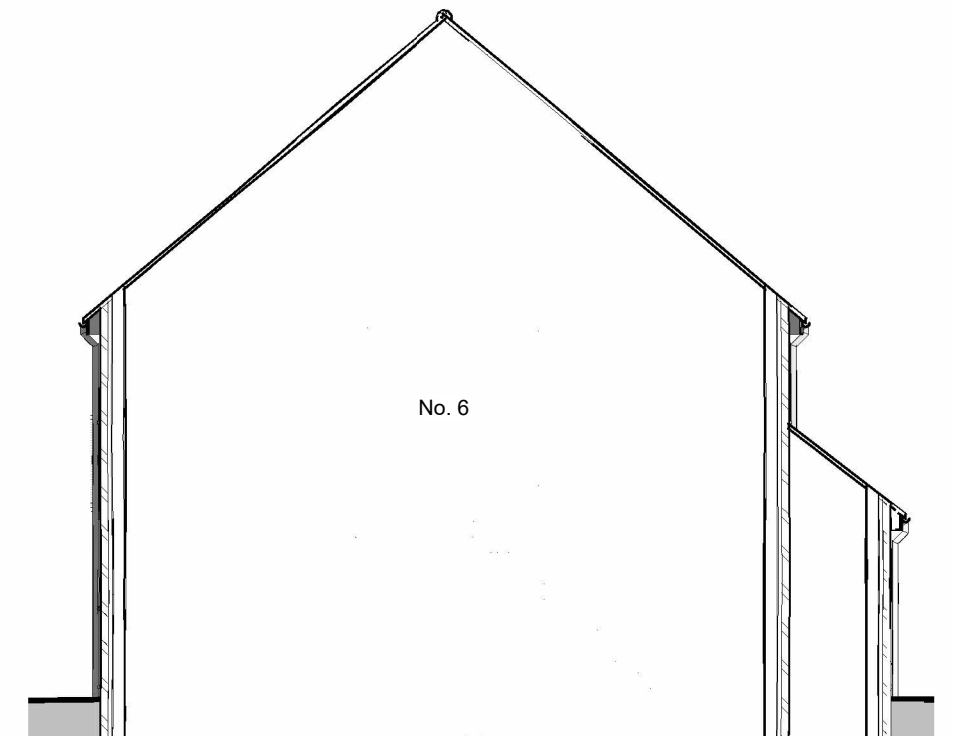

North - Proposed
1 : 100



East - Proposed
1 : 100



South - Proposed
1 : 100



VISUAL SCALE 1:100 @ A3

Rev No.	Revision Note.	Date	Drawn	Checked

Project number	Client	Project
05640-017	Oldbrick Fields	Extension
Title	Proposed Elevations	
Date	Sheet	Scale
08.12.25	04	1 : 100
Drawn by	Checked by	Paper Size
TJ	AW	A3
BOURNE VALLEY ASSOCIATES ANDOVER LANE FARM FABERSTOWN ANDOVER HAMPSHIRE SP11 9PE Tel: 01264 850159 Email: info@bournevalley.co.uk		

