



This drawing is copyright of CLARK & MASLIN Ltd and may not be copied or reproduced without permission.
Figured dimensions are to be taken in preference to scaled dimensions.
Large scale drawings to have preference to small scale drawings.
Dimensions for fixed-in items are to be checked on site prior to manufacture.

REV	DETAIL OF REVISION	BY	DATE
-----	--------------------	----	------

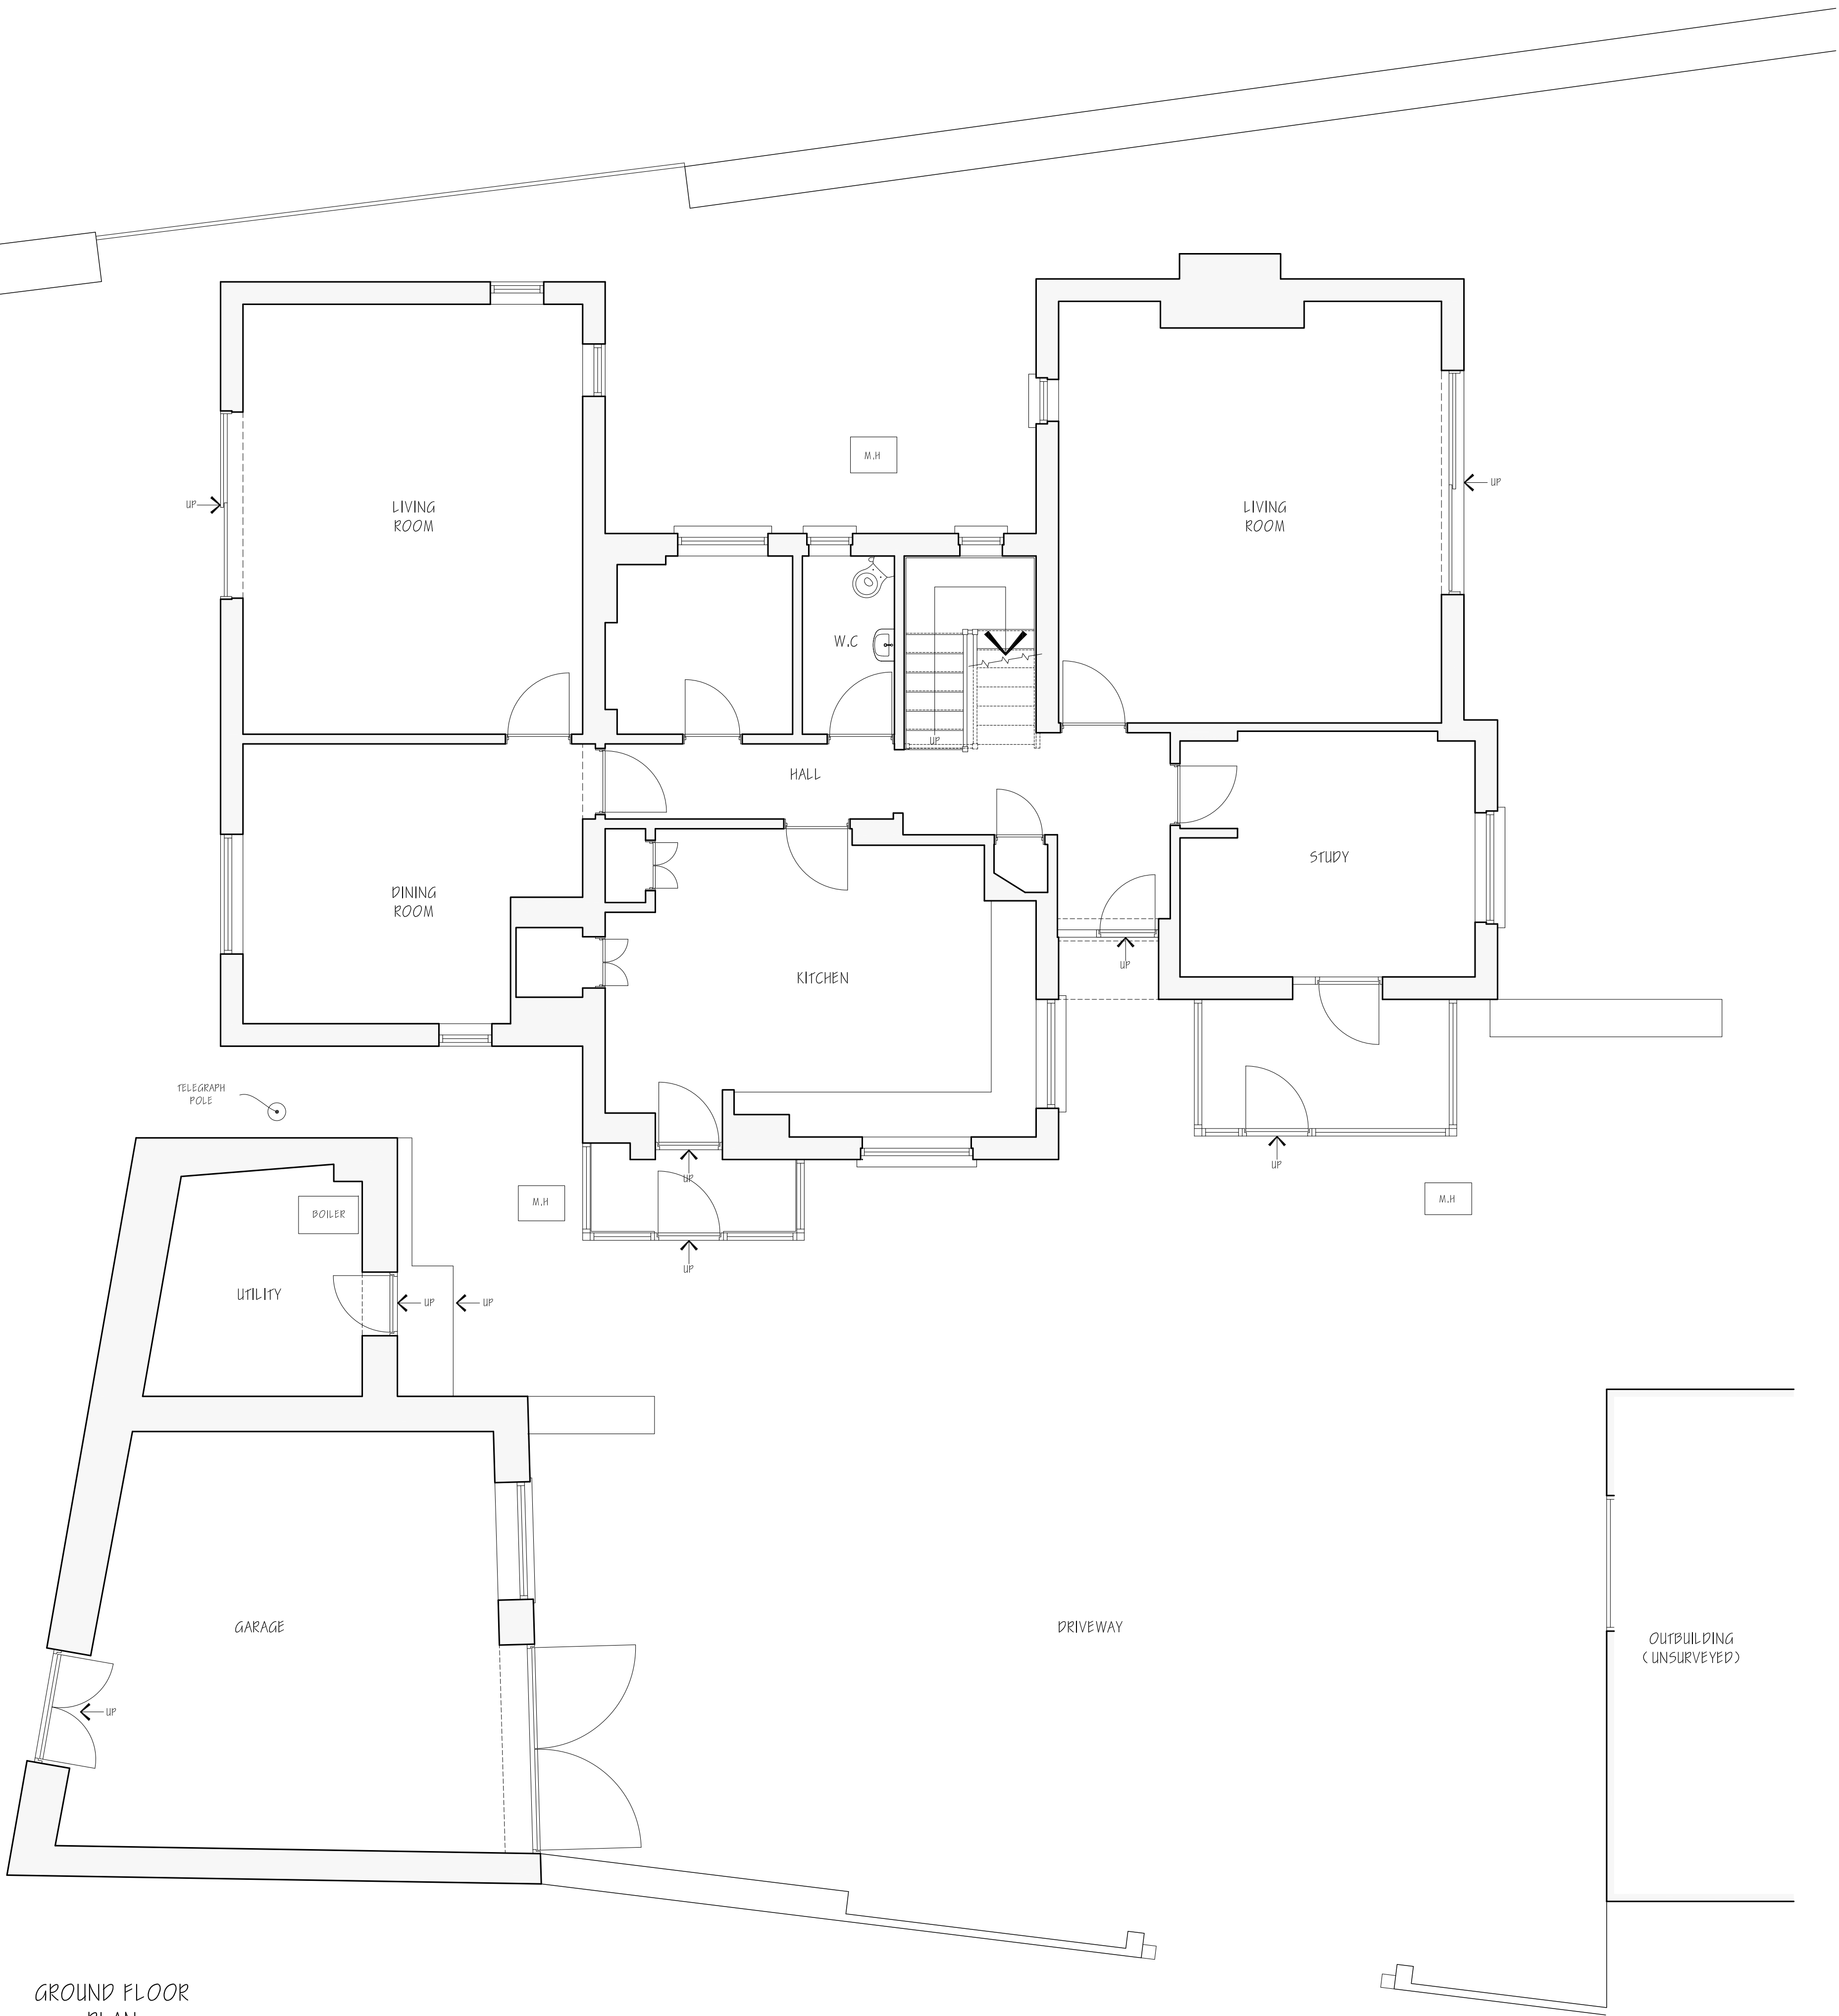

GROUND FLOOR
PLAN

SURVEY DRAWING

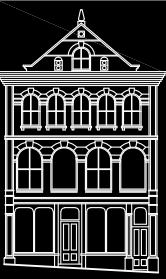 CLARK & MASLIN Unit 5, Charlton Business Park Crudwell Road, Malmesbury Wiltshire, SN16 9RU Telephone: 01666 822911 www.clarkandmaslin.co.uk Planning Architecture Conservation			
Client MR & MRS M SHIPP			
Project PROPOSED EXTENSION & ALTERATIONS TANGLEWOOD, GRITTLETON, SN14 6AP			
Description EXISTING GROUND FLOOR PLAN			
Scale 1:50	PG Size A1	Drawn EM	Date APR '22
Drawing No 5336/01		Revision -	