


NOTE:
OTHER THAN FOR THE PURPOSES OF PLANNING, DO NOT SCALE THESE DRAWINGS. USE WRITTEN DIMENSIONS ONLY. ALL DIMENSIONS TO BE CHECKED ON SITE PRIOR TO COMMENCEMENT OF WORK.
THIS DRAWING IS THE COPYRIGHT OF SIMPSON HILDER ASSOCIATES LIMITED AND MAY NOT BE REPRODUCED, COPIED OR ALTERED IN ANY WAY WITHOUT WRITTEN AUTHORITY



PROPOSED ELEVATIONS


SCALE 1:100

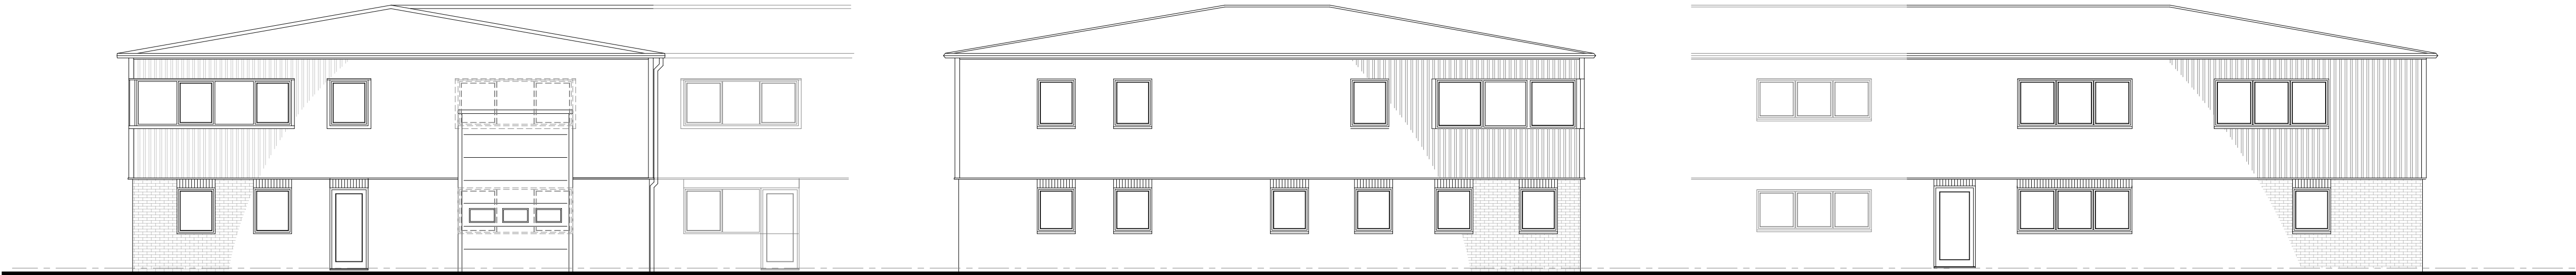

FRONT / SOUTH


SIDE / WEST

REAR / NORTH

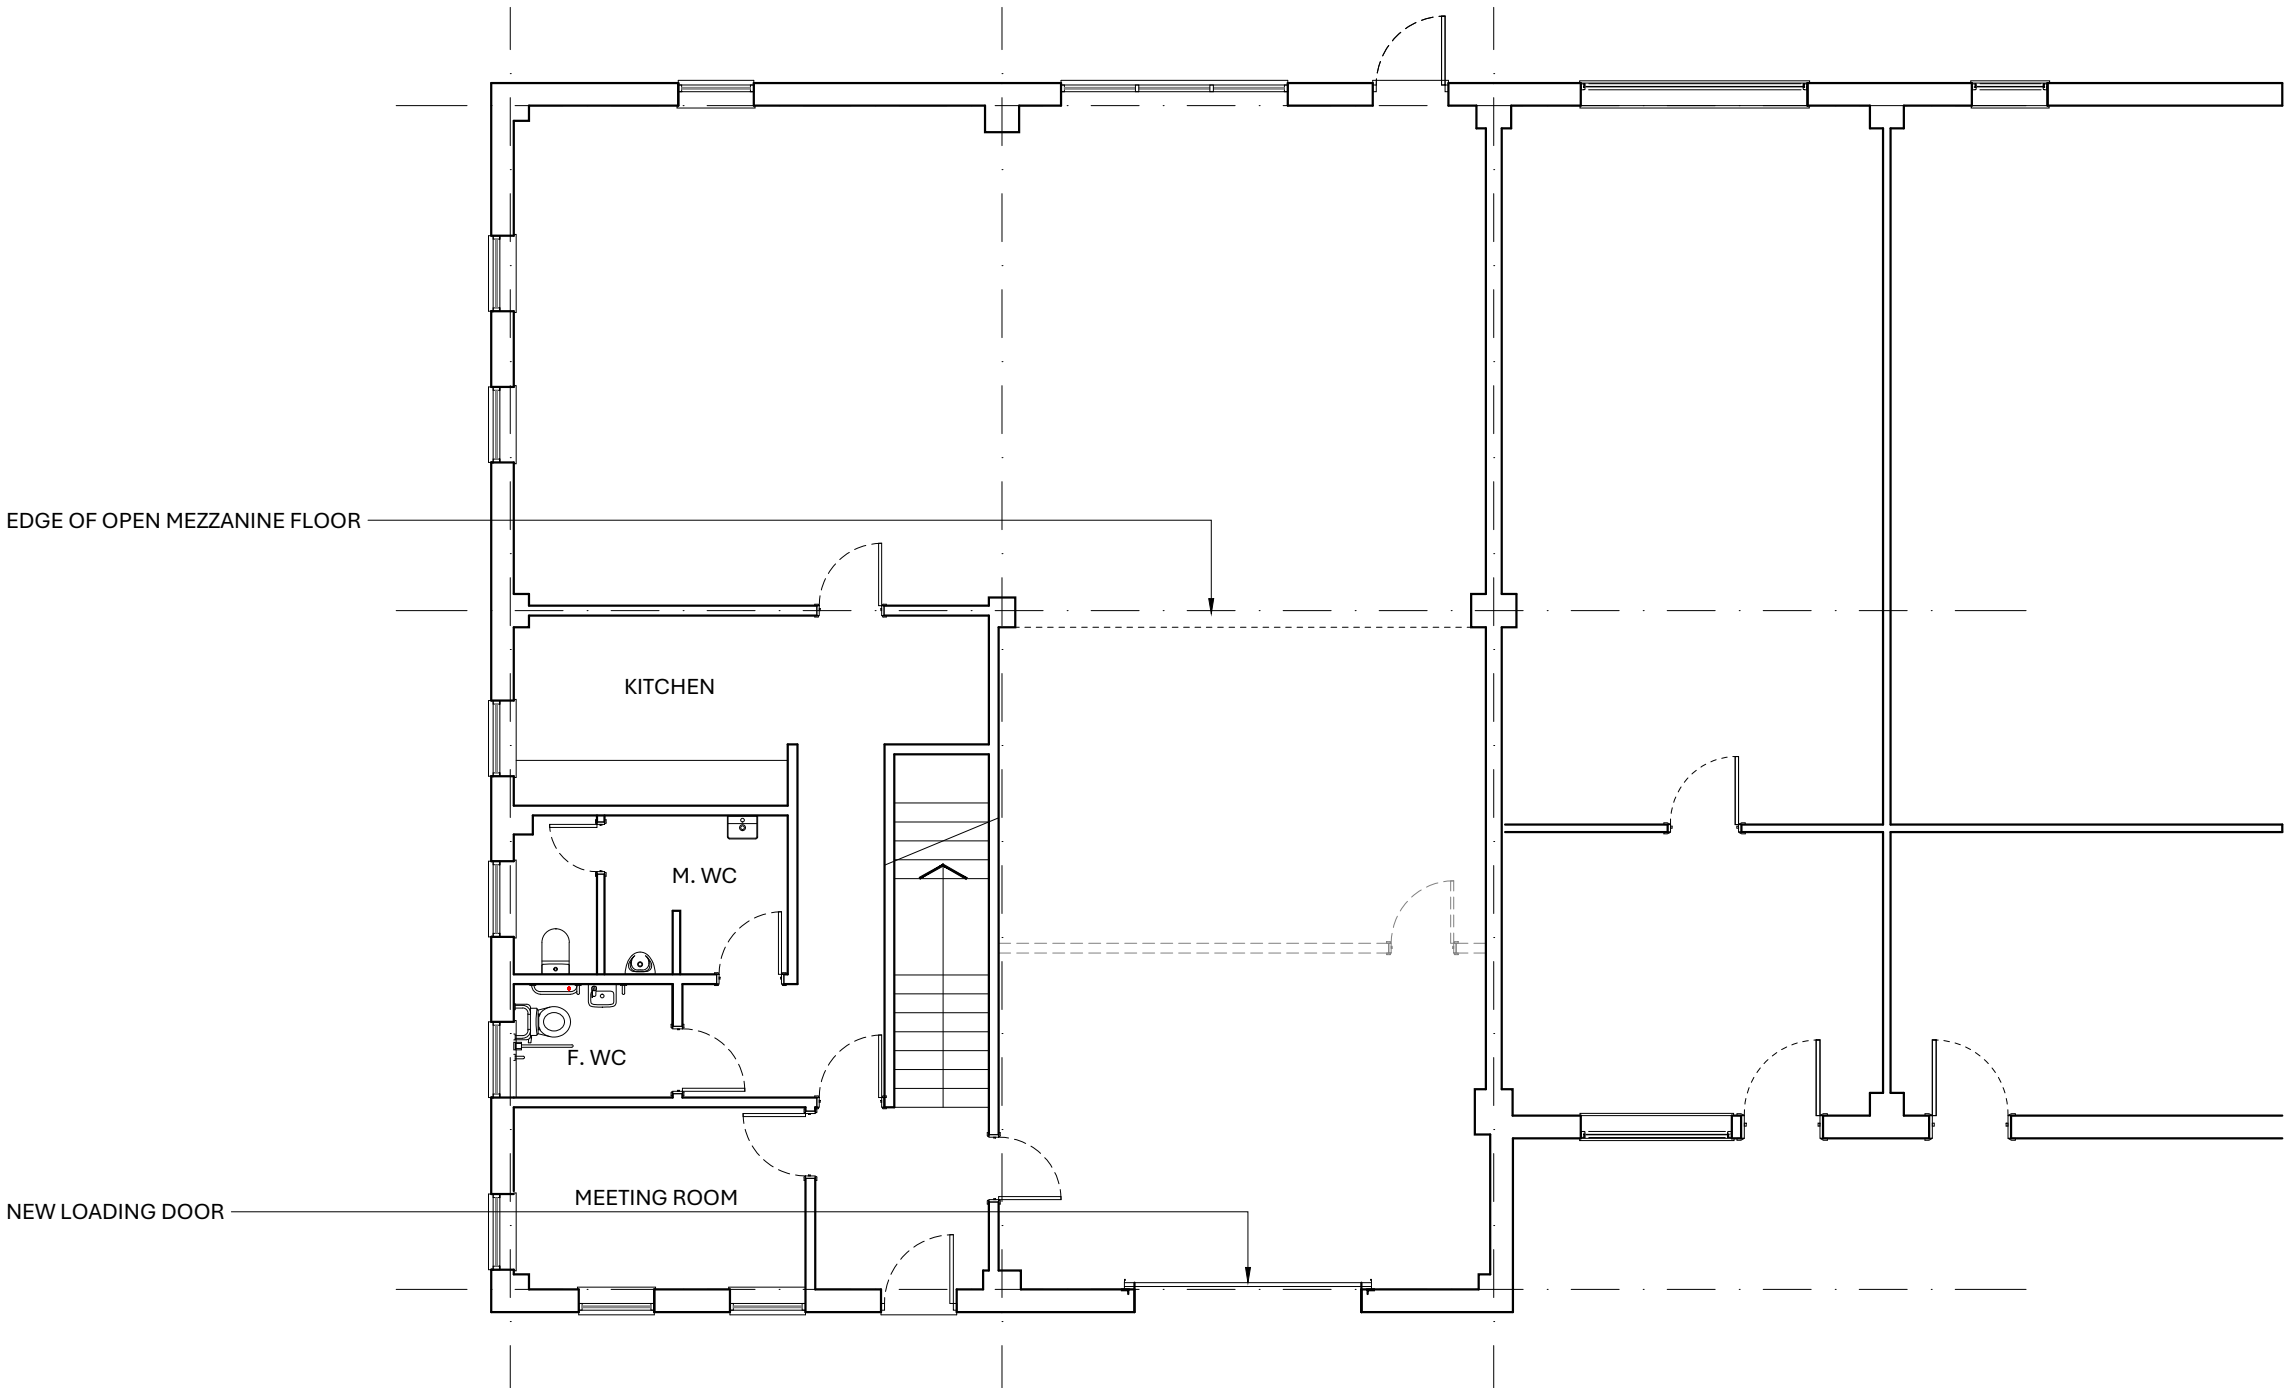

PROPOSED GROUND FLOOR PLAN

SCALE 1:100

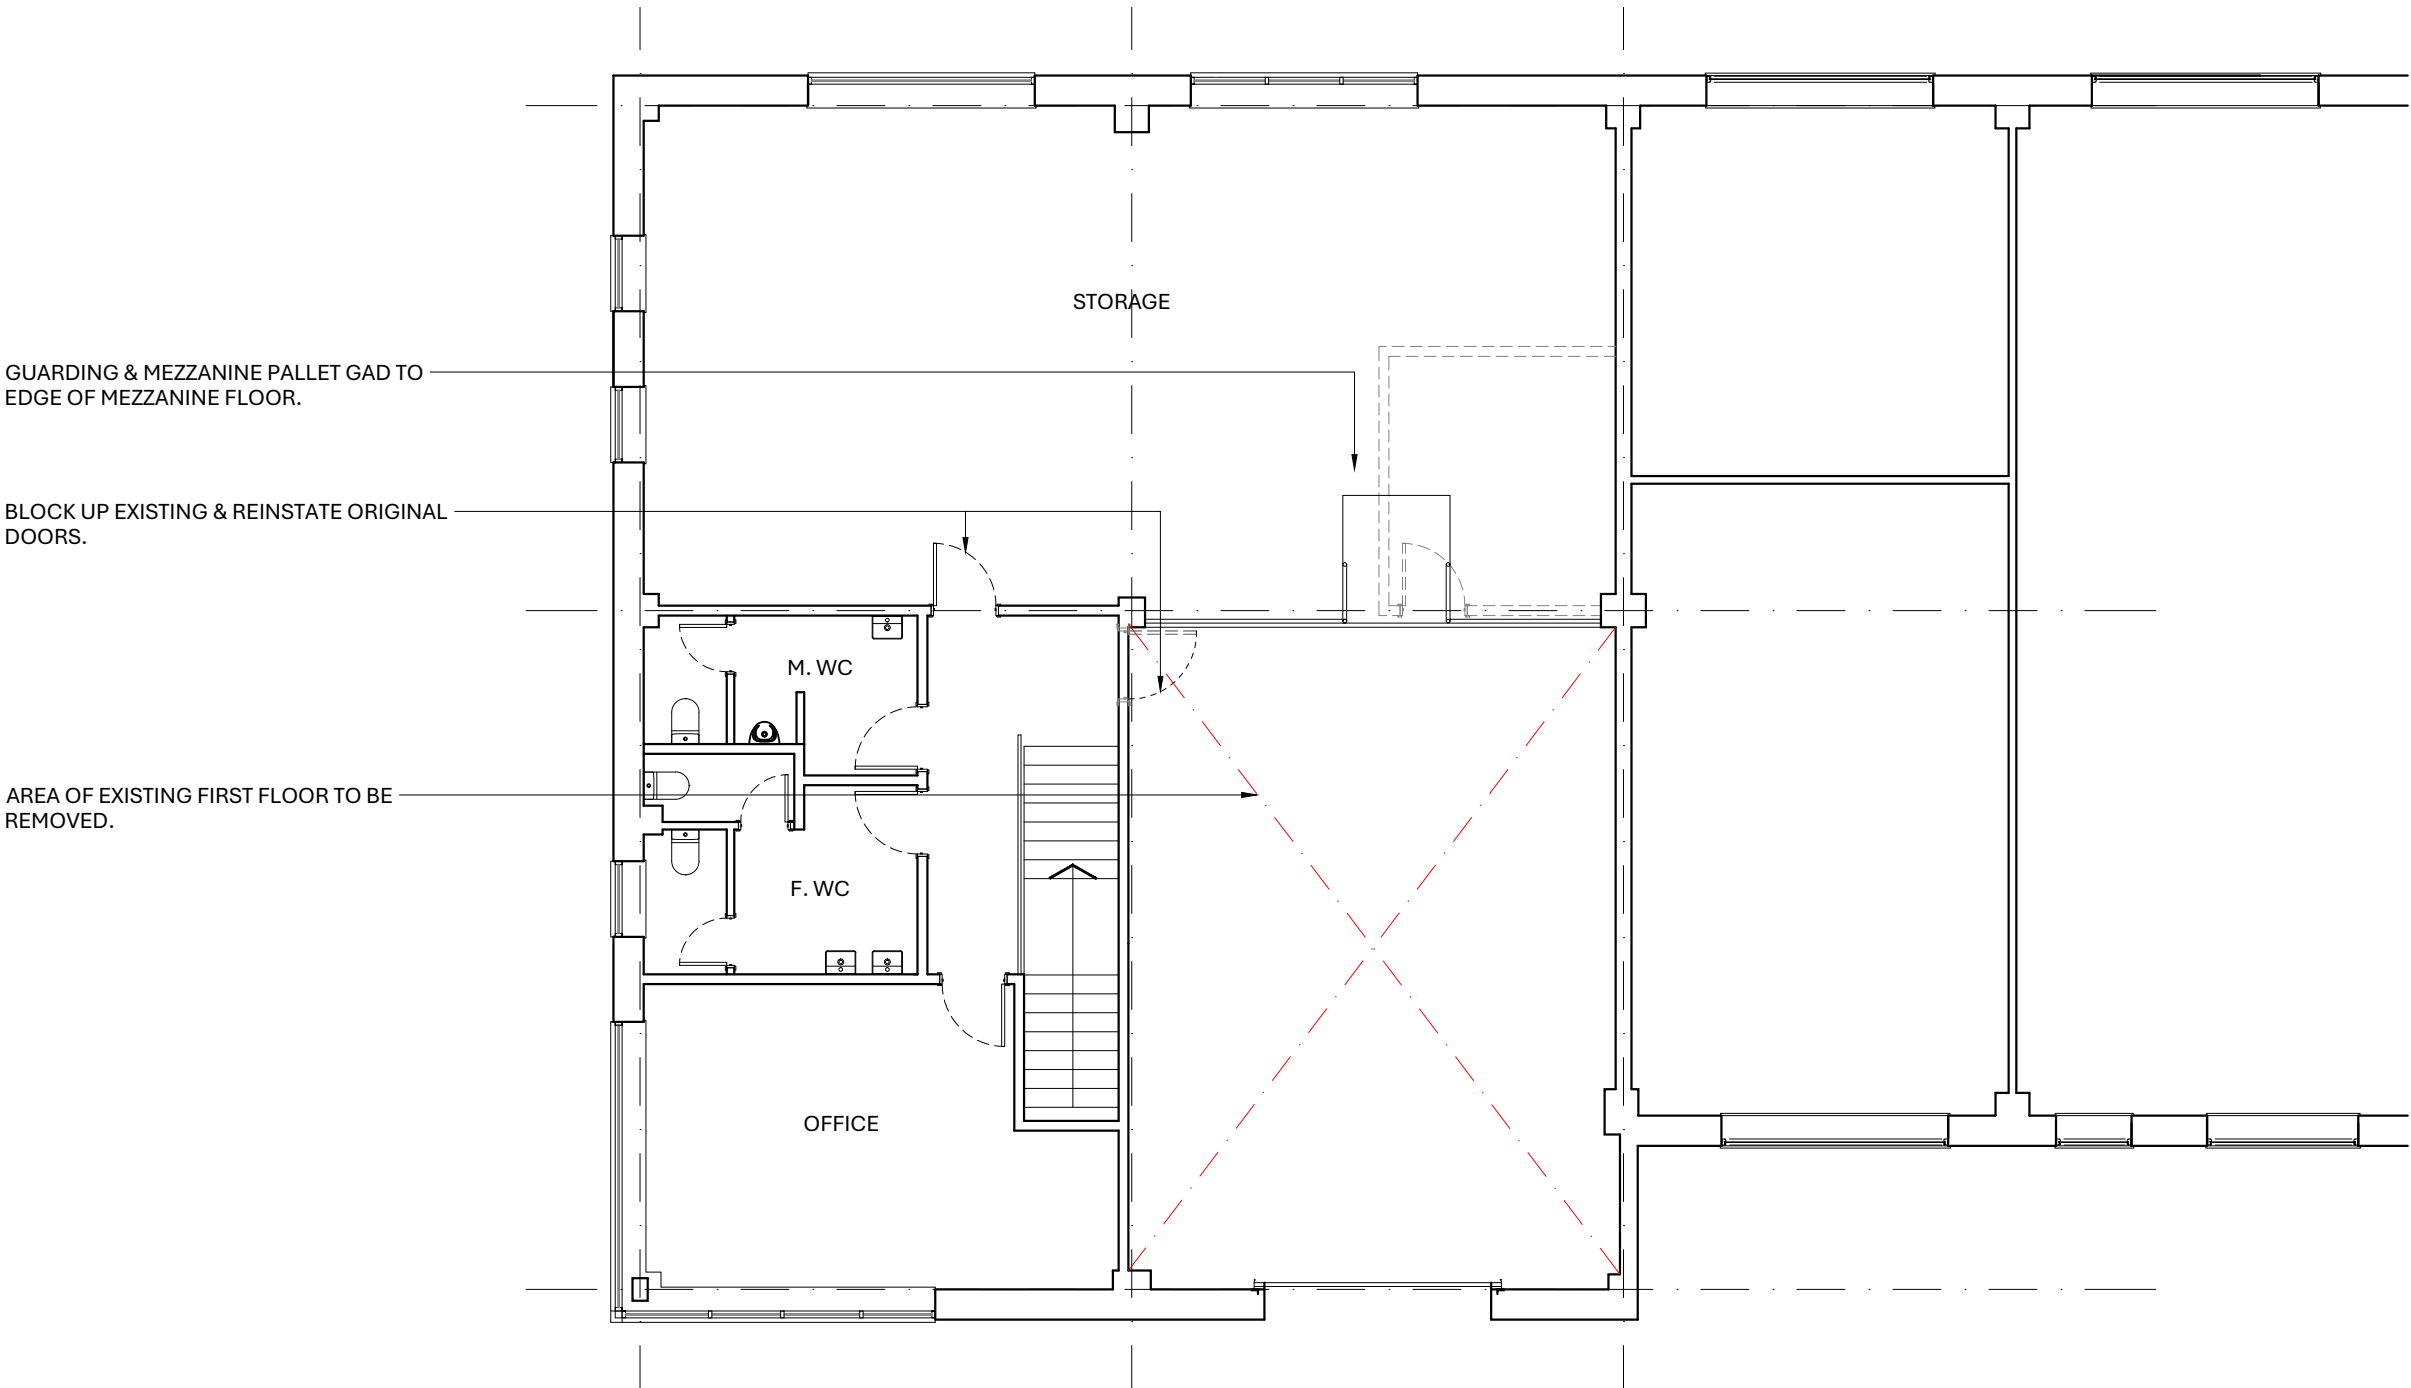

PROPOSED FIRST FLOOR PLAN

SCALE 1:100

Rev	Date	Description	By	Chkd
SIMPSON HILDER Architects & Surveyors 023 8028 3798 simpsonhilder.co.uk Project UNIT 15 PARKERS CLOSE DOWNTON BUSINESS CENTRE DOWNTON, SALISBURY WILTSHIRE, SP5 3RB Description PROPOSED FLOOR PLANS & ELEVATIONS PRELIMINARY Drawn BL Checked GL Scale 1:100 Date NOV 2025 Drawing No. 10123.102 Revision				
Original size 100mm @ A1				

