





FRONT ELEVATION

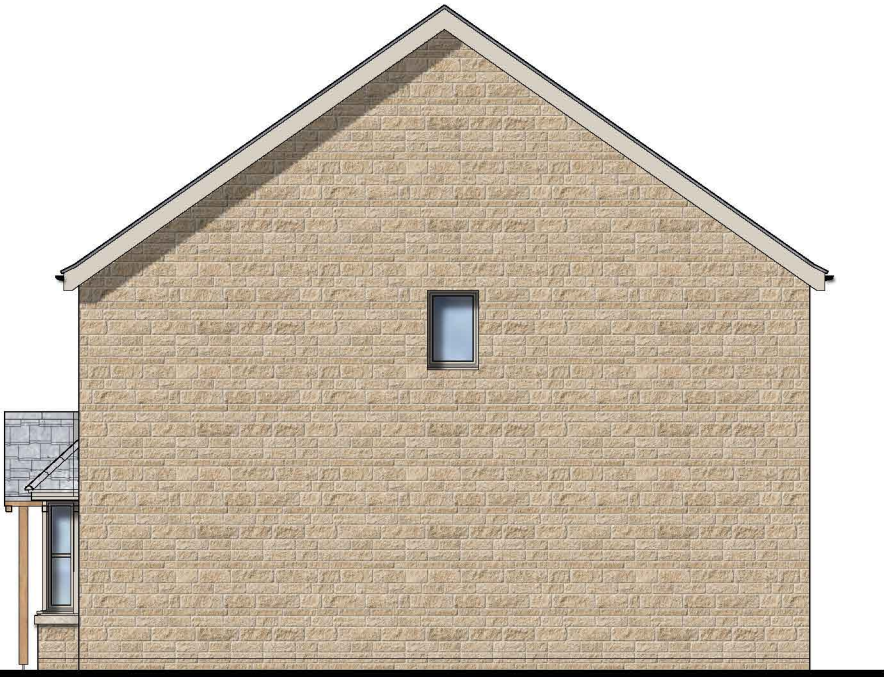

SIDE ELEVATION

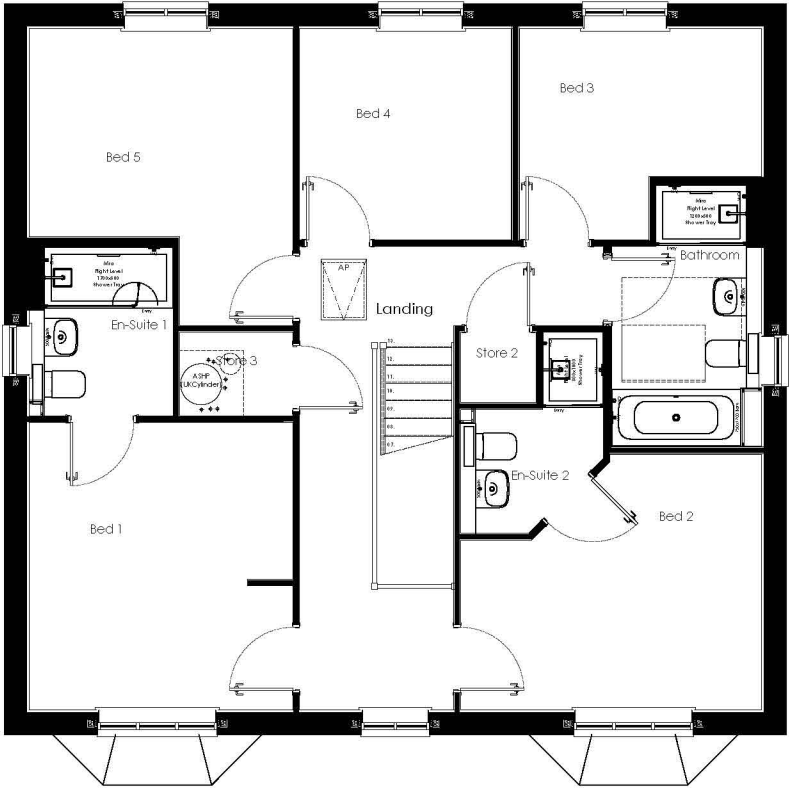

FIRST FLOOR PLAN



REAR ELEVATION




SIDE ELEVATION



GROUND FLOOR PLAN

REFER TO MATERIALS KEY PLAN FOR SPECIFIC PLOT FACADE FINISH

THIS DRAWING IS THE COPYRIGHT OF PERSIMMON HOMES DEVELOPMENT LTD. AND IS FOR PLANNING PURPOSES ONLY. SUCH DRAWINGS CAN BE SCALED BUT ARE NOT TO BE USED FOR CONSTRUCTION OR SALES DOCUMENTS.

 

PLOTS AS: 11, 12
PLOTS OP: 2


DRAWING TITLE		DWG NO.	REV.
HOUSE TYPE : BARMOUTH		550.001-1	-
FLOOR PLANS & ELEVATIONS		CREATED	CHECKED
		AGTG	TB
		DATE	SCALE
		NOV 2025	1:100@A3L



FRONT ELEVATION



SIDE ELEVATION

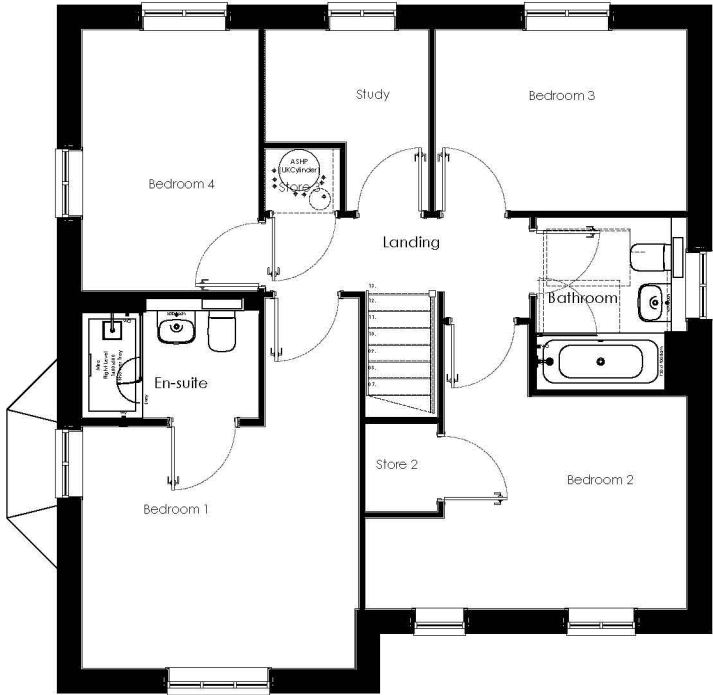

FIRST FLOOR PLAN



REAR ELEVATION




SIDE ELEVATION



GROUND FLOOR PLAN

PLOTS AS: 18, 29

 


DRAWING TITLE				DWG NO.	REV.
HOUSE TYPE : BENLLECH				550.002-1	-
FLOOR PLANS & ELEVATIONS					
CREATED	CHECKED	DATE	SCALE		
AGTG	TB	NOV 2025	1:100@A3L		

REFER TO MATERIALS KEY PLAN FOR SPECIFIC PLOT FACADE FINISH


THIS DRAWING IS THE COPYRIGHT OF PERSIMMON HOMES DEVELOPMENT LTD. AND IS FOR PLANNING PURPOSES ONLY. SUCH DRAWINGS CAN BE SCALED BUT ARE NOT BE USED FOR CONSTRUCTION OR SALES DOCUMENTS.



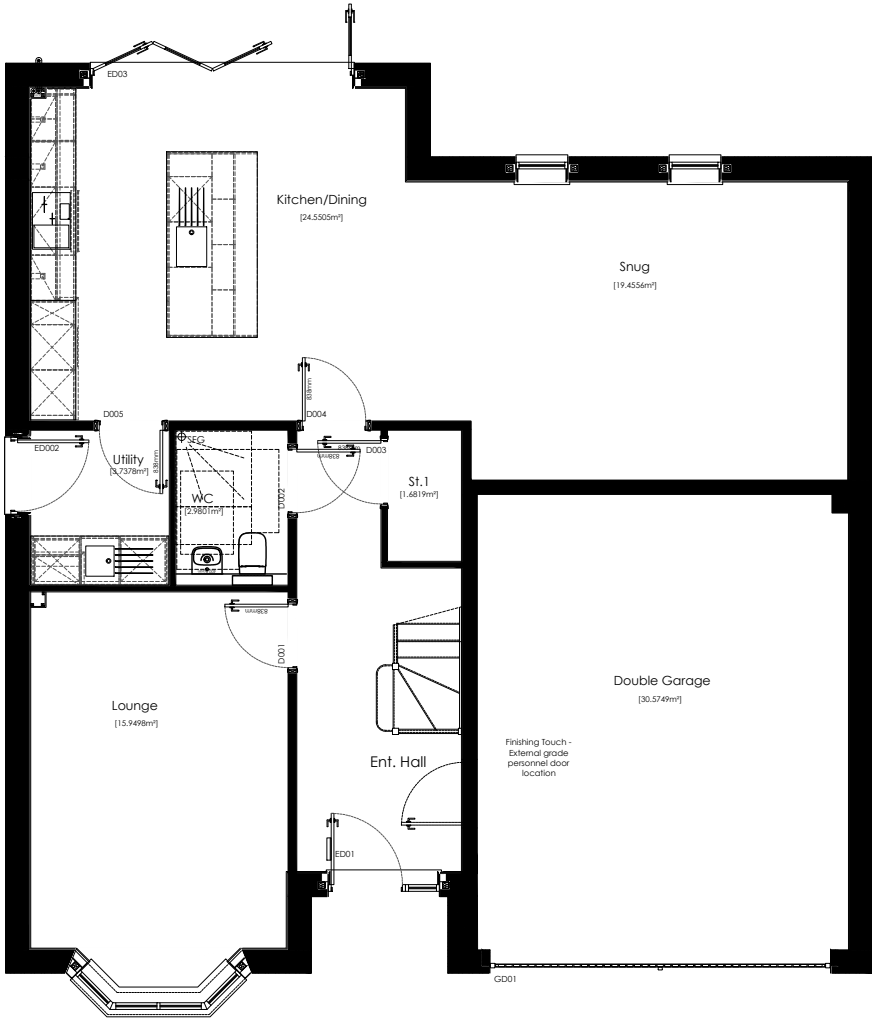

GROUND FLOOR PLAN

PLOTS OP: 58, 59

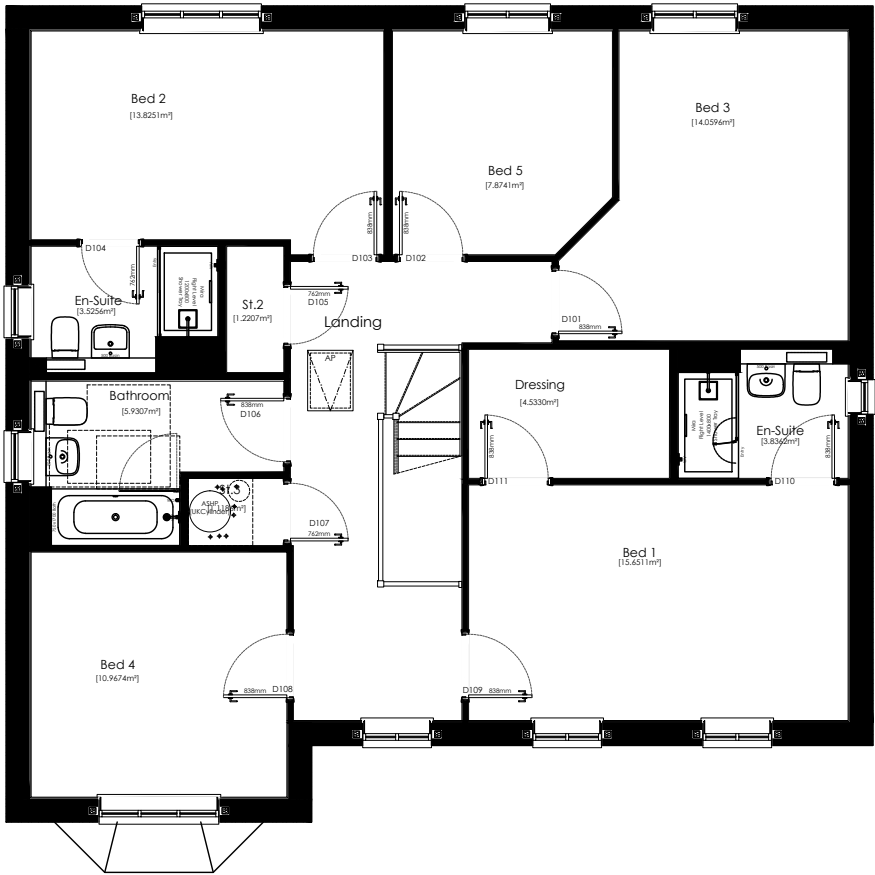

FIRST FLOOR PLAN



REFER TO MATERIALS KEY PLAN FOR SPECIFIC PLOT FACADE FINISH


THIS DRAWING IS THE COPYRIGHT OF PERSIMMON HOMES DEVELOPMENTS LTD. AND IS FOR PLANNING PURPOSES ONLY. SUCH DRAWINGS CAN BE SCALED BUT ARE NOT BE USED FOR CONSTRUCTION OR SALES DOCUMENTS.

DRAWING TITLE			DWG NO.	REV.
HOUSE TYPE : BROADHAVEN FLOOR PLANS			550.004-1	-
CREATED	CHECKED	DATE	SCALE	
AGTG	TB	NOV 2025	1:100@A3L	







FRONT ELEVATION

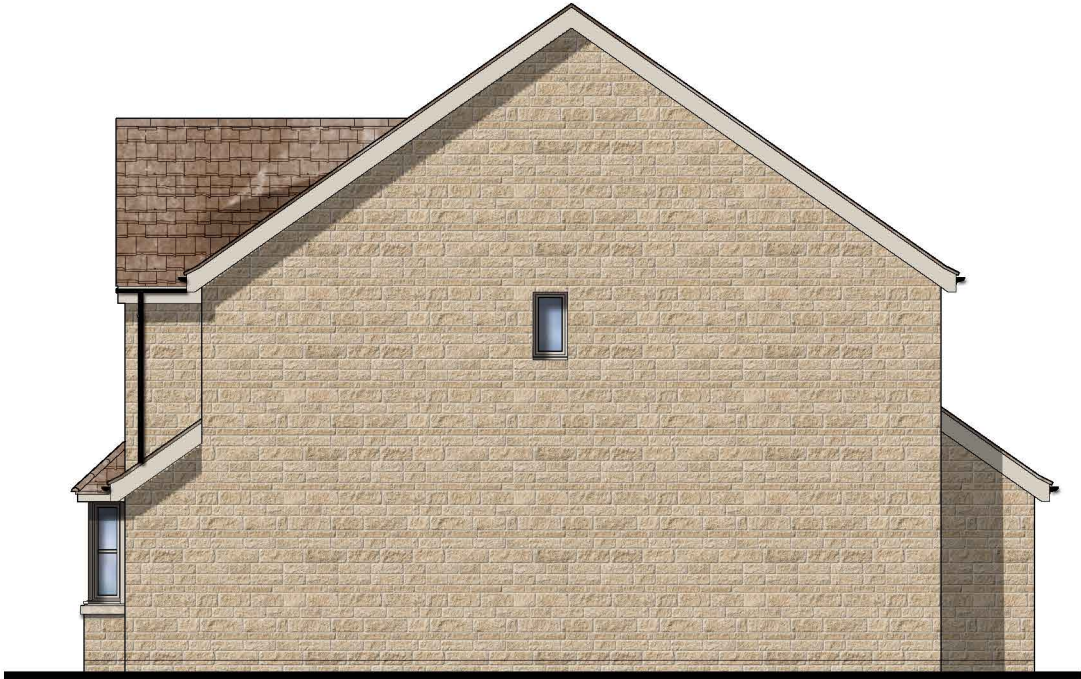

SIDE ELEVATION

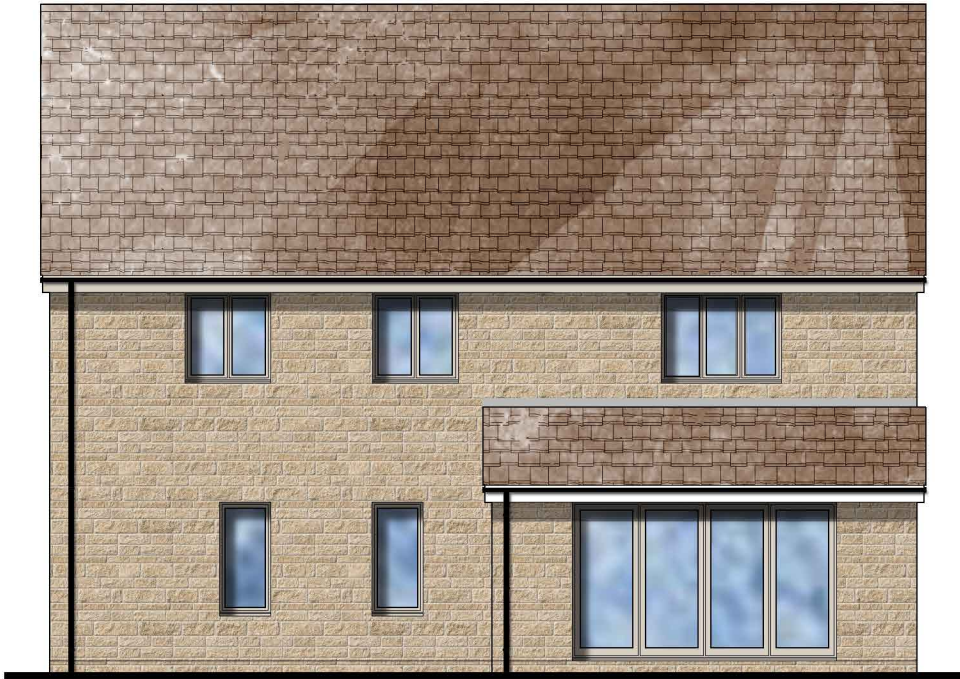


REAR ELEVATION

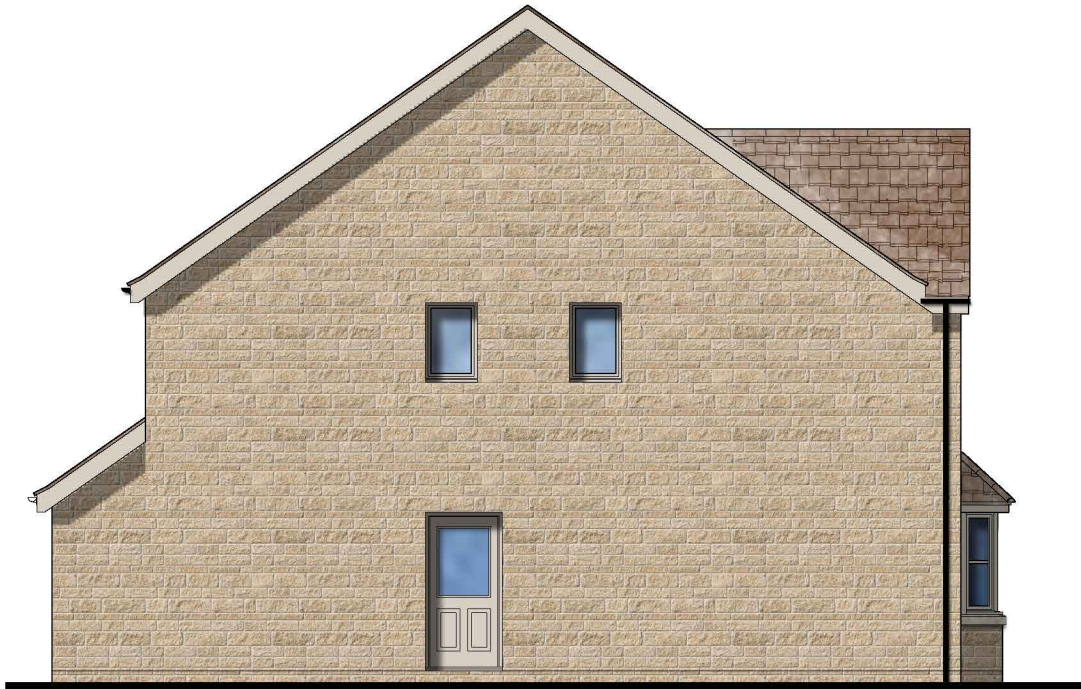

SIDE ELEVATION

PLOTS OP: 58, 59

 

DRAWING TITLE		DWG NO.	REV.
HOUSE TYPE : BROADHAVEN ELEVATIONS		550.004-2	-
CREATED	CHECKED	DATE	SCALE
AGTG	TB	NOV 2025	1:100@A3L


REFER TO MATERIALS KEY PLAN FOR SPECIFIC PLOT FACADE FINISH

THIS DRAWING IS THE COPYRIGHT OF PERSIMMON HOMES DEVELOPMENT LTD. AND IS FOR PLANNING PURPOSES ONLY. SUCH DRAWINGS CAN BE SCALED BUT ARE NOT BE USED FOR CONSTRUCTION OR SALES DOCUMENTS.






FRONT ELEVATION

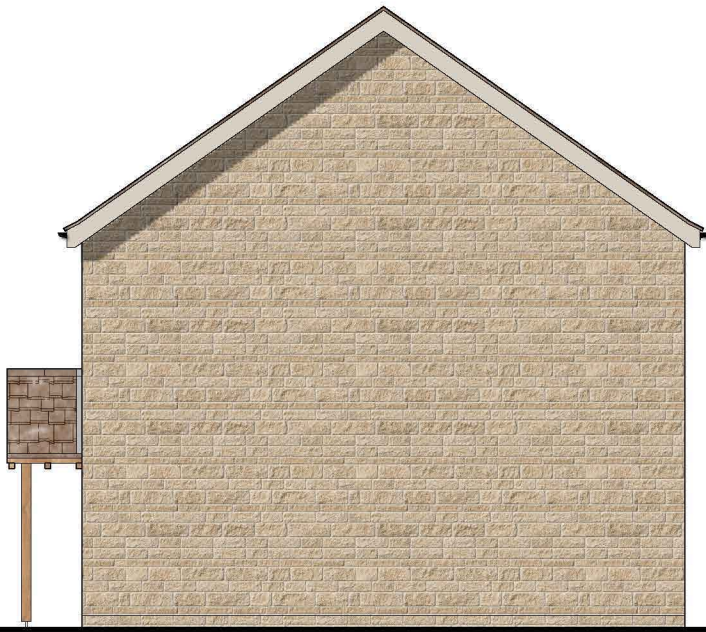


SIDE ELEVATION

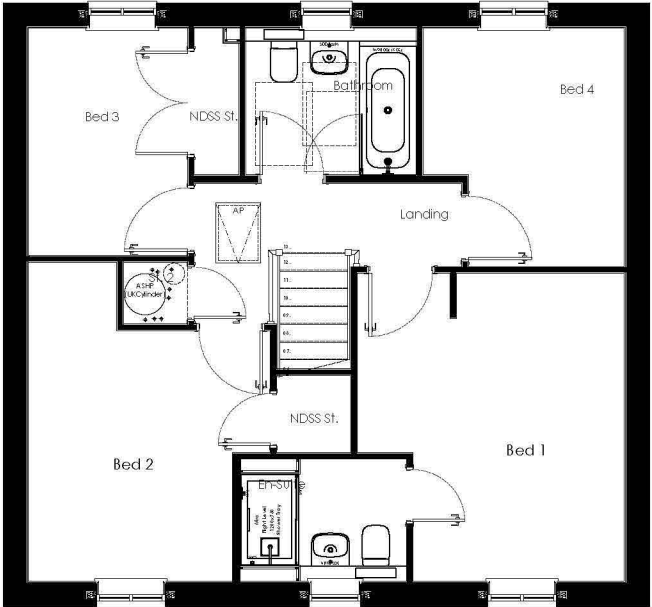


FIRST FLOOR PLAN



REAR ELEVATION

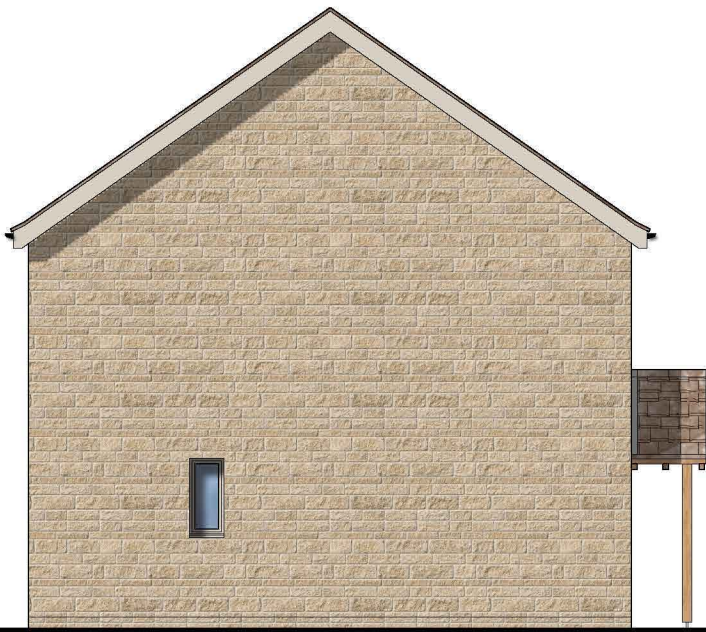


SIDE ELEVATION

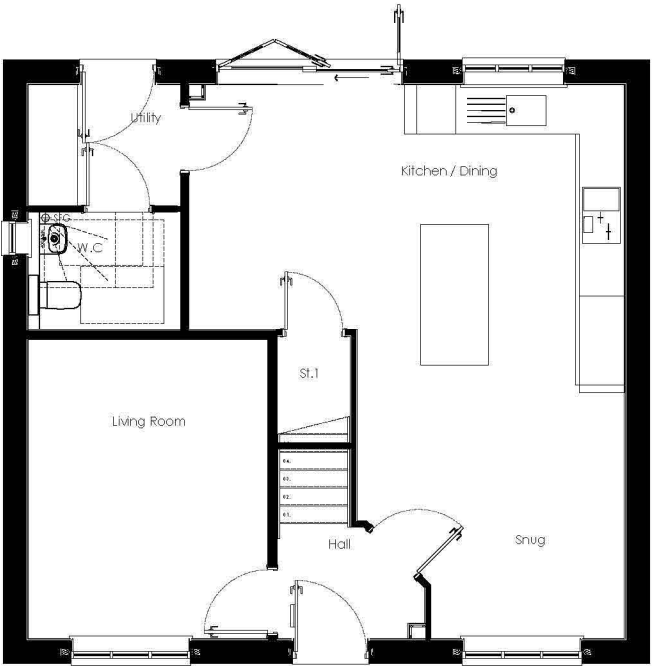

GROUND FLOOR PLAN

PLOTS AS: 55, 70
PLOTS OP:

 

DRAWING TITLE		DWG NO.	REV.
HOUSE TYPE : CHOPWELL		550.005-1	-
FLOOR PLANS & ELEVATIONS		CREATED	SCALE:
AGTG	TB	NOV 2025	1:100@A3L

REFER TO MATERIALS KEY PLAN FOR SPECIFIC
PLOT FACADE FINISH

THIS DRAWING IS THE COPYRIGHT OF PERSIMMON HOMES DEVELOPMENT LTD. AND IS FOR PLANNING
PURPOSES ONLY.
SUCH DRAWINGS CAN BE SCALED BUT ARE NOT BE USED FOR CONSTRUCTION OR SALES DOCUMENTS.






FRONT ELEVATION



SIDE ELEVATION

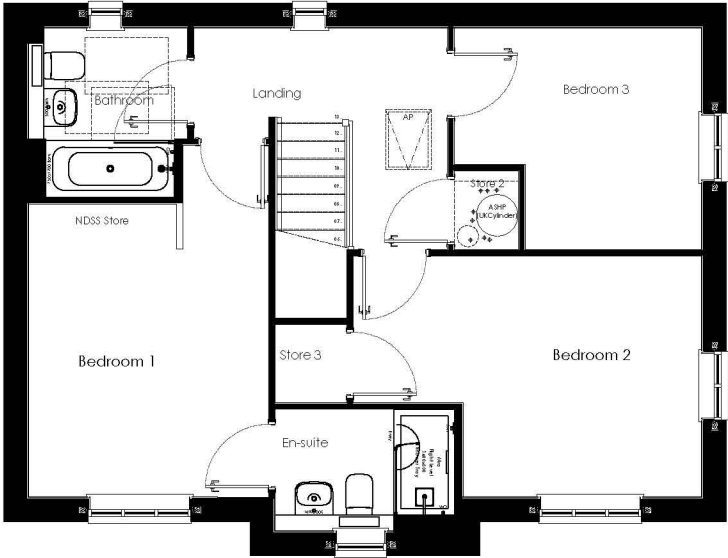


FIRST FLOOR PLAN



REAR ELEVATION




SIDE ELEVATION

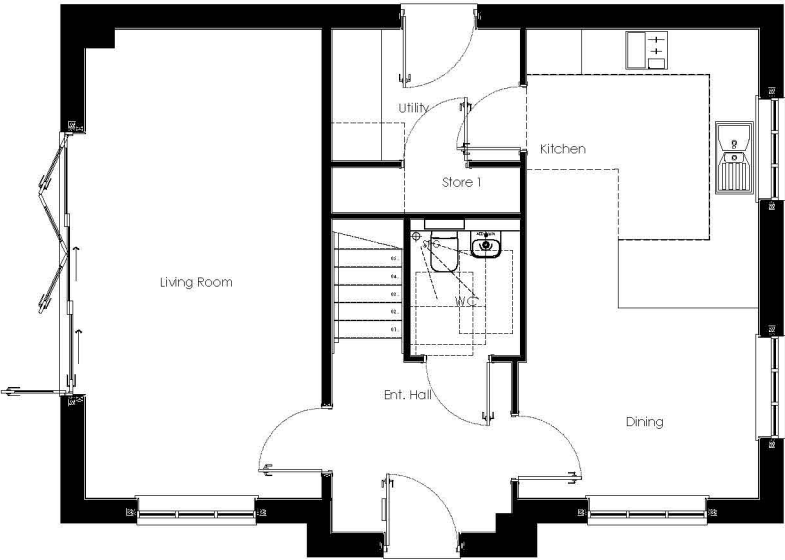

GROUND FLOOR PLAN

PLOTS AS: 13
PLOTS OP: 10, 15, 54

 

DRAWING TITLE		DWG NO.	REV.
HOUSE TYPE : ESKDALE		550.006-1	-
FLOOR PLANS & ELEVATIONS		CREATED	CHECKED
		AGTG	TB
		DATE	SCALE
		NOV 2025	1:100@A3L

REFER TO MATERIALS KEY PLAN FOR SPECIFIC
PLOT FACADE FINISH


THIS DRAWING IS THE COPYRIGHT OF PERSIMMON HOMES DEVELOPMENT LTD. AND IS FOR PLANNING
PURPOSES ONLY.

SUCH DRAWINGS CAN BE SCALED BUT ARE NOT BE USED FOR CONSTRUCTION OR SALES DOCUMENTS.







FRONT ELEVATION

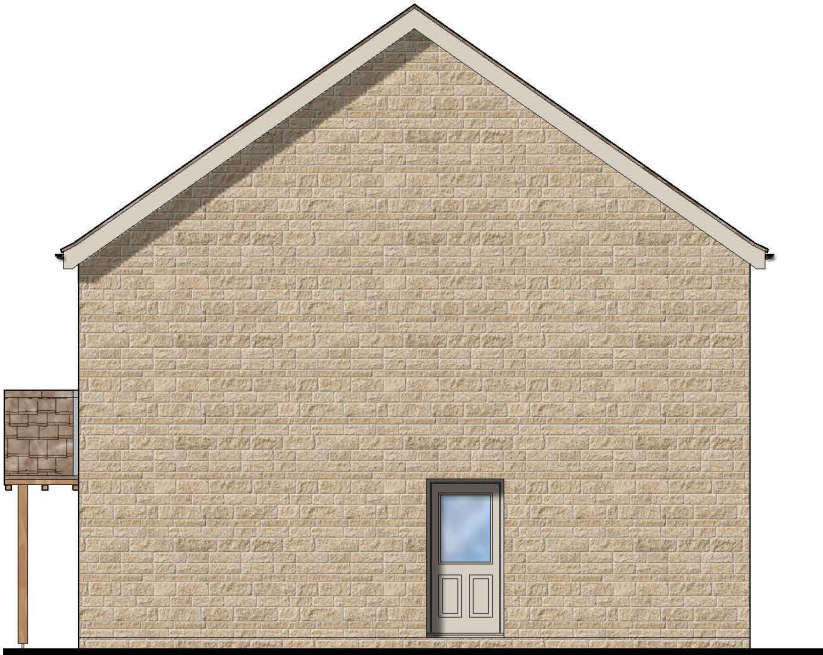


SIDE ELEVATION

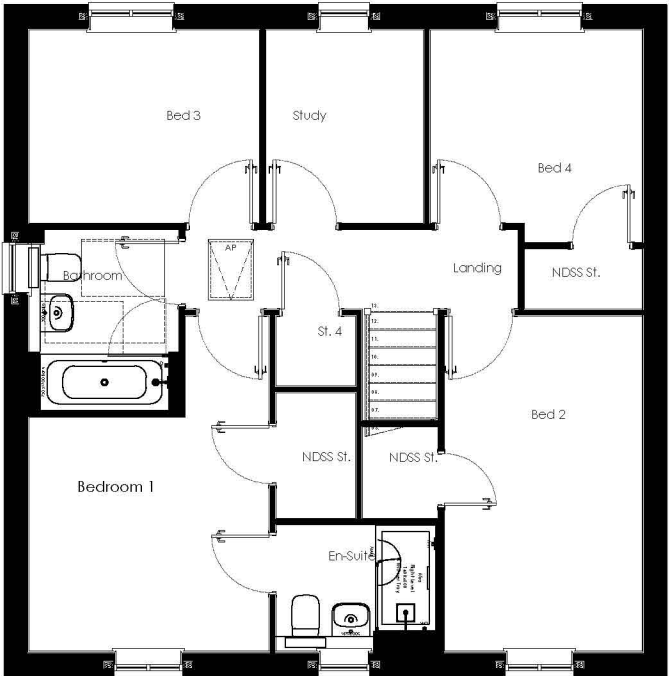


FIRST FLOOR PLAN

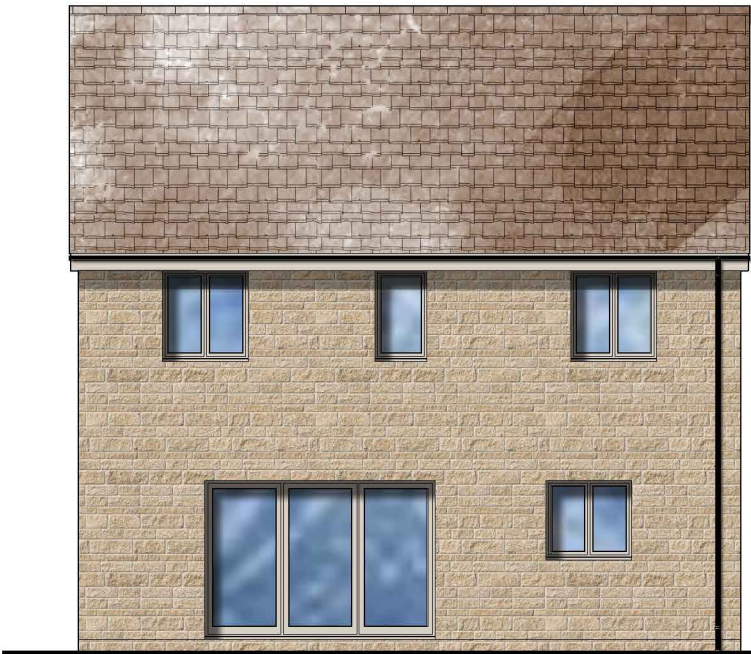

REAR ELEVATION

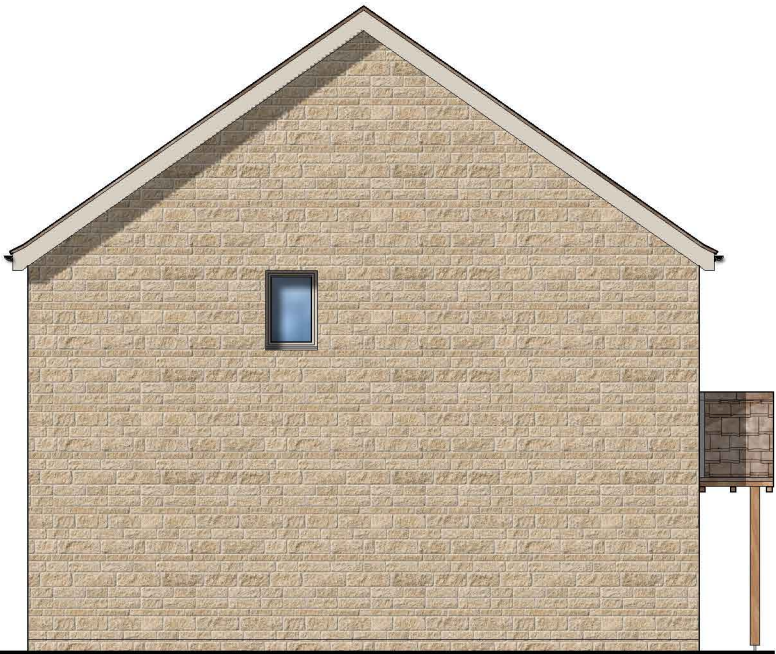


SIDE ELEVATION

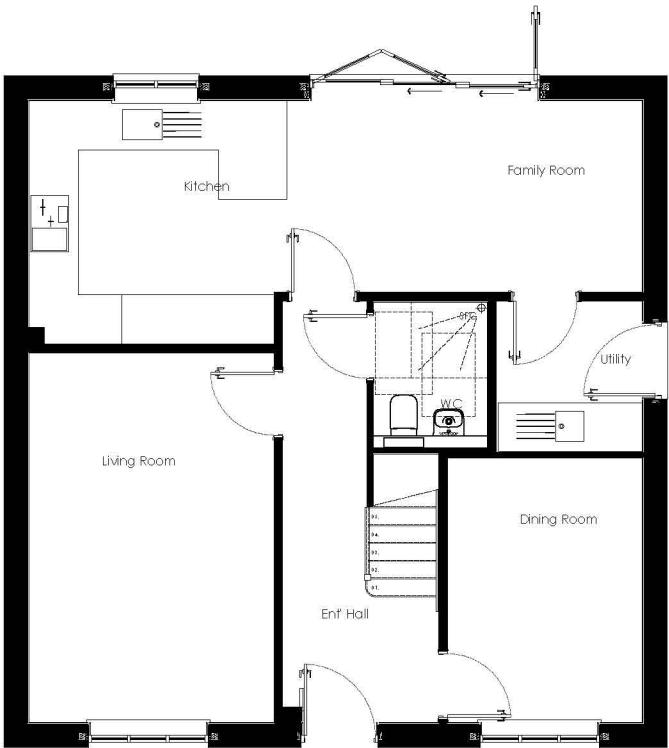

GROUND FLOOR PLAN

PLOTS AS: 27
PLOTS OP: 24, 28

 

DRAWING TITLE		DWG NO.	REV.
HOUSE TYPE : HASTINGS		550.007-1	-
FLOOR PLANS & ELEVATIONS		CREATED	CHECKED
		AGTG	TB
		DATE	SCALE
		NOV 2025	1:100@A3L

REFER TO MATERIALS KEY PLAN FOR SPECIFIC PLOT FACADE FINISH


THIS DRAWING IS THE COPYRIGHT OF PERSIMMON HOMES DEVELOPMENT LTD. AND IS FOR PLANNING PURPOSES ONLY. SUCH DRAWINGS CAN BE SCALED BUT ARE NOT BE USED FOR CONSTRUCTION OR SALES DOCUMENTS.





FRONT ELEVATION

SIDE ELEVATION

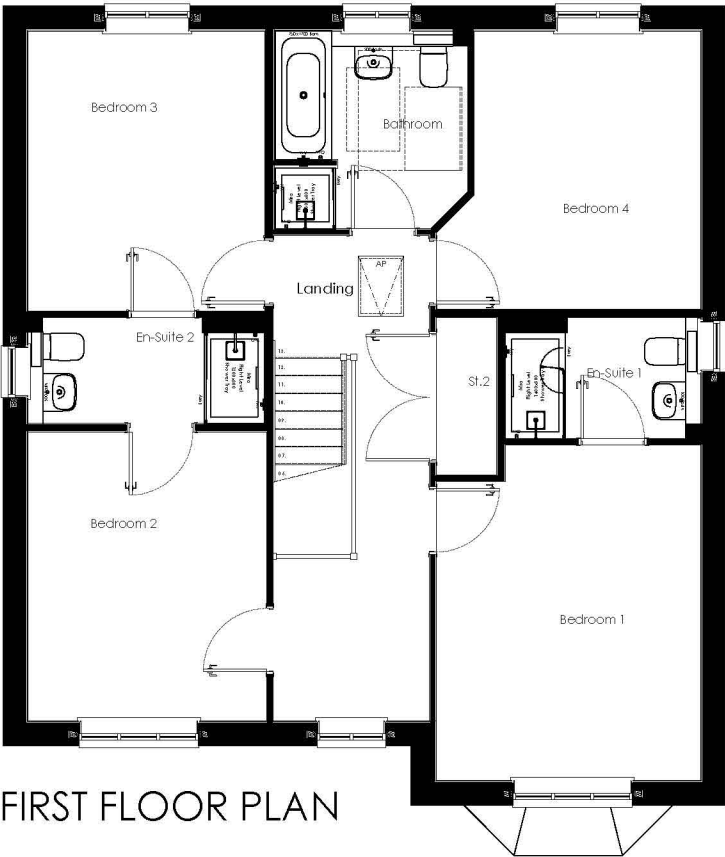


FIRST FLOOR PLAN




REAR ELEVATION

SIDE ELEVATION

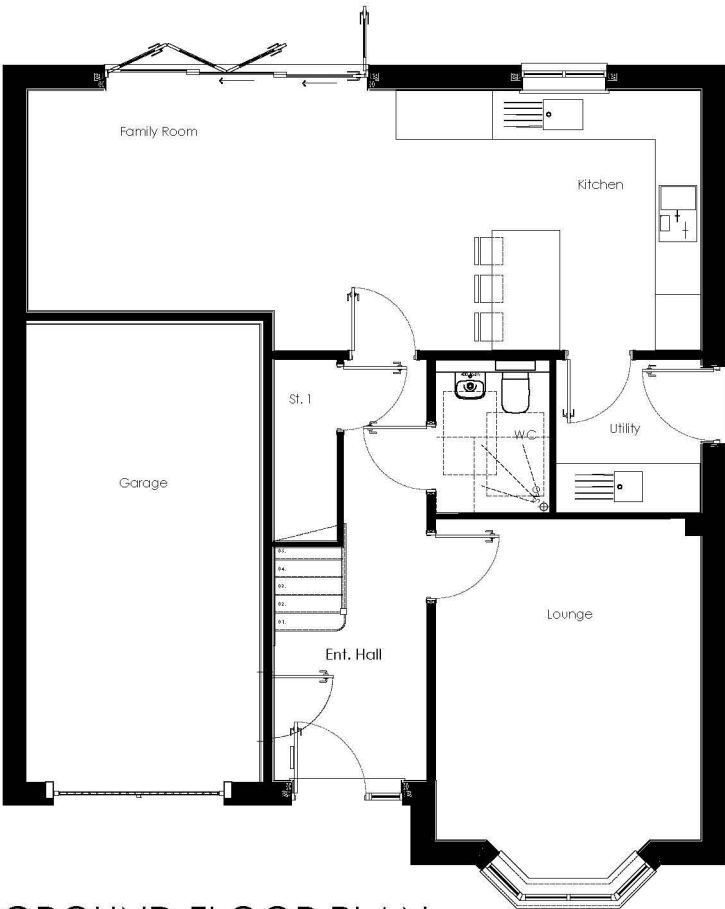

GROUND FLOOR PLAN

PLOTS AS: 60
PLOTS OP: 14

 

DRAWING TITLE		DWG NO.	REV.
HOUSE TYPE : HOLLICOMBE		550.008-1	-
FLOOR PLANS & ELEVATIONS		CREATED	SCALE
AGTG	TB	NOV 2025	1:100@A3L


REFER TO MATERIALS KEY PLAN FOR SPECIFIC
PLOT FACADE FINISH

THIS DRAWING IS THE COPYRIGHT OF PERSIMMON HOMES DEVELOPMENT LTD. AND IS FOR PLANNING
PURPOSES ONLY.
SUCH DRAWINGS CAN BE SCALED BUT ARE NOT BE USED FOR CONSTRUCTION OR SALES DOCUMENTS.







FRONT ELEVATION

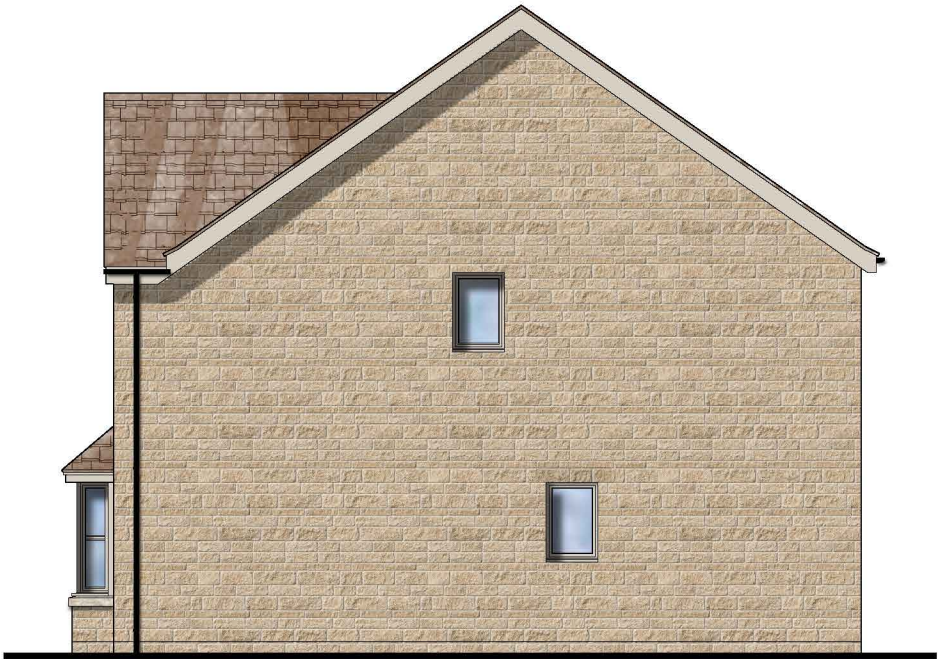


SIDE ELEVATION

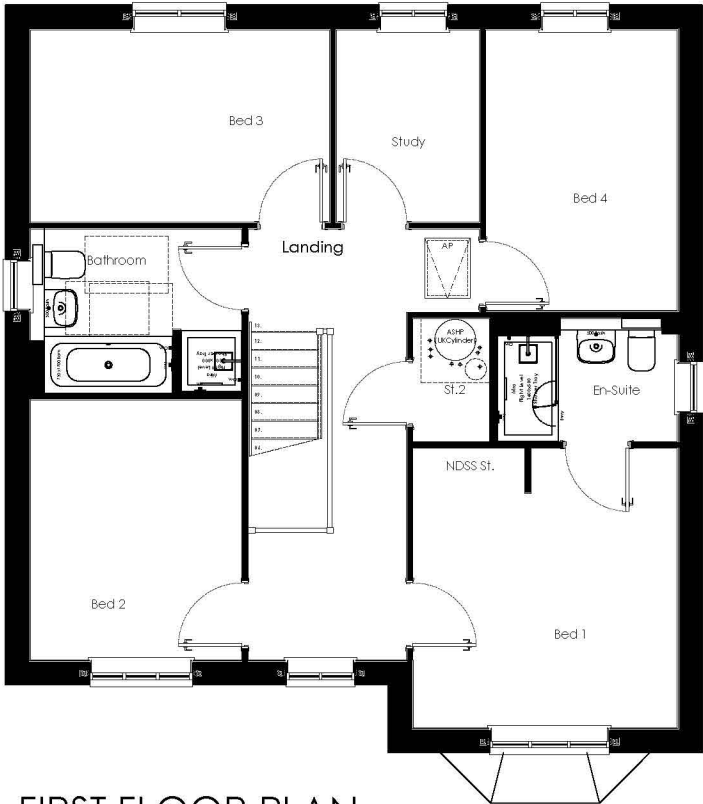


FIRST FLOOR PLAN

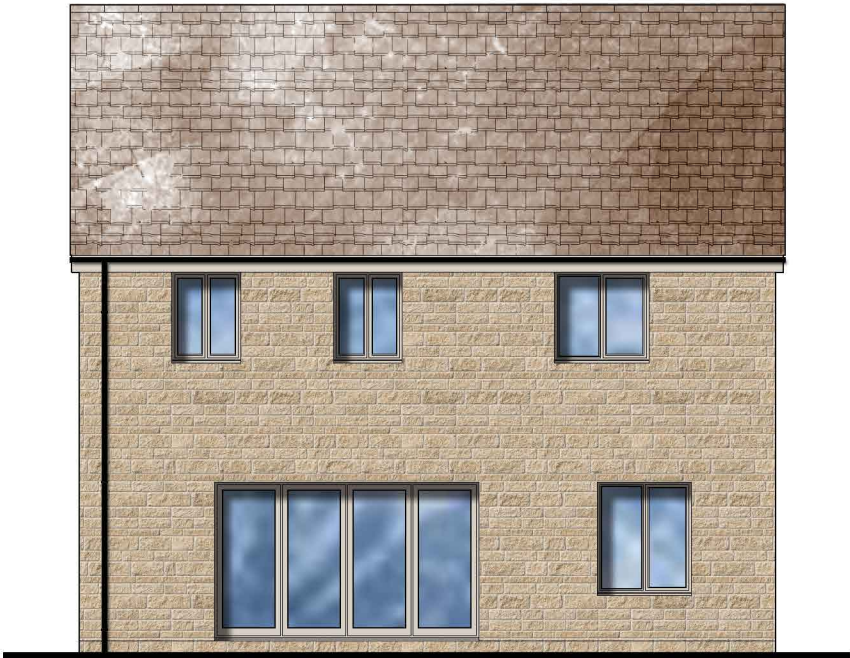

REAR ELEVATION

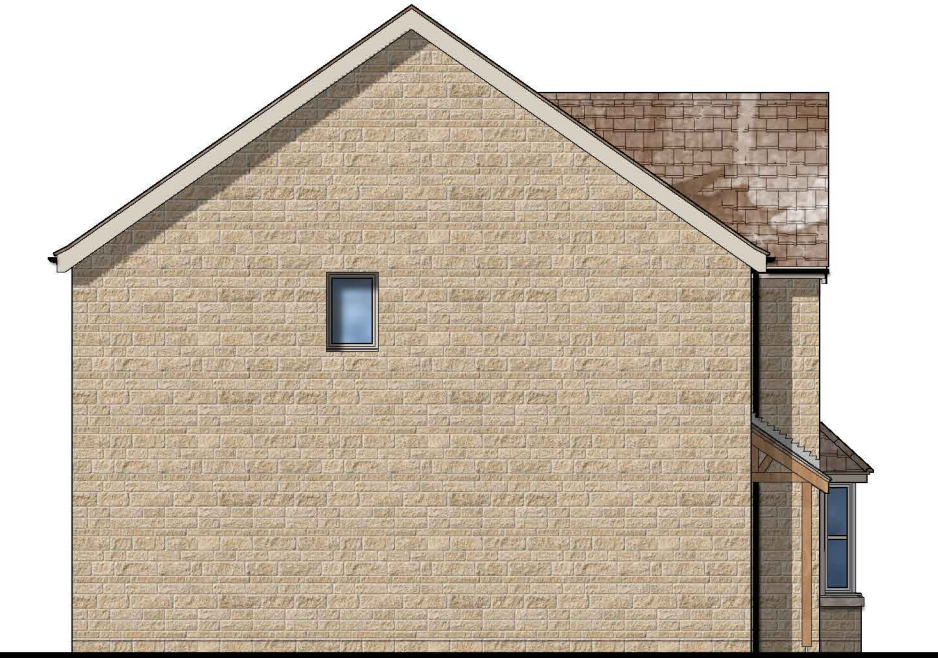


SIDE ELEVATION

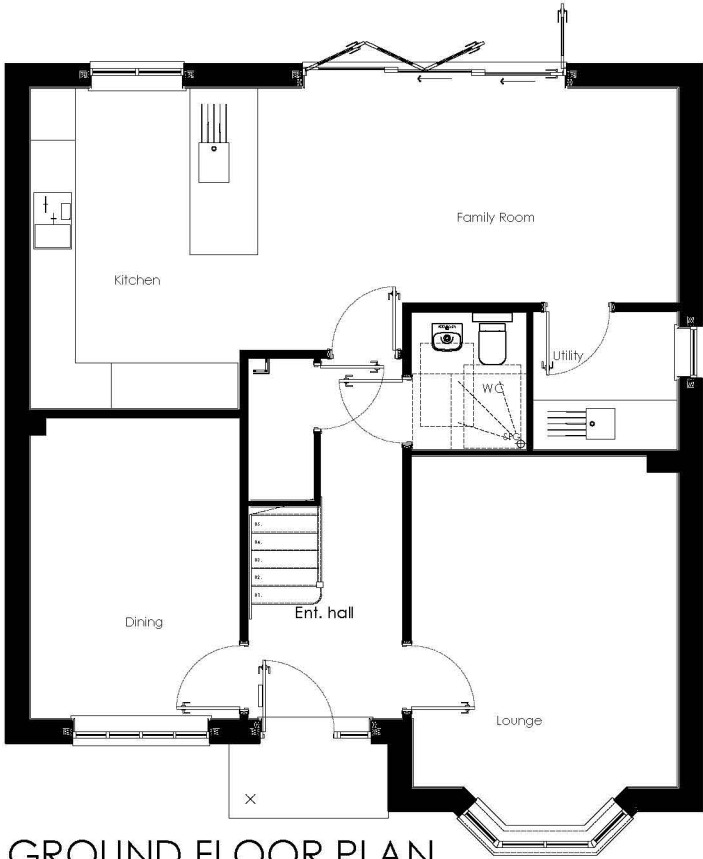

GROUND FLOOR PLAN

PLOTS AS: 20
PLOTS OP: 5, 19

 

DRAWING TITLE		DWG NO.	REV.
HOUSE TYPE : LANCOMBE		550.009-1	-
FLOOR PLANS & ELEVATIONS			
CREATED	CHECKED	DATE	SCALE
AGTG	TB	NOV 2025	1:100@A3L

REFER TO MATERIALS KEY PLAN FOR SPECIFIC
PLOT FACADE FINISH

THIS DRAWING IS THE COPYRIGHT OF PERSIMMON HOMES DEVELOPMENT LTD. AND IS FOR PLANNING
PURPOSES ONLY.

SUCH DRAWINGS CAN BE SCALED BUT ARE NOT BE USED FOR CONSTRUCTION OR SALES DOCUMENTS.






FRONT ELEVATION



SIDE ELEVATION

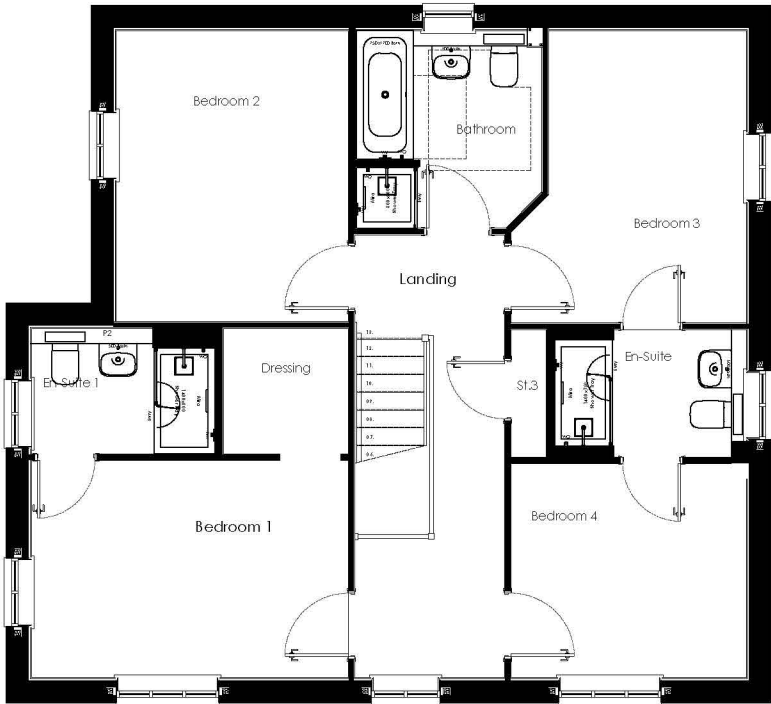


FIRST FLOOR PLAN



REAR ELEVATION




SIDE ELEVATION

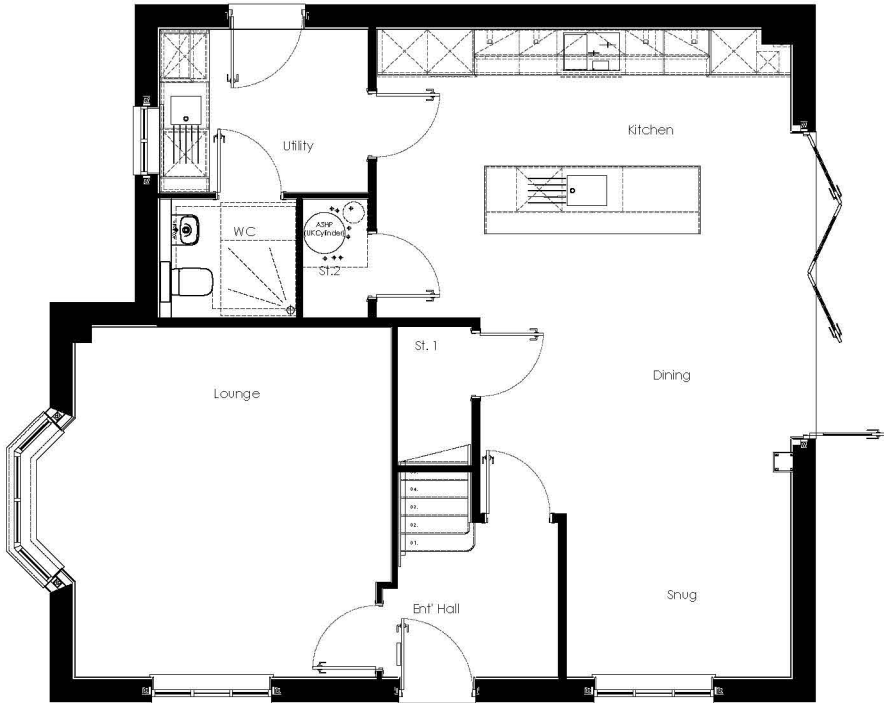

GROUND FLOOR PLAN

PLOTS AS: 1, 22, 30
PLOTS OP: 3, 21, 25

 

DRAWING TITLE HOUSE TYPE : SEACOMBE FLOOR PLANS & ELEVATIONS		DWG NO. 550.009-1	REV. -
CREATED AGTG	CHECKED TB	DATE SEPT 2025	SCALE 1:100@A3L

REFER TO MATERIALS KEY PLAN FOR SPECIFIC PLOT FACADE FINISH

THIS DRAWING IS THE COPYRIGHT OF PERSIMMON HOMES DEVELOPMENT LTD. AND IS FOR PLANNING PURPOSES ONLY. SUCH DRAWINGS CAN BE SCALED BUT ARE NOT BE USED FOR CONSTRUCTION OR SALES DOCUMENTS.




CHARLES CHURCH



FRONT ELEVATION



SIDE ELEVATION

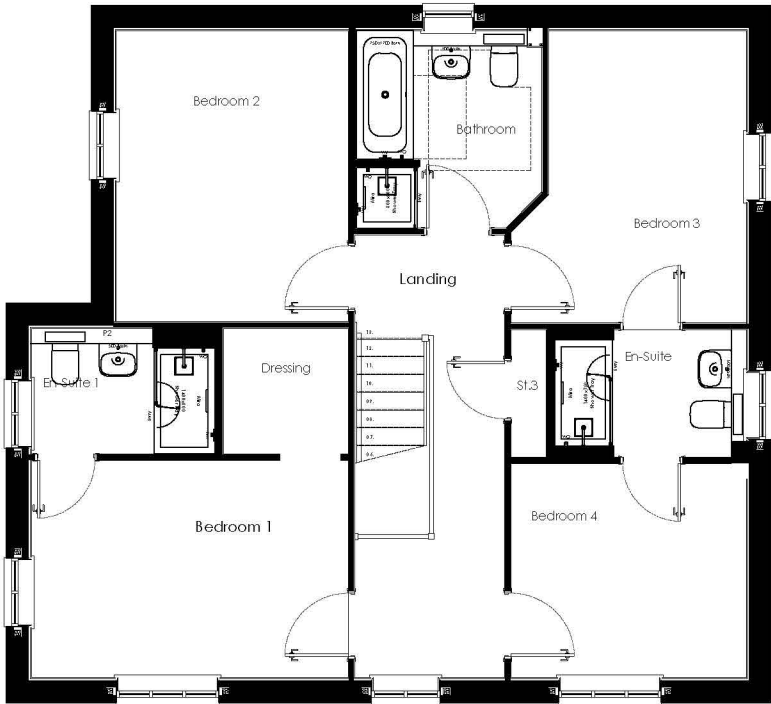


FIRST FLOOR PLAN



REAR ELEVATION




SIDE ELEVATION

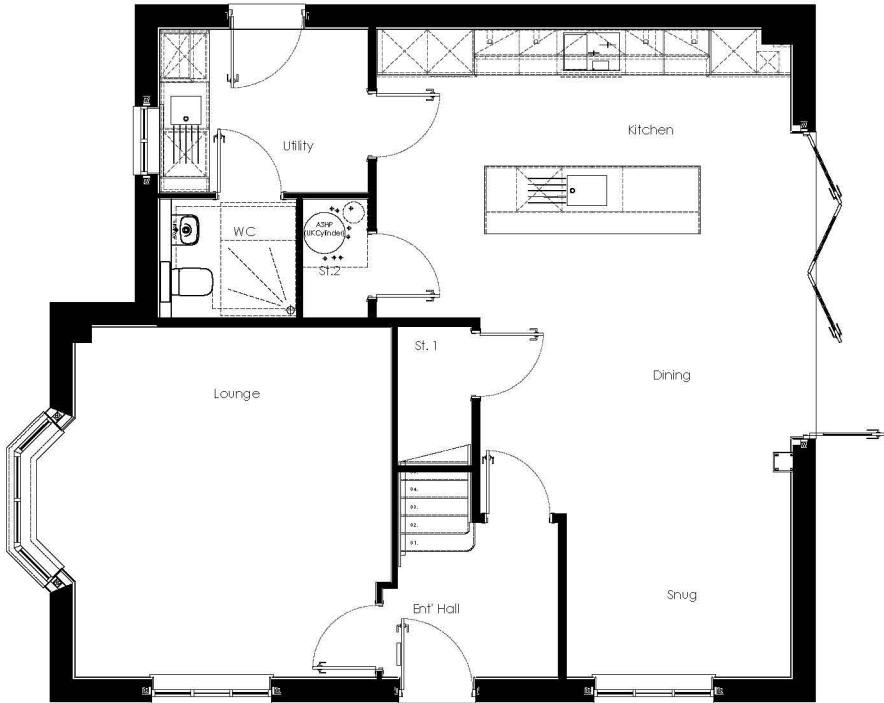

GROUND FLOOR PLAN

PLOTS AS: 4, 23, 26, 35
PLOTS OP: 56

 





FRONT ELEVATION



SIDE ELEVATION

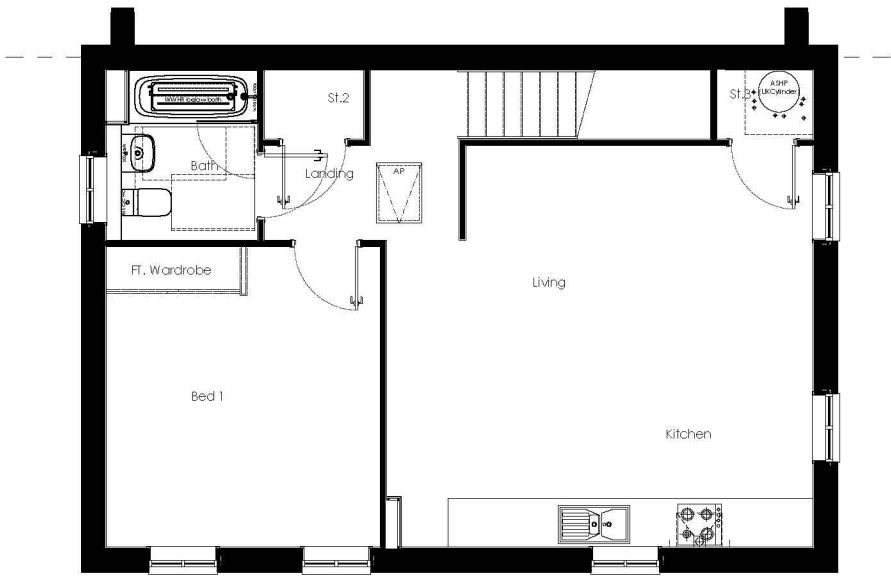


Unit B
FIRST FLOOR PLAN

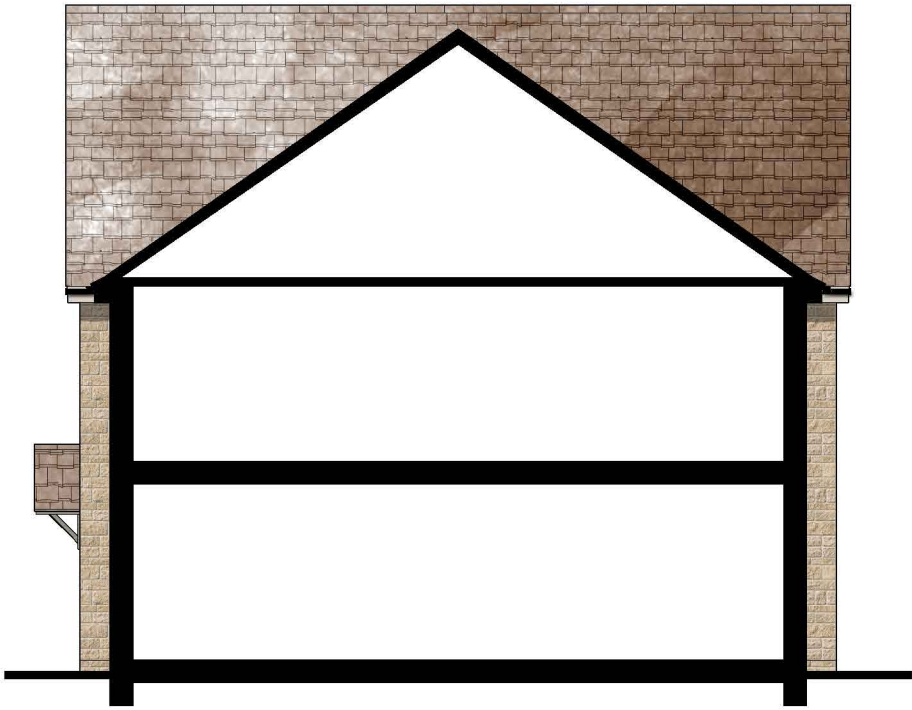

REAR ELEVATION




SIDE ELEVATION

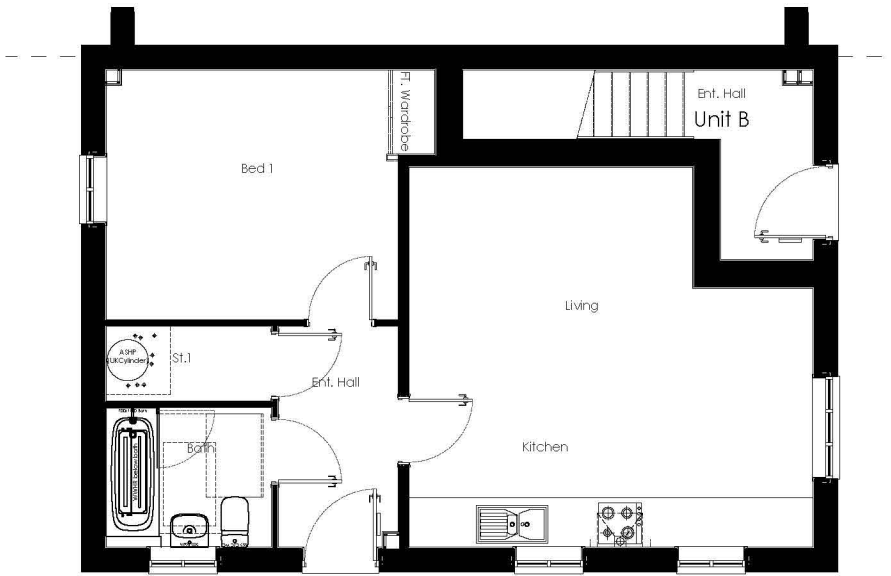

Unit A
GROUND FLOOR PLAN

PLOTS AS: 43 / 44
PLOTS OP: 49 / 50

 


REFER TO MATERIALS KEY PLAN FOR SPECIFIC
PLOT FACADE FINISH

THIS DRAWING IS THE COPYRIGHT OF PERSIMMON HOMES DEVELOPMENT LTD. AND IS FOR PLANNING PURPOSES ONLY. SUCH DRAWINGS CAN BE SCALED BUT ARE NOT TO BE USED FOR CONSTRUCTION OR SALES DOCUMENTS.




DRAWING TITLE		DWG NO.	REV.
APARTMENT TYPE : AUDLEY FLOOR PLANS & ELEVATIONS		550.011-1	-
CREATED	CHECKED	DATE	SCALE
AGTG	TB	NOV 2025	1:100@A3L

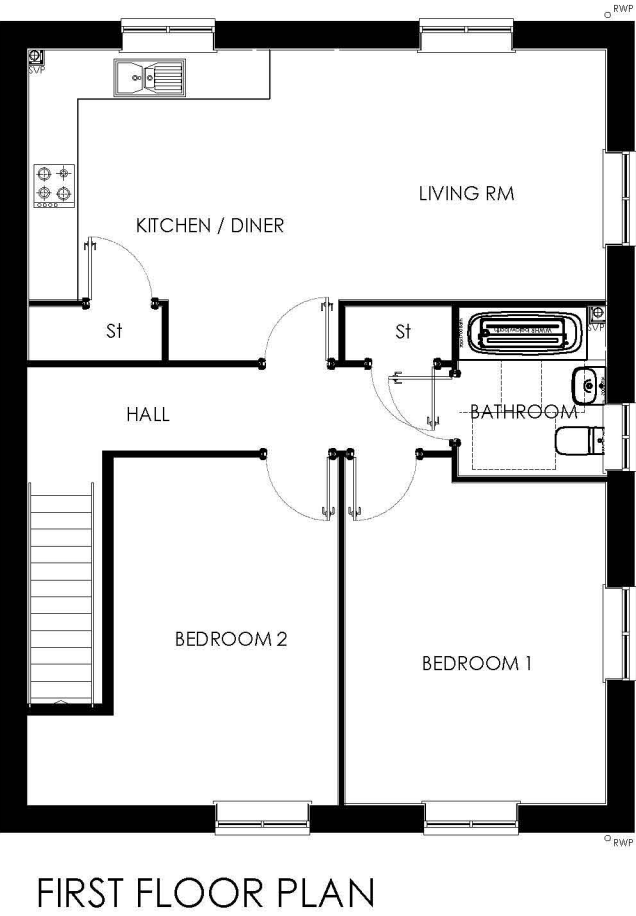


PLOTS AS: 39 / 40
PLOTS OP:



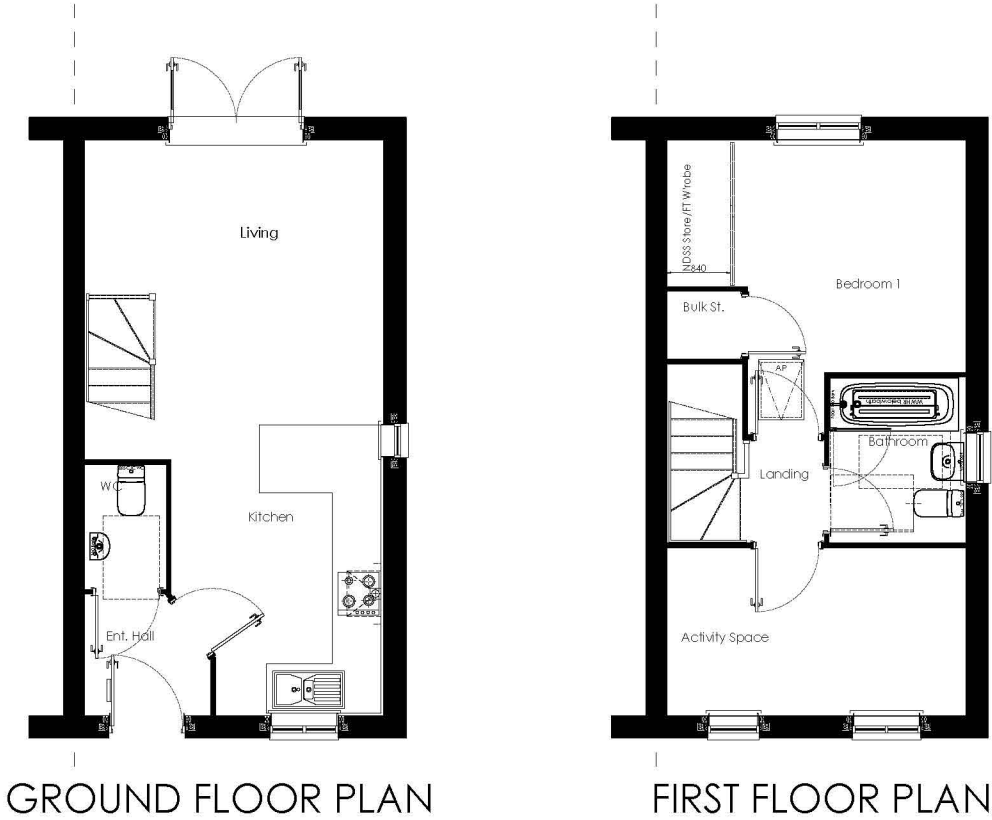


PLOTS AS: 16
PLOTS OP: 17, 52 Mid Terrace

 


DRAWING TITLE			DWG NO.	REV.
HOUSE TYPE : ALNMOUTH FLOOR PLANS & ELEVATIONS			550.013-1	-
CREATED	CHECKED	DATE	SCALE	
AGTG	TB	NOV 2025	1:100@A3L	

REFER TO MATERIALS KEY PLAN FOR SPECIFIC
PLOT FACADE FINISH
THIS DRAWING IS THE COPYRIGHT OF PERSIMMON HOMES DEVELOPMENT LTD. AND IS FOR PLANNING
PURPOSES ONLY.
SUCH DRAWINGS CAN BE SCALED BUT ARE NOT BE USED FOR CONSTRUCTION OR SALES DOCUMENTS.



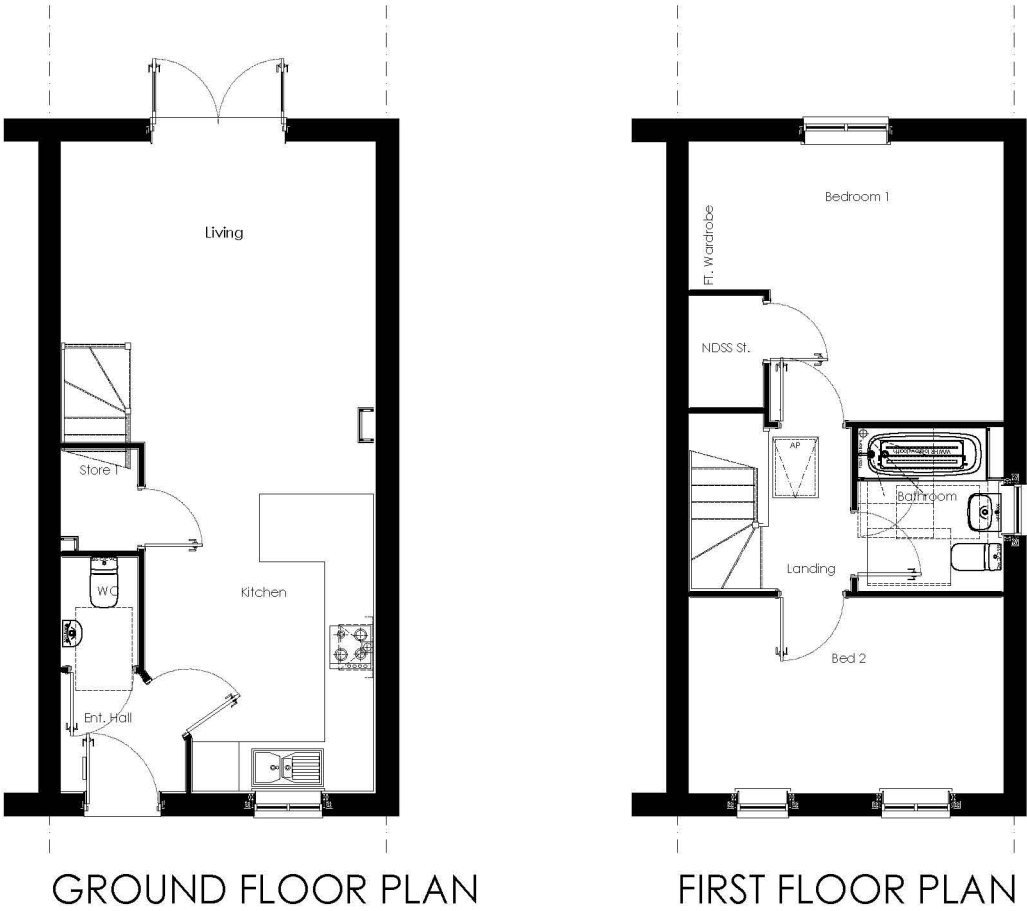

PLOTS AS: 6, 42, 46, 39 Mid Terrace
PLOTS OP: 7, 36, 41, 45 Mid terrace

 


DRAWING TITLE		DWG NO.	REV.
HOUSE TYPE : HALDON		550.014-1	-
CREATED	CHECKED	DATE	SCALE
AGTG	TB	NOV 2025	1:100@A3L

REFER TO MATERIALS KEY PLAN FOR SPECIFIC
PLOT FACADE FINISH
THIS DRAWING IS THE COPYRIGHT OF PERSIMMON HOMES DEVELOPMENT LTD. AND IS FOR PLANNING PURPOSES ONLY. SUCH DRAWINGS CAN BE SCALED BUT ARE NOT BE USED FOR CONSTRUCTION OR SALES DOCUMENTS.





PLOTS AS: 53
PLOTS OP: 51

 


DRAWING TITLE		DWG NO.	REV.
HOUSE TYPE : DANBURY FLOOR PLANS & ELEVATIONS		550.015-1	-
CREATED	CHECKED	DATE	SCALE
AGTG	TB	NOV 2025	1:100@A3L


REFER TO MATERIALS KEY PLAN FOR SPECIFIC
PLOT FACADE FINISH

THIS DRAWING IS THE COPYRIGHT OF PERSIMMON HOMES DEVELOPMENT LTD. AND IS FOR PLANNING PURPOSES ONLY. SUCH DRAWINGS CAN BE SCALED BUT ARE NOT BE USED FOR CONSTRUCTION OR SALES DOCUMENTS.



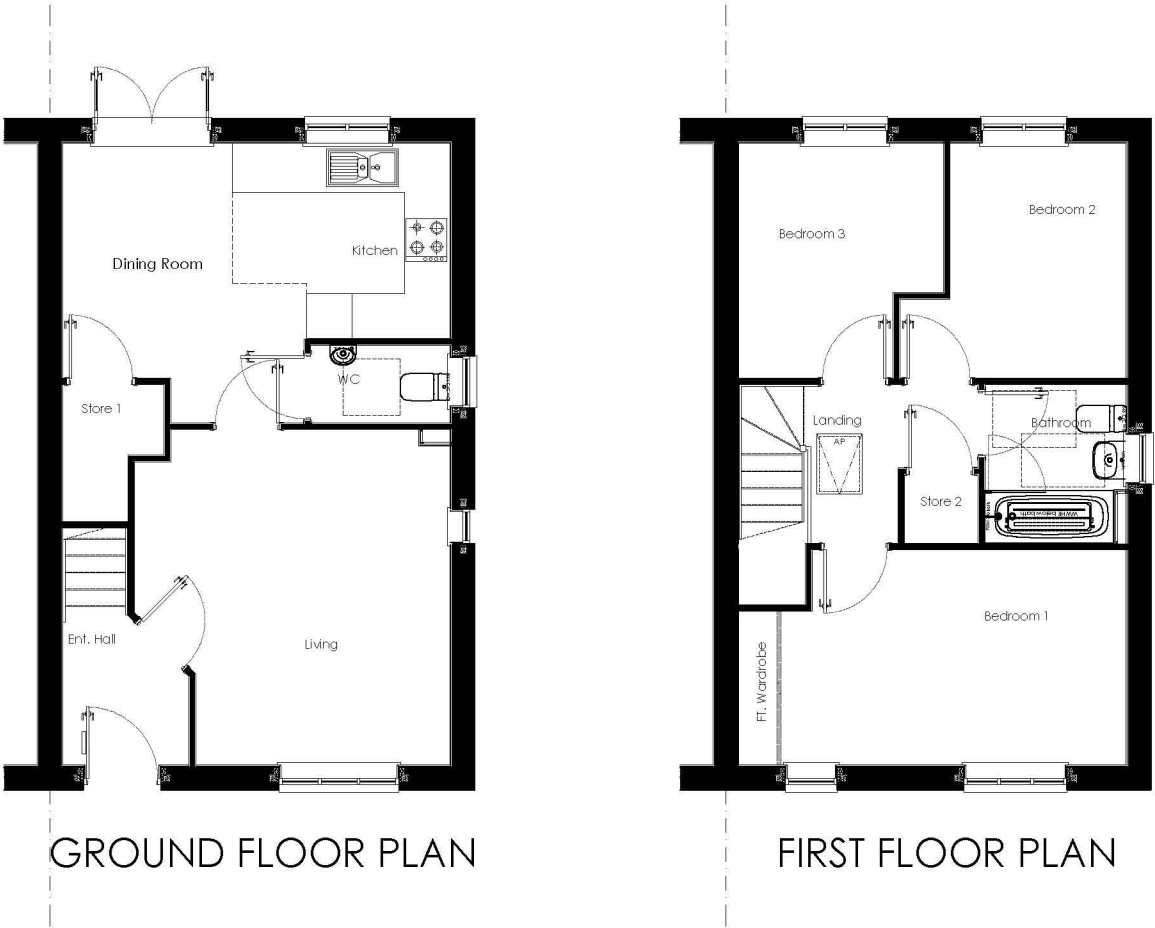


PLOTS AS: 4, 48 - Mid Terrace
PLOTS OP: 9, 47

 


DRAWING TITLE			DWG NO.	REV.
HOUSE TYPE : RENDLESHAM			550.016-1	-
FLOOR PLANS & ELEVATIONS			CREATED	CHECKED
			AGTG	TB
			DATE	SCALE
			NOV 2025	1:100@A3L

REFER TO MATERIALS KEY PLAN FOR SPECIFIC
PLOT FACADE FINISH
THIS DRAWING IS THE COPYRIGHT OF PERSIMMON HOMES DEVELOPMENT LTD. AND IS FOR PLANNING
PURPOSES ONLY.
SUCH DRAWINGS CAN BE SCALED BUT ARE NOT BE USED FOR CONSTRUCTION OR SALES DOCUMENTS.



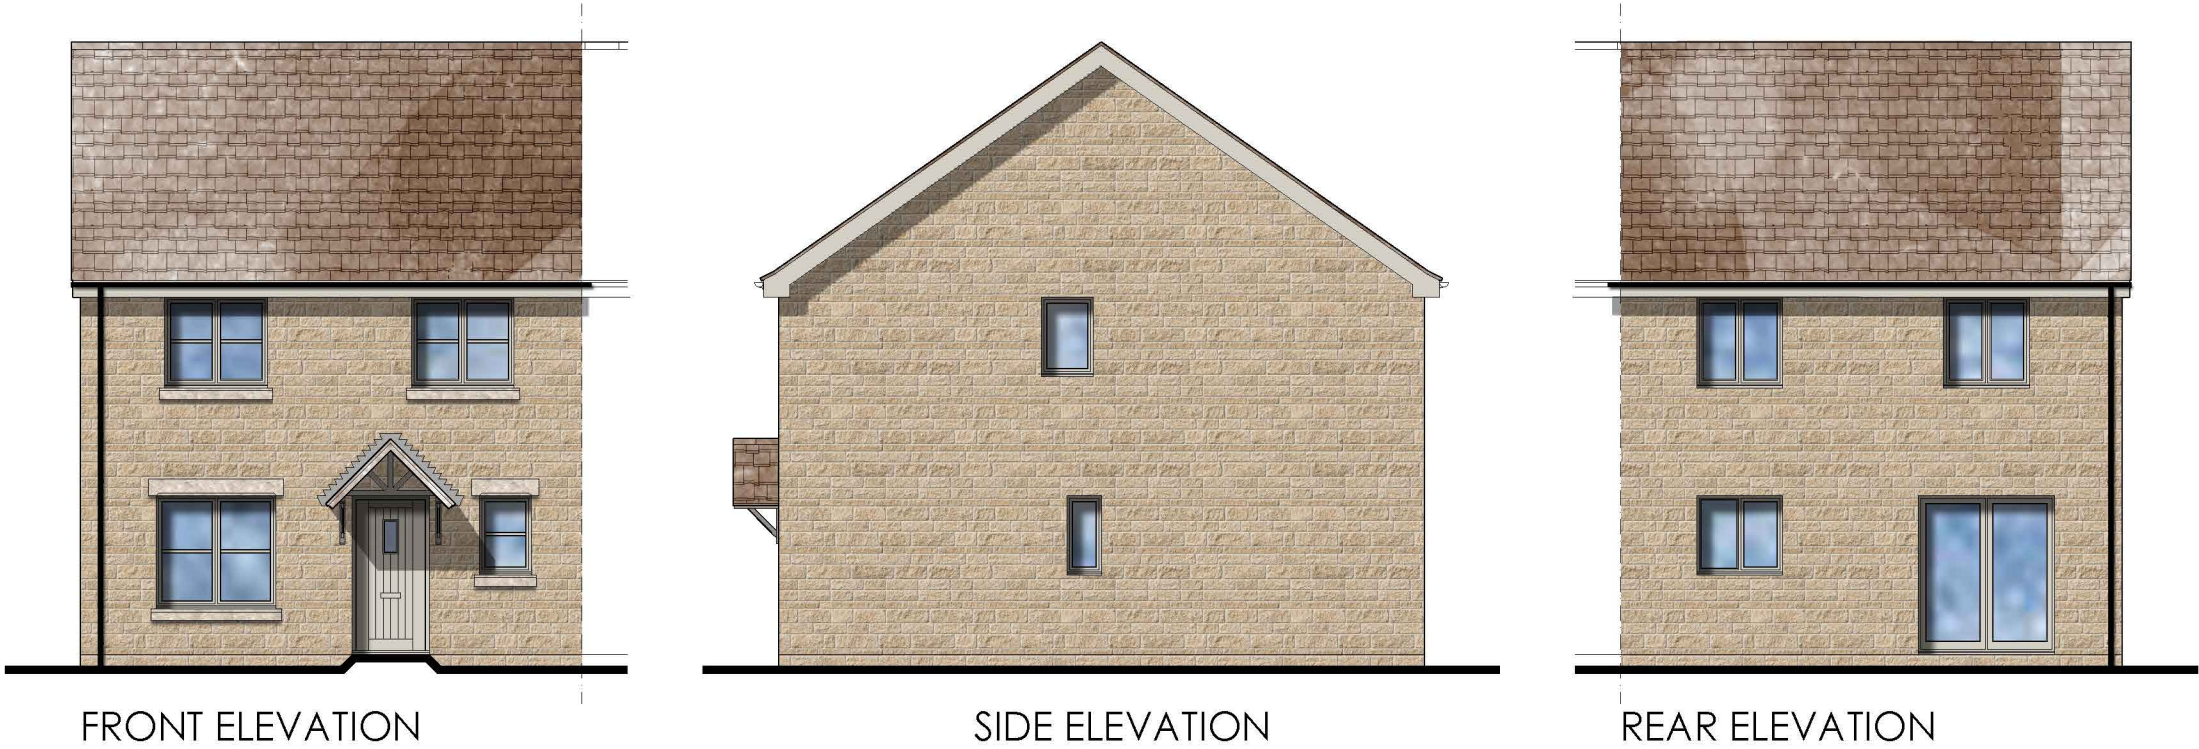


PLOTS AS:
PLOTS OP: 38

 


REFER TO MATERIALS KEY PLAN FOR SPECIFIC
PLOT FACADE FINISH
THIS DRAWING IS THE COPYRIGHT OF PERSIMMON HOMES DEVELOPMENT LTD. AND IS FOR PLANNING PURPOSES ONLY. SUCH DRAWINGS CAN BE SCALED BUT ARE NOT BE USED FOR CONSTRUCTION OR SALES DOCUMENTS.

DRAWING TITLE			DWG NO.	REV.
HOUSE TYPE : ENNERDALE			550.017-1	-
FLOOR PLANS & ELEVATIONS			CREATED	CHECKED
			AGTG	TB
			DATE	SCALE
			NOV 2025	1:100@A3L



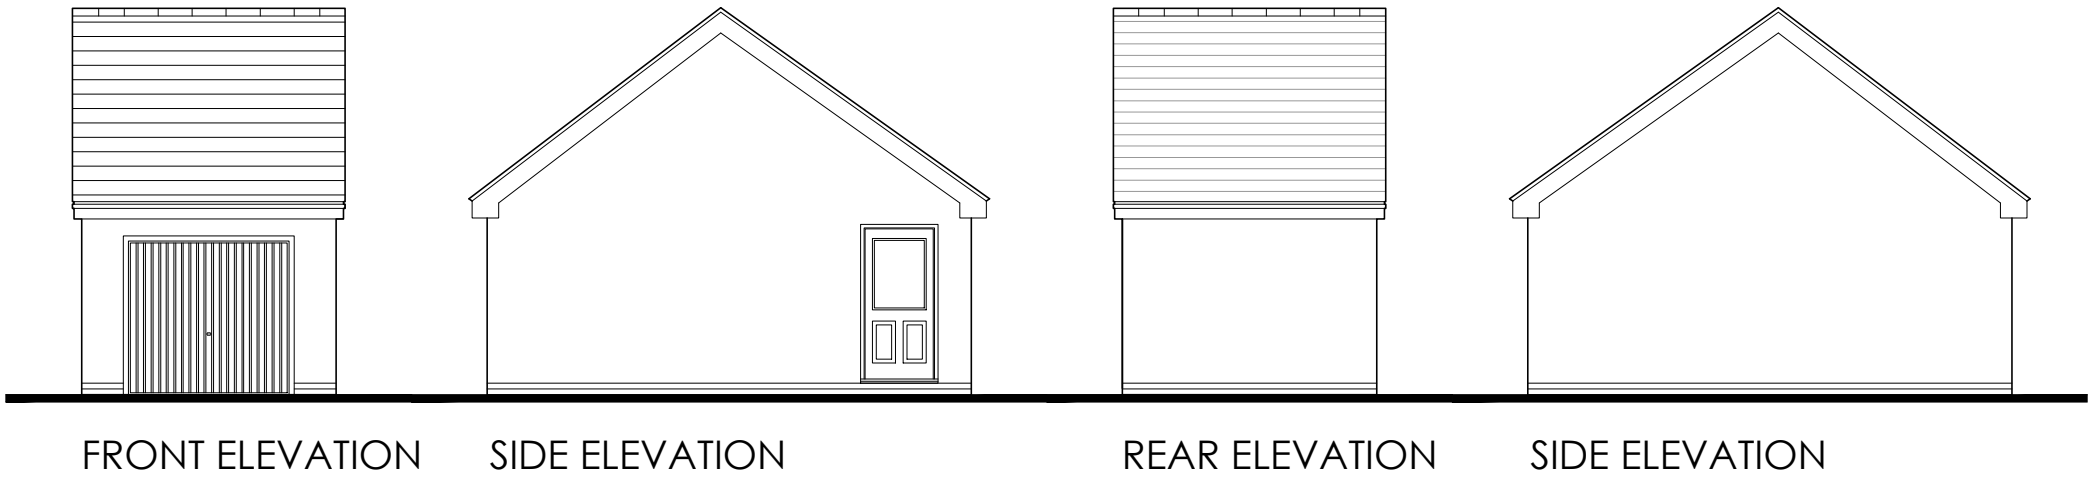

Note : Location of Personnel Garage doors vary plot by plot.
Please refer to planning layout for specific locations.

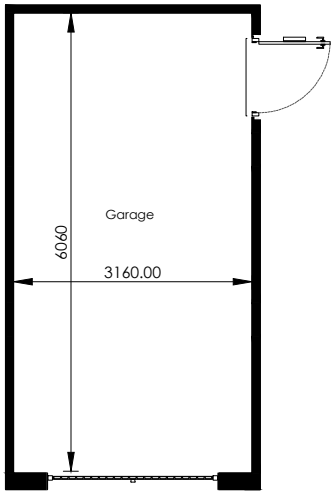

FLOOR PLAN




DRAWING TITLE			DWG NO.	REV.
SINGLE GARAGE			550.020-1	-
FLOOR PLANS & ELEVATIONS				
CREATED	CHECKED	DATE	SCALE	
AGTG	TB	NOV 2025	1:100@A3L	

REFER TO MATERIALS KEY PLAN FOR SPECIFIC
PLOT FACADE FINISH

THIS DRAWING IS THE COPYRIGHT OF PERSIMMON HOMES DEVELOPMENTS LTD. AND IS FOR PLANNING PURPOSES ONLY. SUCH DRAWINGS CAN BE SCALED BUT ARE NOT BE USED FOR CONSTRUCTION OR SALES DOCUMENTS.




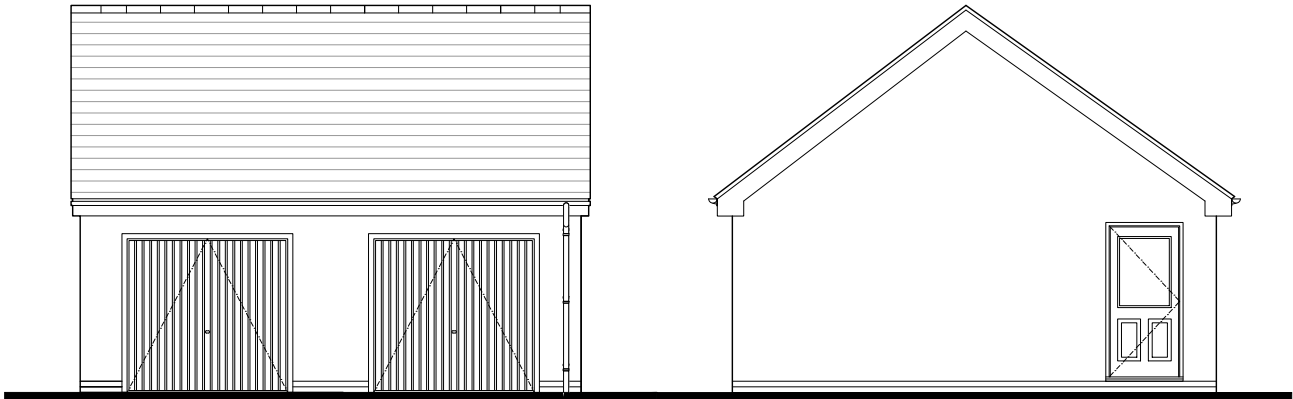

FRONT ELEVATION


SIDE ELEVATION

Note : Location of Personnel Garage doors vary plot by plot.
Please refer to planning layout for specific locations.

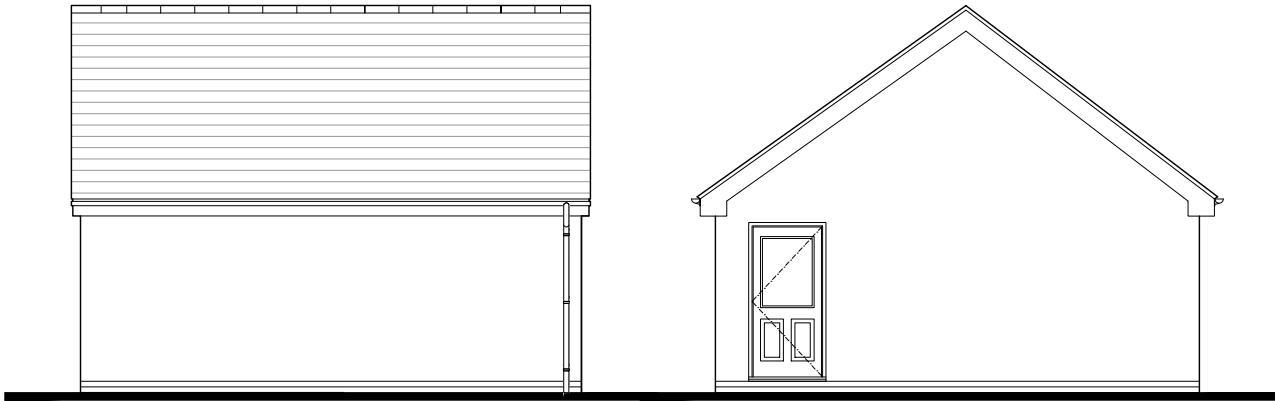

REAR ELEVATION

SIDE ELEVATION

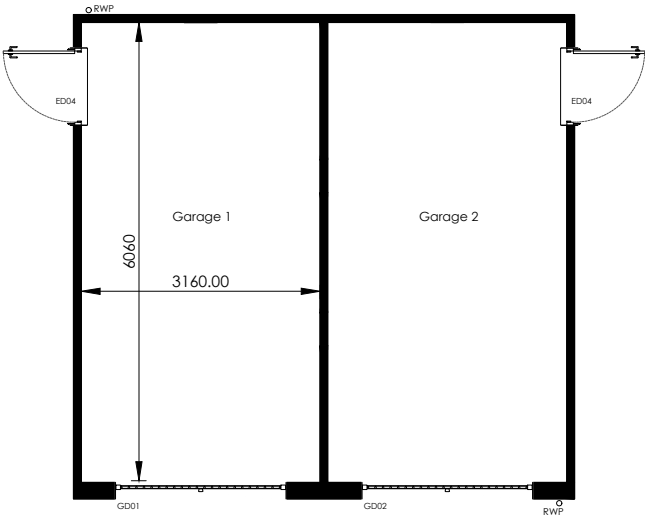

FLOOR PLAN




DRAWING TITLE			DWG NO.	REV.
DOUBLE GARAGE			550.021-1	-
FLOOR PLANS & ELEVATIONS				
CREATED	CHECKED	DATE	SCALE	
AGTG	TB	NOV 2025	1:100@A3L	

REFER TO MATERIALS KEY PLAN FOR SPECIFIC
PLOT FACADE FINISH


THIS DRAWING IS THE COPYRIGHT OF PERSIMMON HOMES DEVELOPMENTS LTD. AND IS FOR PLANNING PURPOSES ONLY. SUCH DRAWINGS CAN BE SCALED BUT ARE NOT BE USED FOR CONSTRUCTION OR SALES DOCUMENTS.



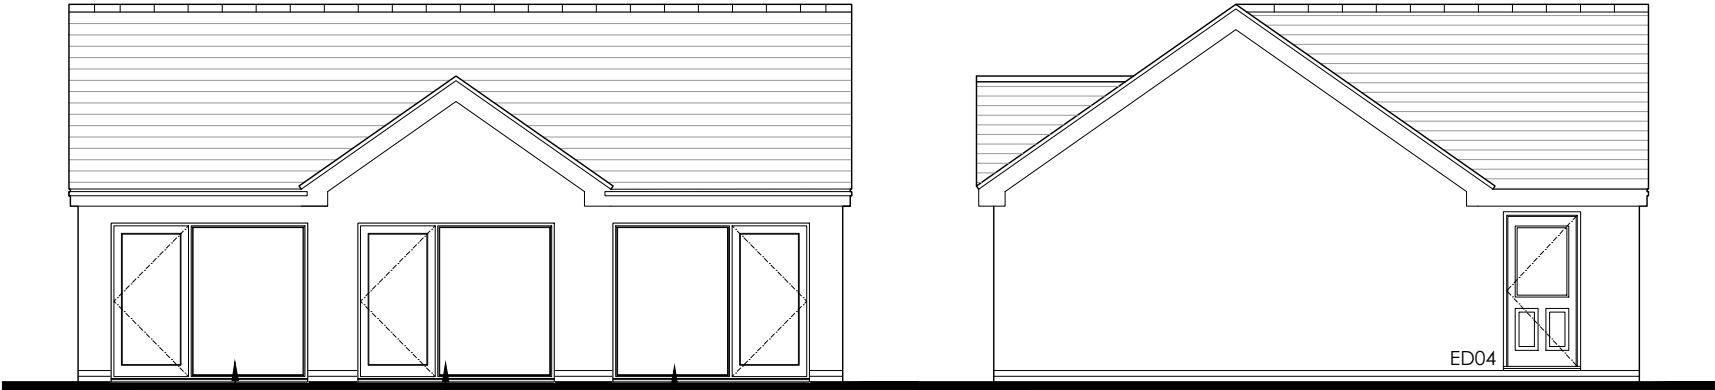


FRONT ELEVATION

SIDE ELEVATION

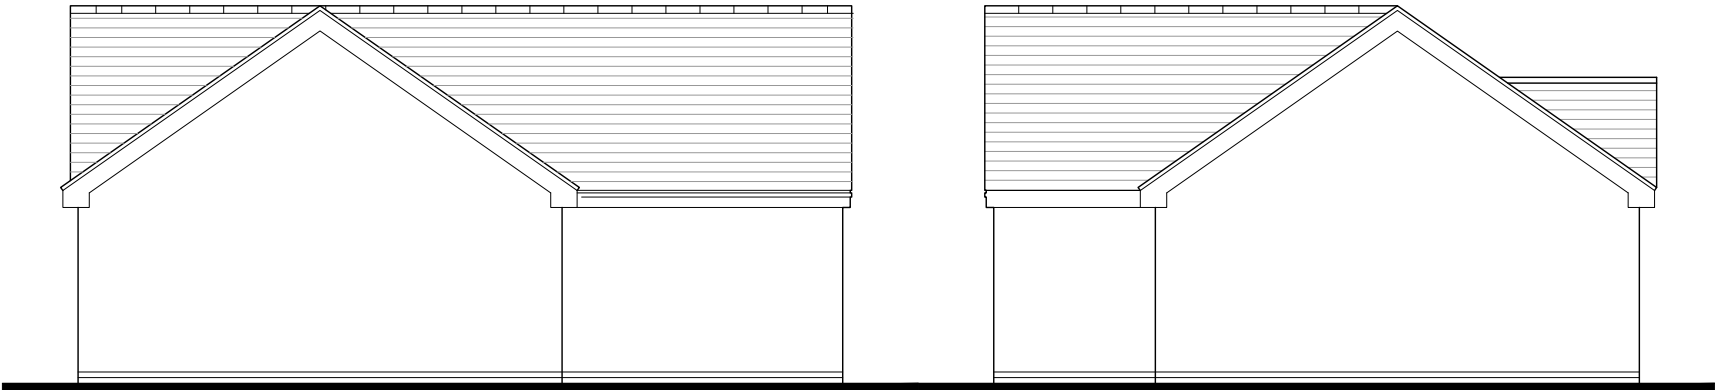

REAR ELEVATION

SIDE ELEVATION

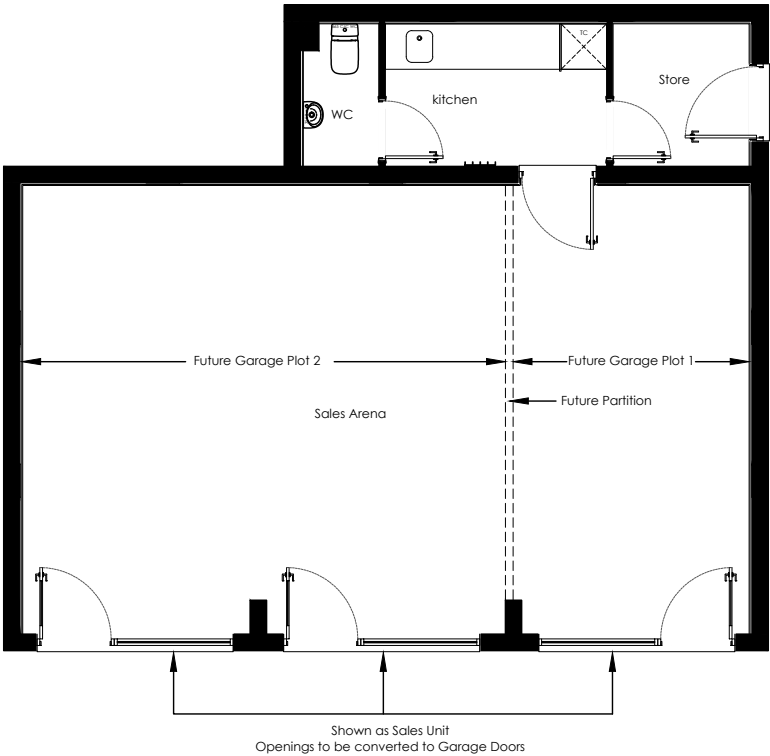

FLOOR PLAN



DRAWING TITLE			DWG NO.	REV.
TRIPLE GARAGE / SALES UNIT			550.022	-
FLOOR PLANS & ELEVATIONS				
CREATED	CHECKED	DATE	SCALE	
AGTG	TB	NOV 2025	1:100@A3L	

REFER TO MATERIALS KEY PLAN FOR SPECIFIC PLOT FACADE FINISH

THIS DRAWING IS THE COPYRIGHT OF PERSIMMON HOMES DEVELOPMENTS LTD. AND IS FOR PLANNING PURPOSES ONLY. SUCH DRAWINGS CAN BE SCALED BUT ARE NOT BE USED FOR CONSTRUCTION OR SALES DOCUMENTS.

