




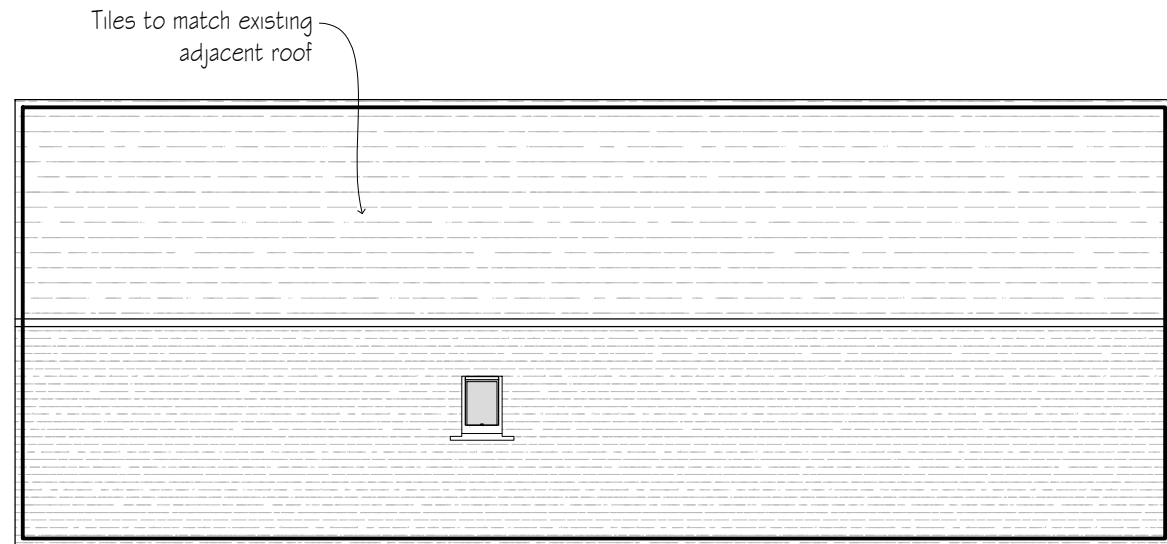

ROOF PLAN

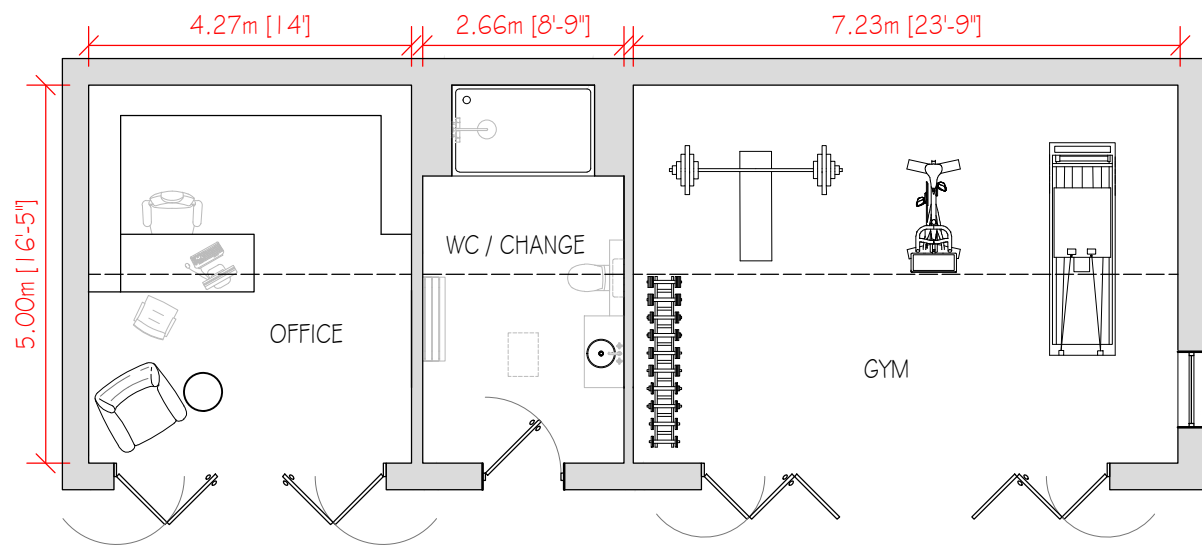


GROUND FLOOR PLAN

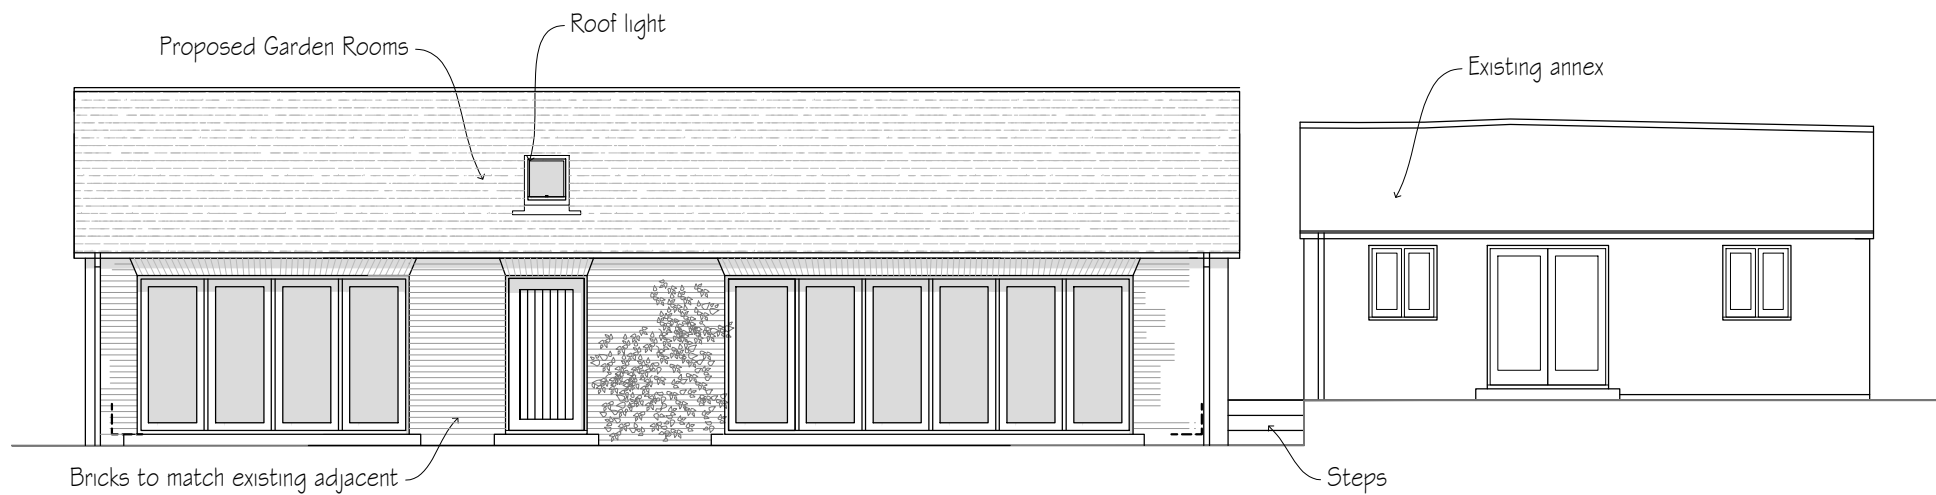


SOUTH EAST ELEVATION




NORTH WEST ELEVATION

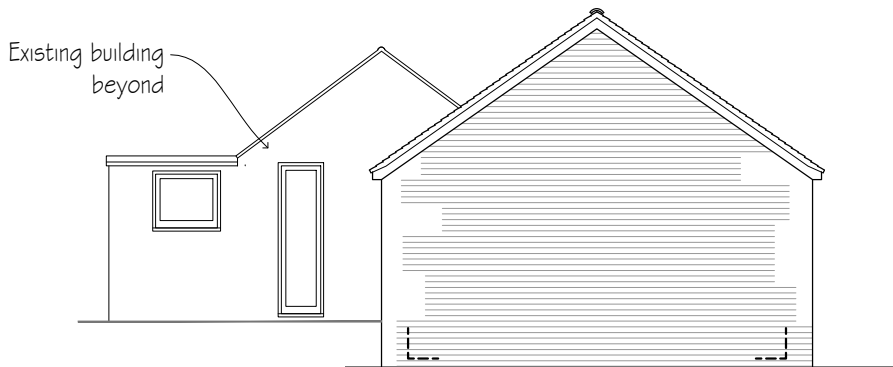

SOUTH WEST ELEVATION

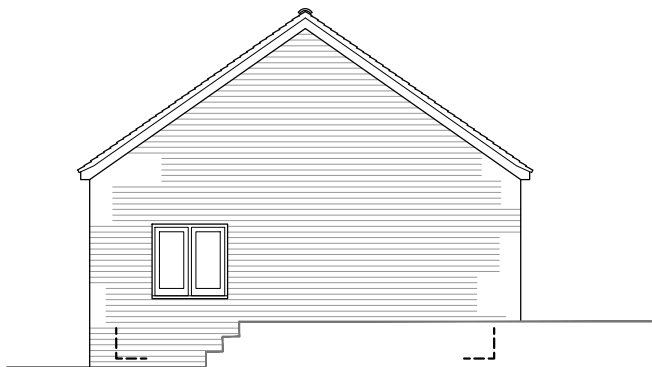

NORTH EAST ELEVATION

 

A	Design scheme revised	EG	13.06.25
revisions		initial	date

Contractors, Sub Contractors and Suppliers are to check all relevant dimensions and levels of site and buildings before commencing any shop drawings or building work.

This drawing is copyright and may not be reproduced in any part of form without the written consent of Fowler Architecture and Planning

project
THE SCHOOL HOUSE
 Little Bedwyn
 Wiltshire
 SN8 3JG **planning**

drawing
Design Scheme -
Garden Rooms


scale
 1:100 @A3

drawn by
 EG

date
 Jun '25

240309-60
 drawing no

A
 rev

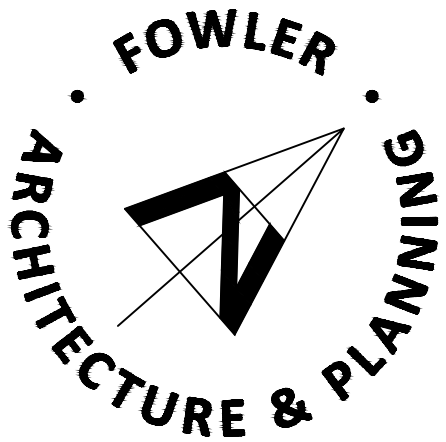

39 High Street
 Pewsey
 Wiltshire
 SN9 5AF

tel (01672) 569444
 enquiries@faap.co.uk