


NOTE:
This drawing is the best possible representation of the building based on the measured data collected. Any critical dimensions should be checked on site before any construction work is undertaken. Any discrepancies should be reported immediately to Lasermeasured Ltd.

Orientation of North is approximate. All levels are relative to the datum 10.00 which is an arbitrary level. All boundaries shown are existing boundary structures, legal boundaries should be established by others.

Do not scale from the paper copy for design or construction purposes.

Key to abbreviations:
ffl - finished floor level
f/c - ffl to ceiling height
f/us - ffl to under side
rwp - rainwater downpipe
svp - soil vent pipe
mh - manhole
bic - built in cupboard
c/c - centre to centre

⊕ - ffl
△ - ffl to under side
⊙ - door height
⊕ - ffl to internal top of cill
⊕ - ffl to internal window head

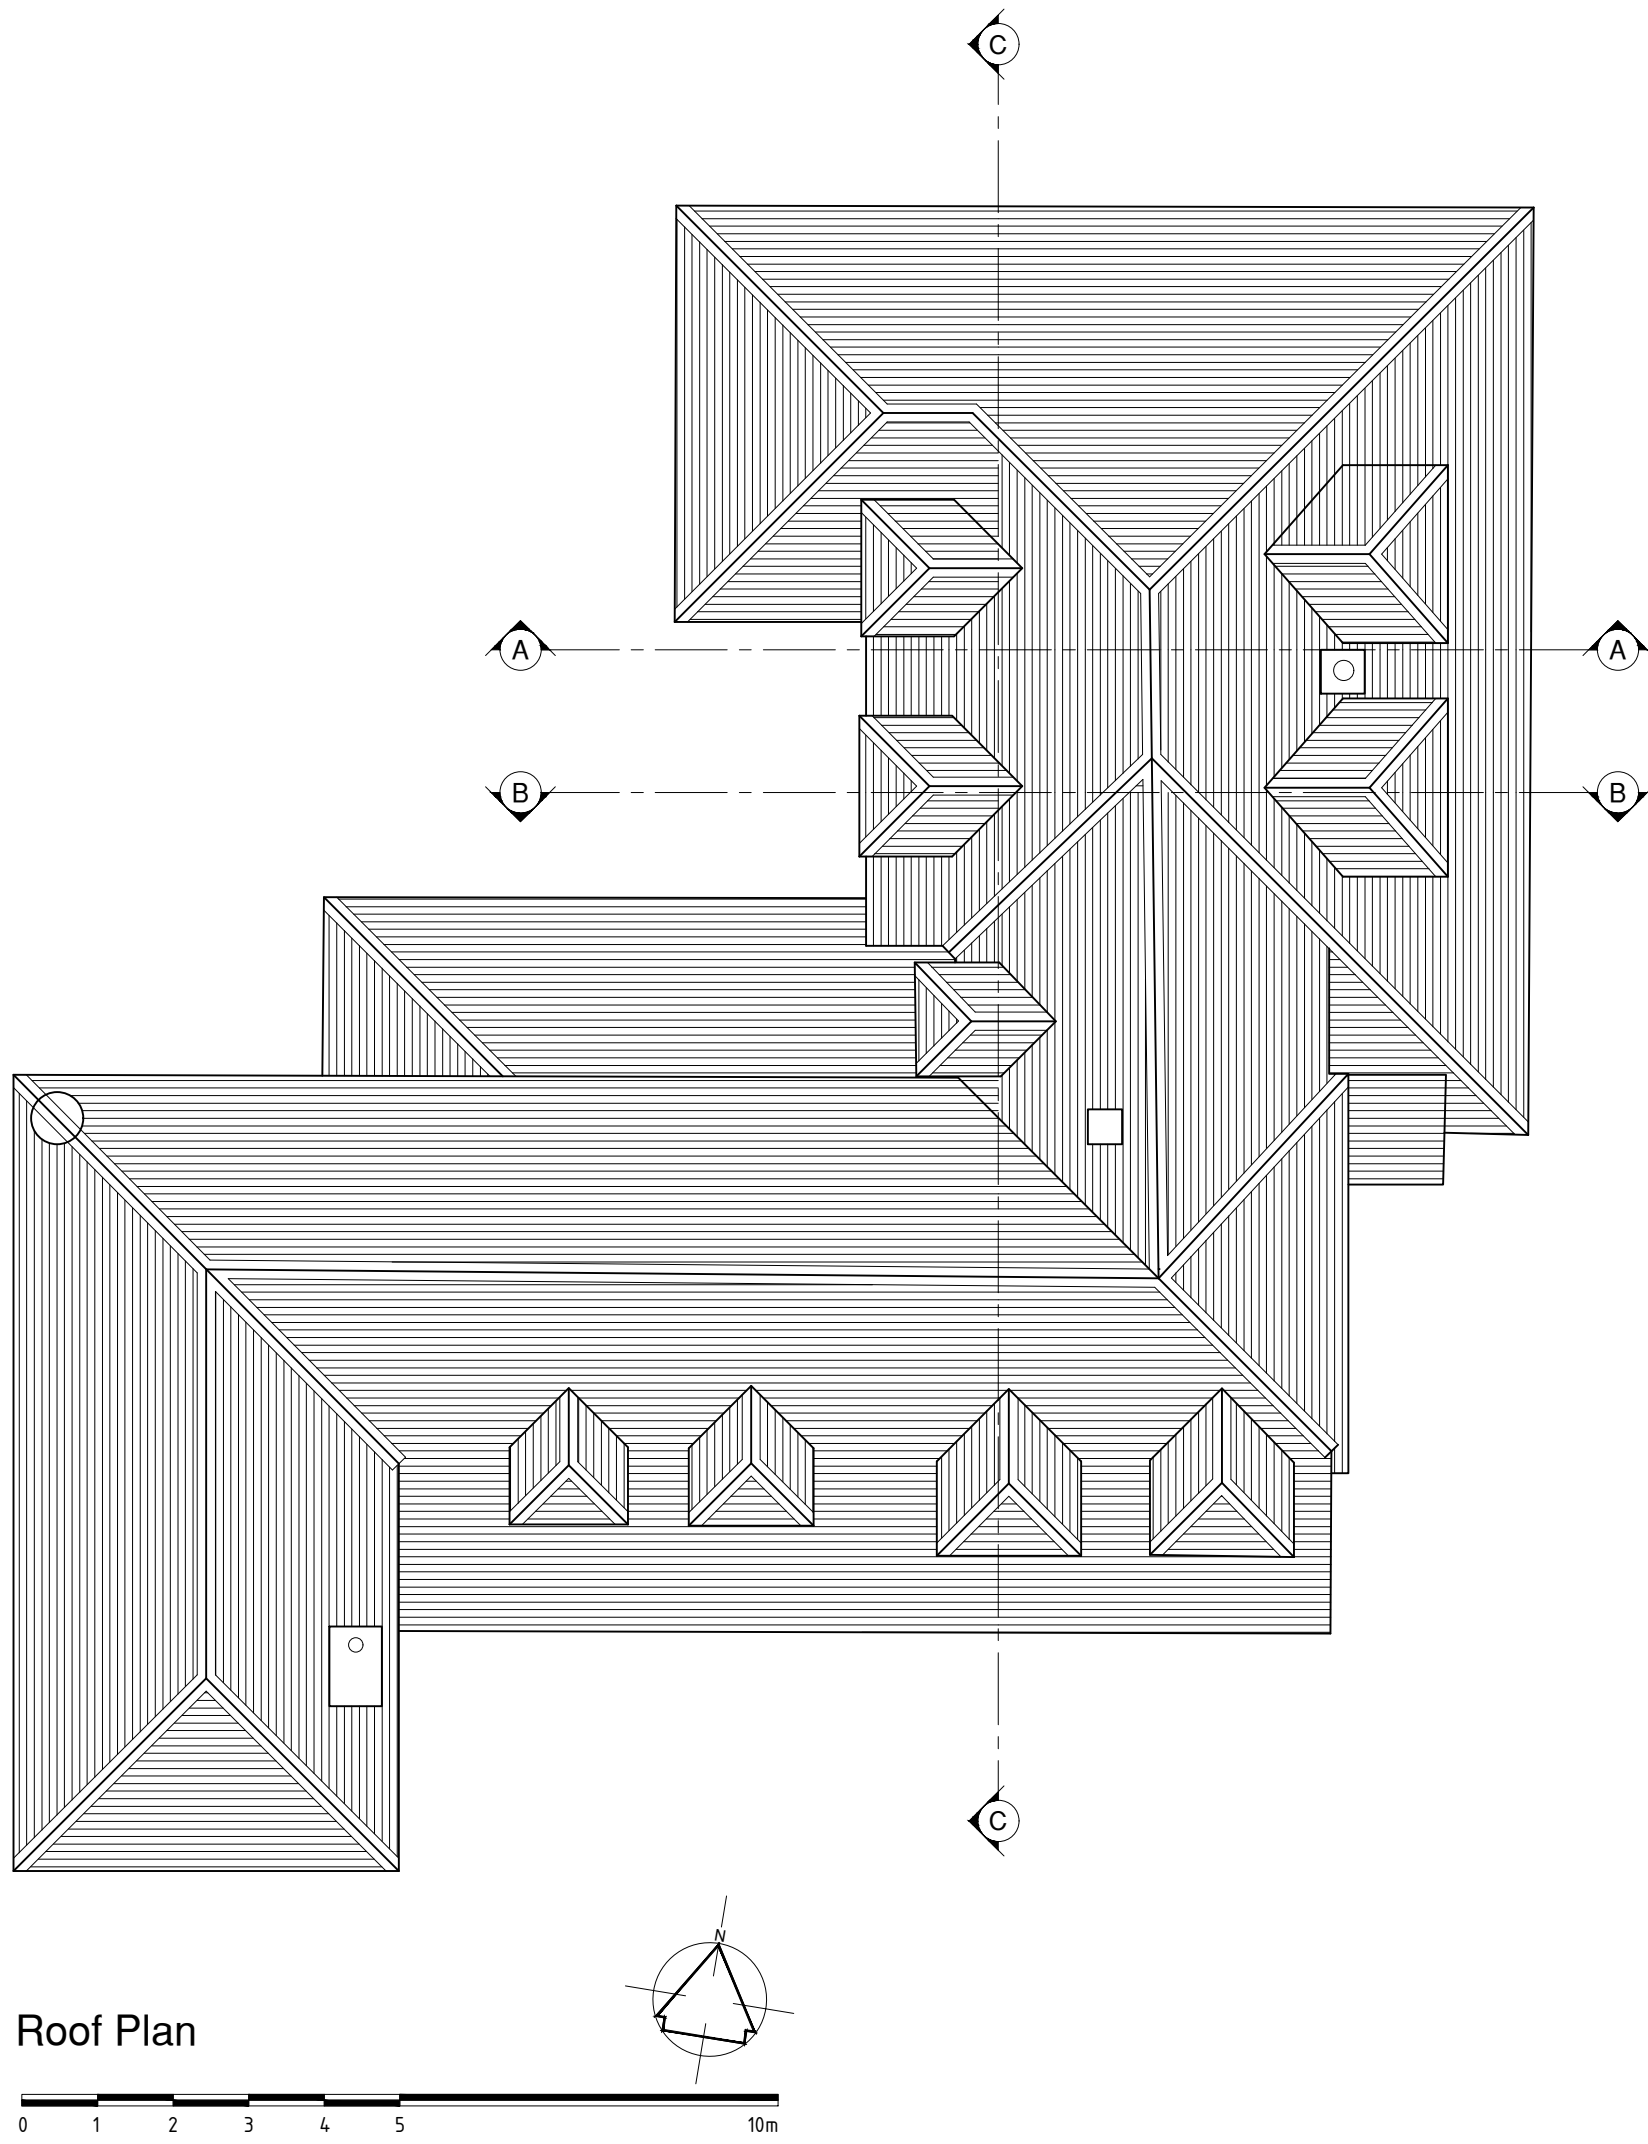



LASERMEASURED
ARCHITECTURAL
MEASURED SURVEYS

49 Richmond Hill
Richmond
Surrey
TW10 6RE

mb: 079 06068518
mark@lasermeasured.co.uk
www.lasermeasured.co.uk

client

David Holland

project

Upper Westcourt
Westcourt, Burbage
Marlborough SN8 3BW

drawing title

Existing Roof Plan

date	scale	dwn.
9 June 2025	1:100@A1	MS

drawing number	rev.
25556-12-01	-