



Materials:


- Pewter Grey Tile Effect Roof.
- 13mm Redwood External Cladding.
- 19mm Redwood Floor.
- Double Glazed $\frac{3}{4}$ Plain to all Windows & Doors.

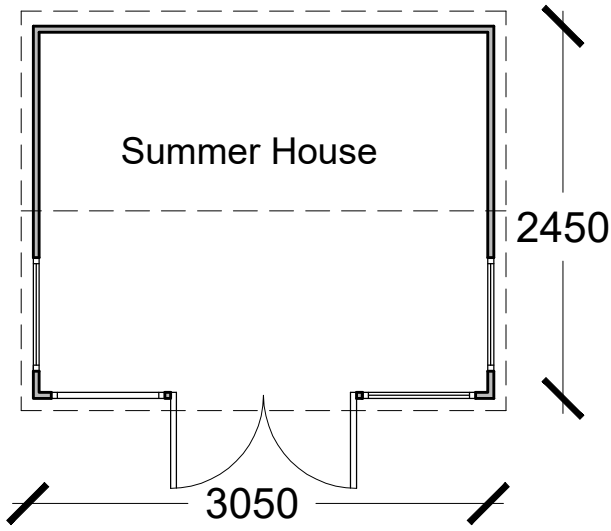


Floor Plan
Scale 1:50

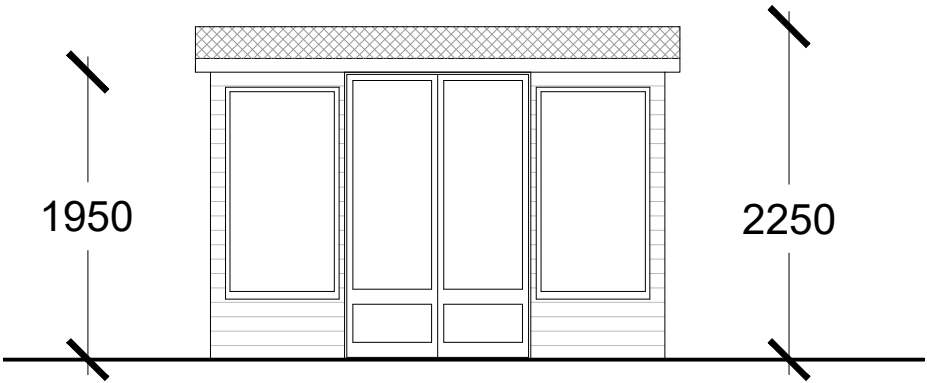


Front Elevation
Scale 1:50

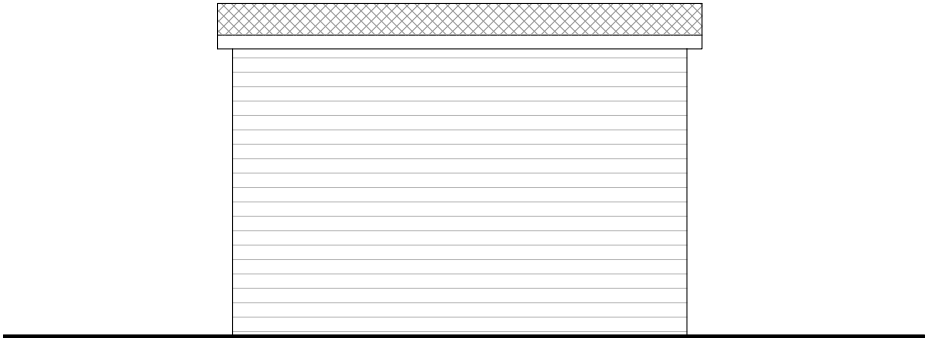

Rear Elevation
Scale 1:50

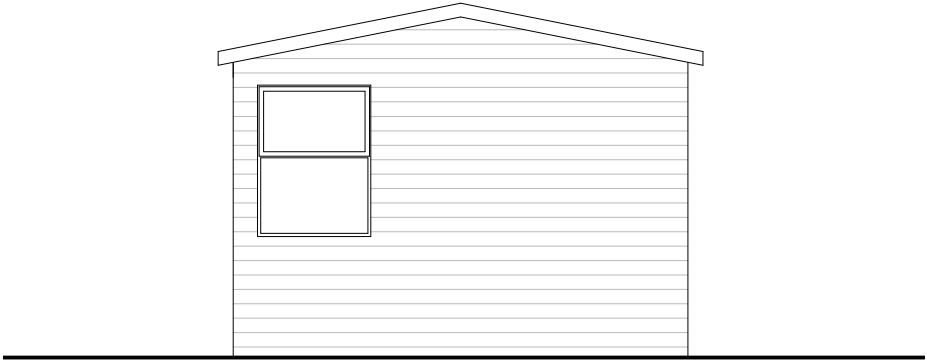


Right Elevation
Scale 1:50

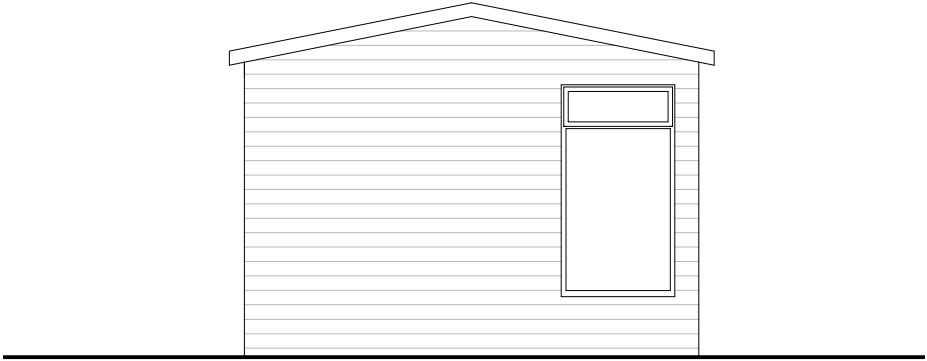

Left Elevation
Scale 1:50

THIS DRAWING IS COPYRIGHT
Contractor must take site sizes

Any discrepancies between the
drawing and site conditions
should be reported to the
Principal Designer

 

Scale bar (1:50)

Rev.	Date		Init

CLIENT
Miss R Bailey

PROJECT
Proposed Summerhouse, The Smithy, East Tytherton

DRAWING
Floor Plan and Elevations of Proposed Summer House

DRAWN: JAG	Date: 27/11/2025	Scale: 1:50 @ A3
Drawing number: 4425-05		Rev.

DOLMAN

ARCHITECTURAL DESIGNERS BUILDING SURVEYORS
COST CONSULTANTS CDM PRINCIPAL DESIGNERS

Sussex House
Bath Road
Devizes
Wiltshire SN10 2AF

Tel: 01380 729456
Web: www.dolmansurveyors.co.uk
Email: info@dolmansurveyors.co.uk